

Planting Schedule

Specimen Grass Planting


Species Name	Specification	Density	No.
Stipa gigantea	Full Pot	Counted	6 -

Sensory Grass Planting Mix

Species	Specification	Density	Percentage Contribution	Number
Carex comans 'Frosted Curls'	Full Pot	3/m²	35%	8 -
Carex elata 'Aurea'	Full Pot	3/m²	35%	8 -
Carex grayi	Full Pot	3/m²	30%	7 -
				Total :23 -

Sensory Hedge Planting Mix

Species	Specification	Density	Percentage Contribution	Number
Lavandula angustifolia 'Hidcote'	Branched :BR	0.5Ctr	30%	17 -
Origanum 'Norton Gold'		0.5Ctr	20%	11 -
Rosmarinus off. 'Sissinghurst Blue'	Bushy :BR	0.5Ctr	30%	17 -
Salvia officinalis 'Purpurascens'	C	0.5Ctr	20%	11 -
				Total :56 -

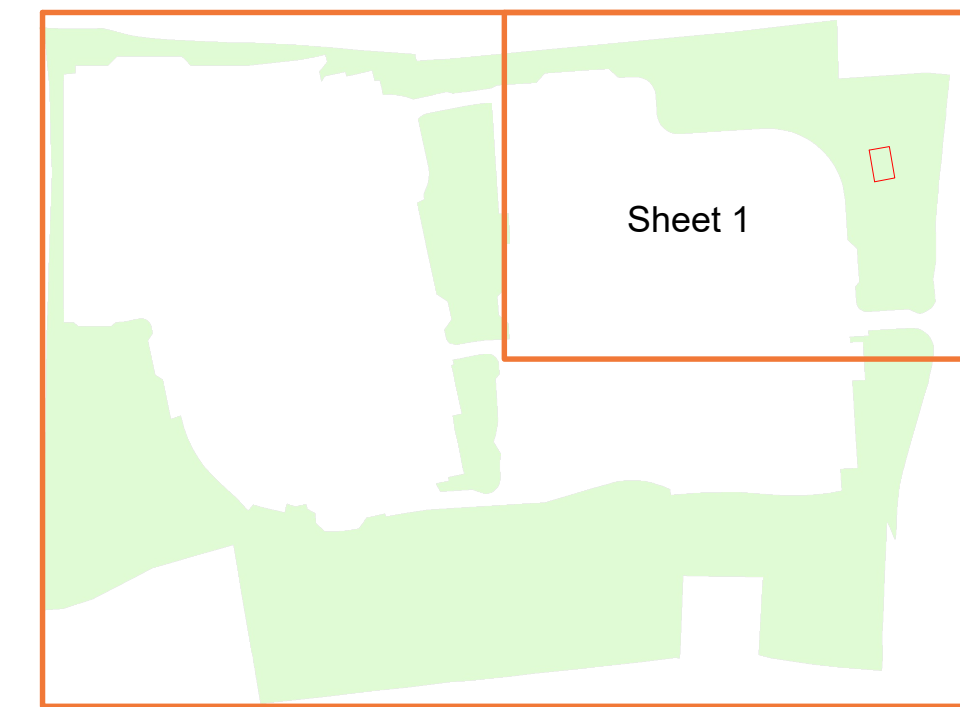

Sensory Grass Planting
3No Carex comans 'Frosted Curls' 35%
3No Carex elata 'Aurea' 35%
3No Carex grayi 30%

Sensory Hedge Planting
17No Lavandula angustifolia 'Hidcote' 30%
17No Rosmarinus off. 'Sissinghurst Blue' 30%
11No Salvia officinalis 'Purpurascens' 20%
11No Origanum 'Norton Gold' 20%

Sensory Grass Planting
2No Carex comans 'Frosted Curls' 35%
2No Carex elata 'Aurea' 35%
1No Carex grayi 30%

Specimen Grass Planting
5No Stipa gigantea

Sensory Grass Planting
3No Carex comans 'Frosted Curls' 35%
3No Carex elata 'Aurea' 35%
3No Carex grayi 30%

Specimen Grass Planting
1No Stipa gigantea

SPECIFICATION
All works generally, to comply with the written Soft
Landscape Specification.

NOTES:
DO NOT SCALE FROM DRAWING
NOT FOR CONSTRUCTION, FOR PLANNING
PURPOSES ONLY

Legend

- Proposed specimen ornamental grass planting.
- Proposed low-level sensory hedge planting to be planted in a double staggered row 300mm apart and at 400mm centres in each row.
- Proposed mix shrub planting to be planted in groups of 5-7no. of each species to receive 75mm bark mulch after planting operations.
- Proposed LAP Mown Grass Paths
- Proposed LAP grass area, to be seeded with A24 Wear and Tear grass seed mix as supplied by Germinal Seeds and sown at 50 grams per msq, or similar and approved
- Proposed indicative play boulders.
- Proposed aluminium entrance sign 120x90cm from Eibe or similar and approved.
 - the area is solely for use by children
 - adults are not allowed unless accompanied by children
 - dogs are excluded
 - name and telephone number of the operator of the facility to report any incident or damage to the play equipment
- Proposed Bench and Bin, from Blueton product code BXPD 450009 and BX17 4030 or similar and approved.
- Sheet Location Plan.



Rev Date Details Drawn



HEAD OFFICE
Rodbourne Rail Business Centre, Grange Lane,
Malmesbury, SN16 0ES
Tel: 01666 825646

4 & 5 The Old Mill, Fry's Yard, Bridge Street,
Codalming, GU7 1HP
Tel: 01483 425714

Suite 6, Crescent House, Yonge Close,
Eastleigh, SO50 9SX
Tel: 02382 026300

email: mail@acdenv.co.uk
www.acdenvironmental.co.uk



scheme: Tye Lane
Walberton, Arundel
client: Barratt Homes
drawing: LAP POS Proposal
date: July 2025

drawing no: BDWS23688 22 Sheet 1
scale: 1:50@A1
drawn: RH checked: DKM

Copyright of ACD Environmental Ltd. All rights described in
Chapter IV of the Copyright, Designs and Patents Act 1988
have been generally asserted. 2011. Copyright of this plan
remains with ACD until all fees have been paid in full.



1 Timber Stepping Logs, from Jupiter Play or similar and approved.



2 Recumbent Play Boulders, from Jupiter Play or similar and approved.



3 Proposed Mown Grass Play Paths.



4 Sensory Planting to include a mix of grasses, herbs and shrubs for tactile, auditory, olfactory and visual interactions.