


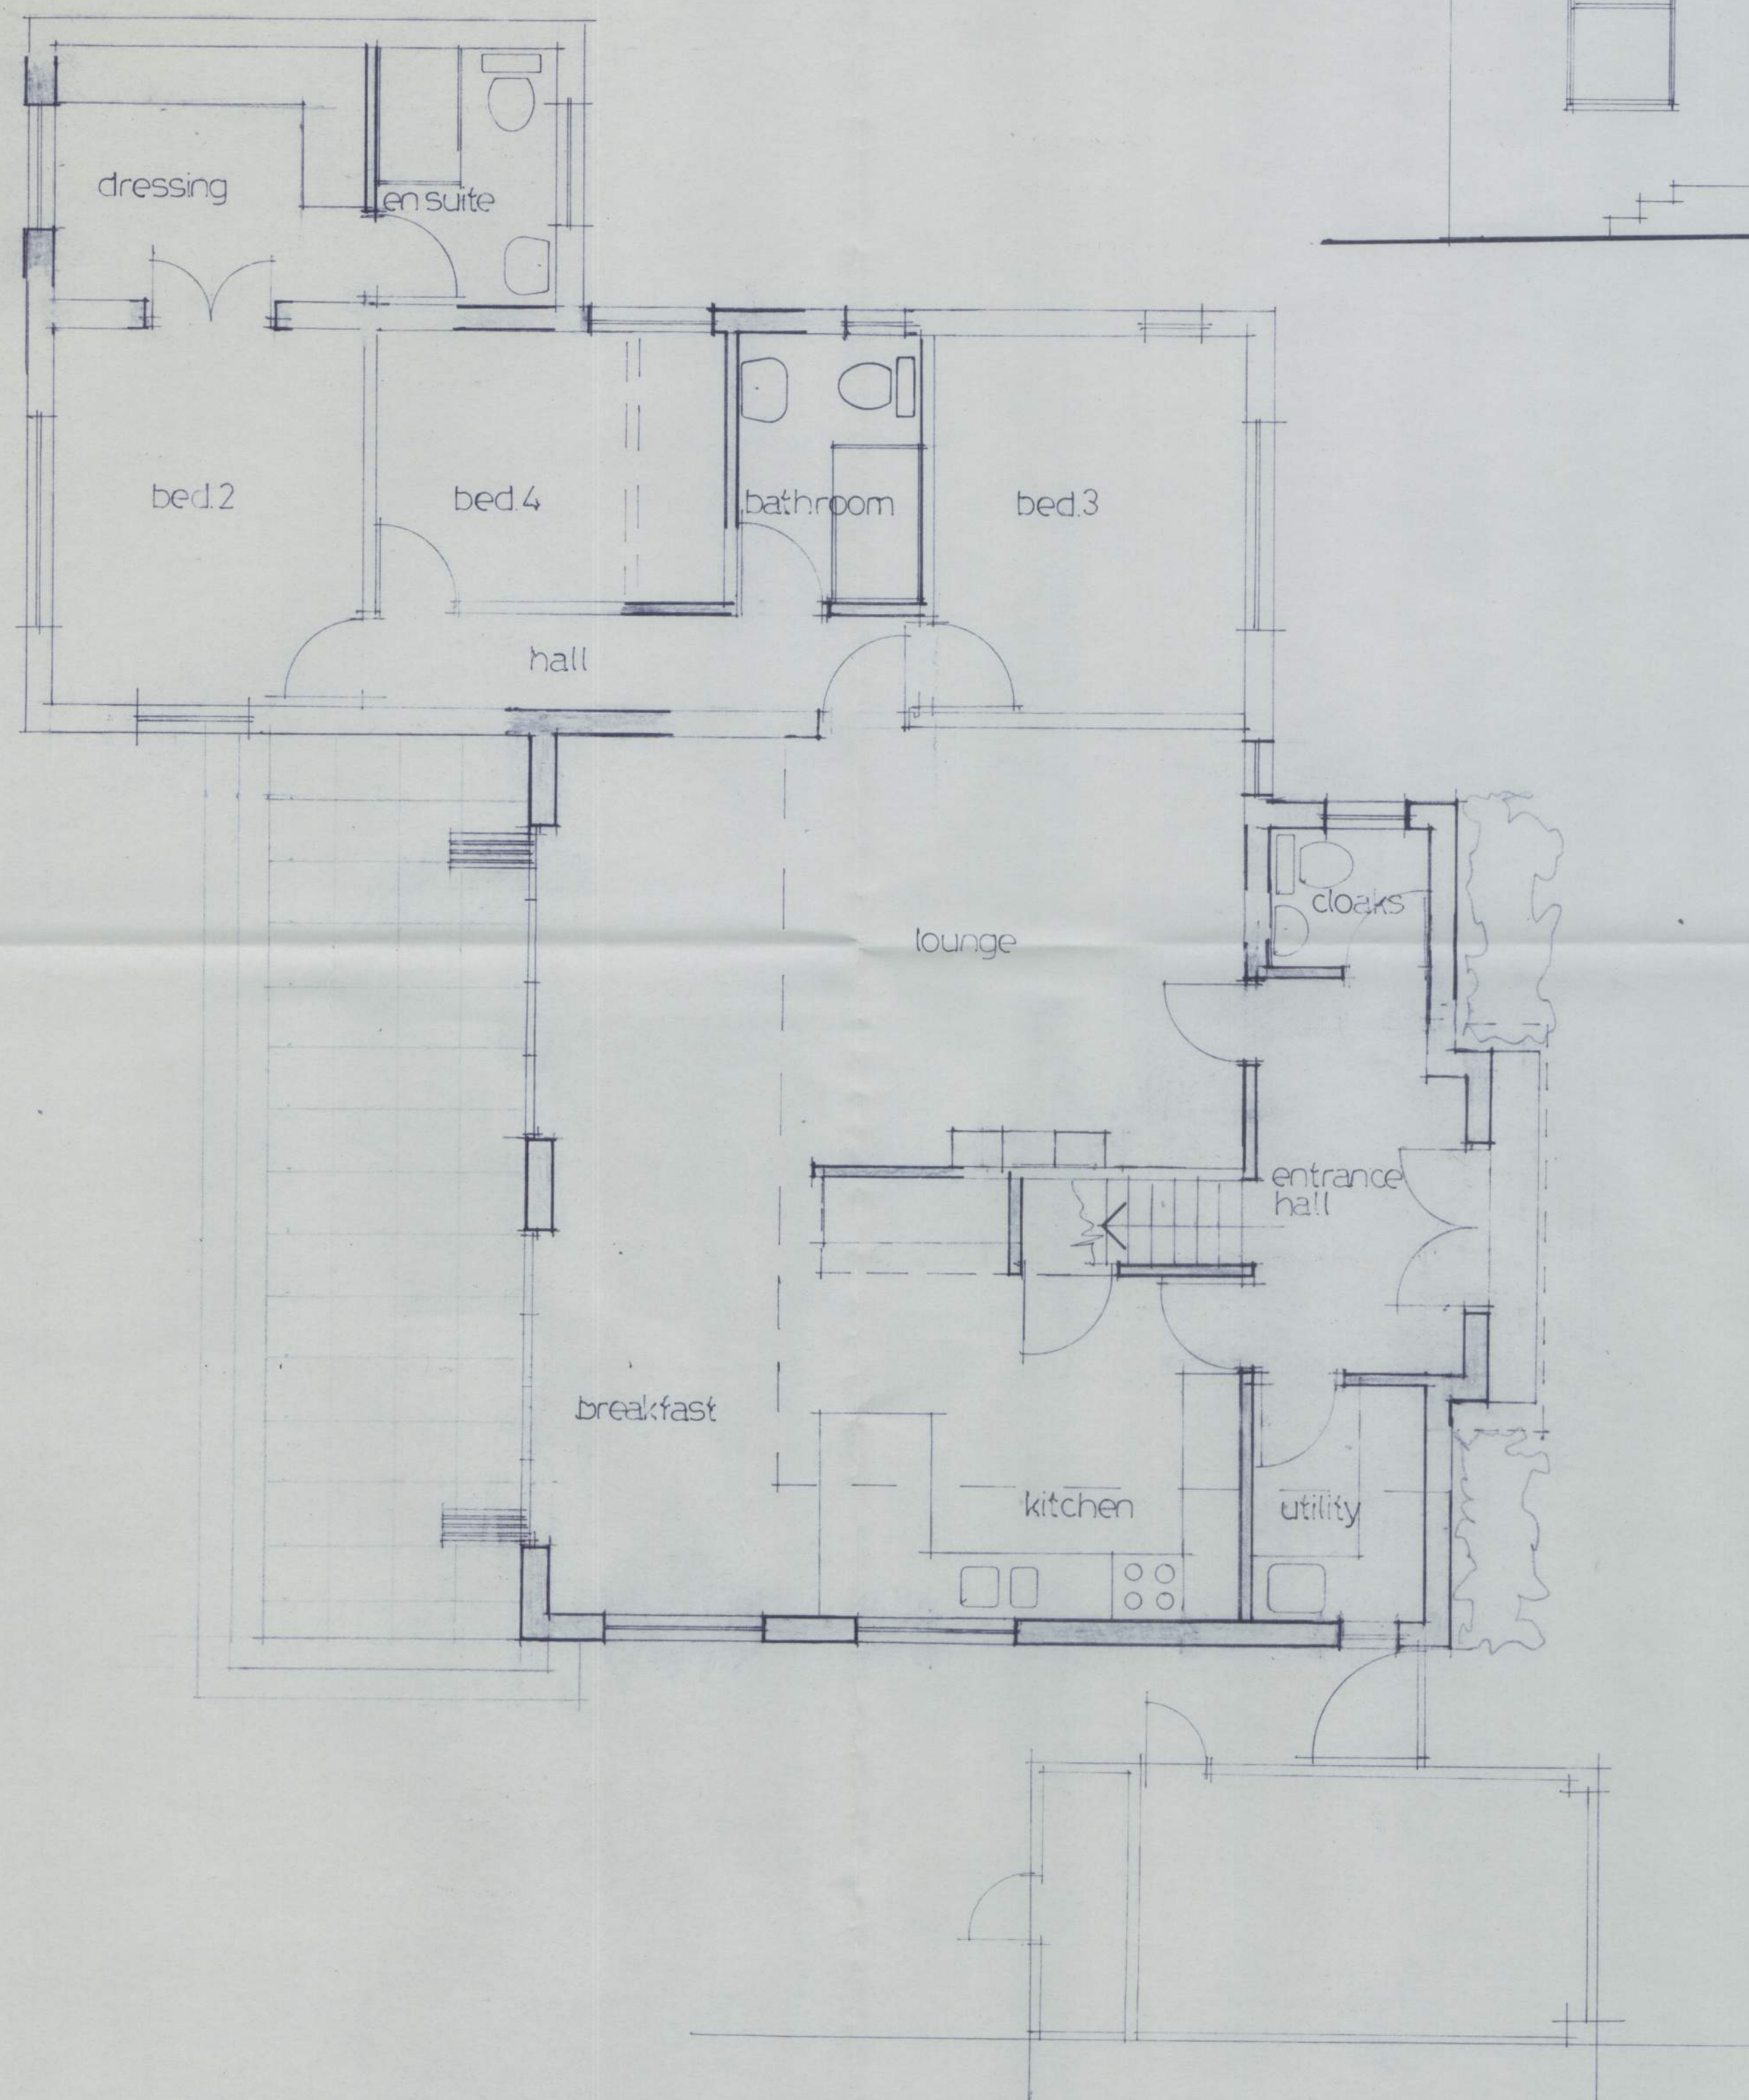


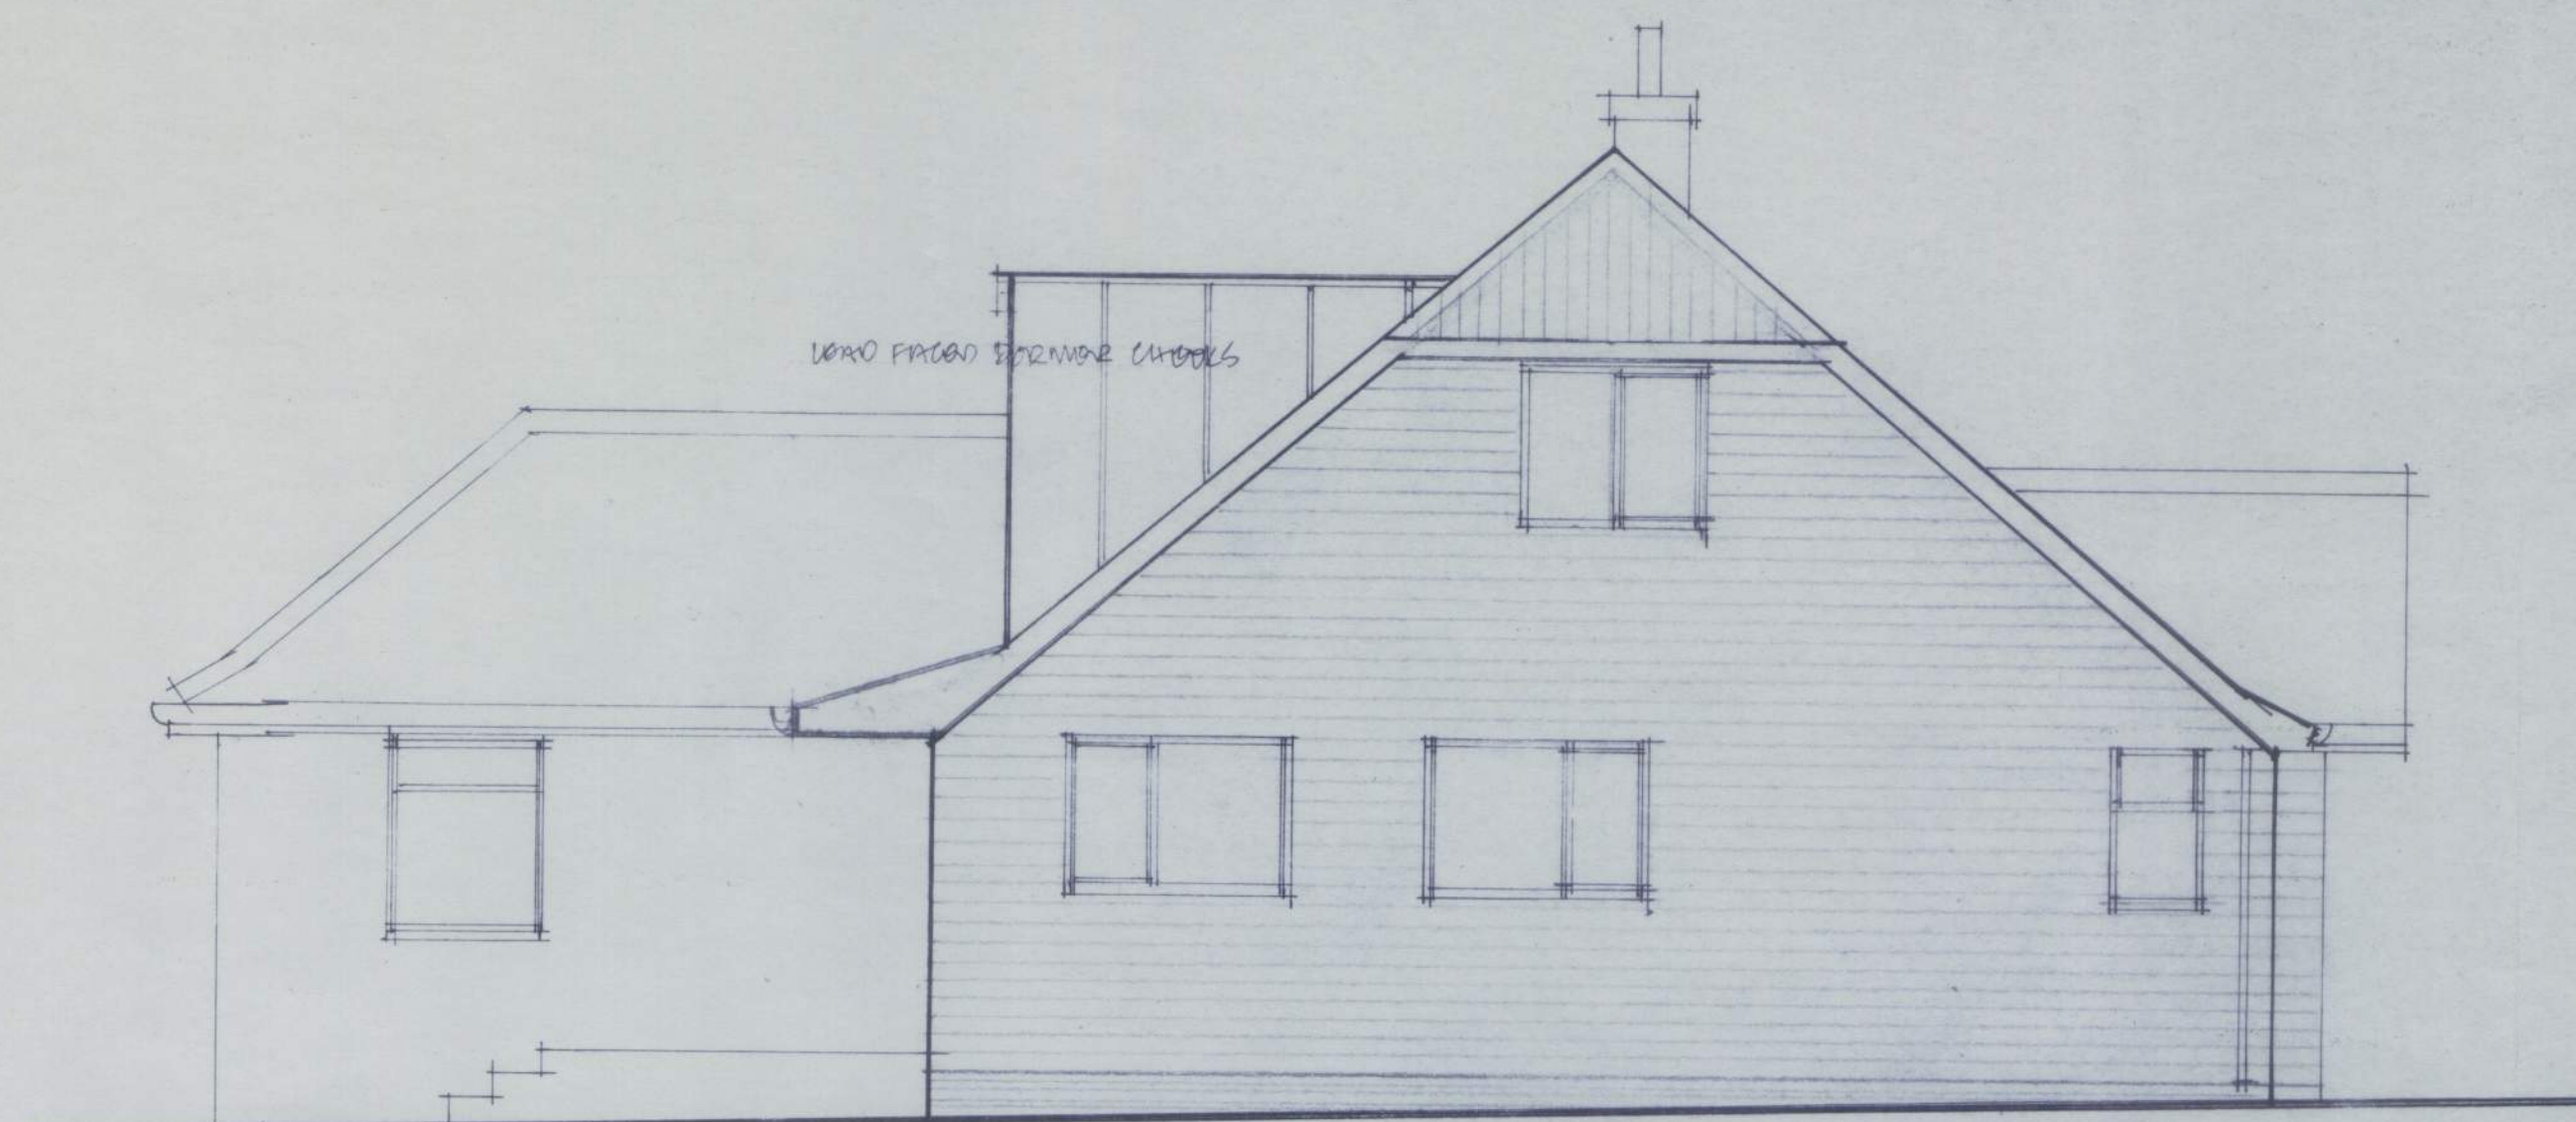

side elevation

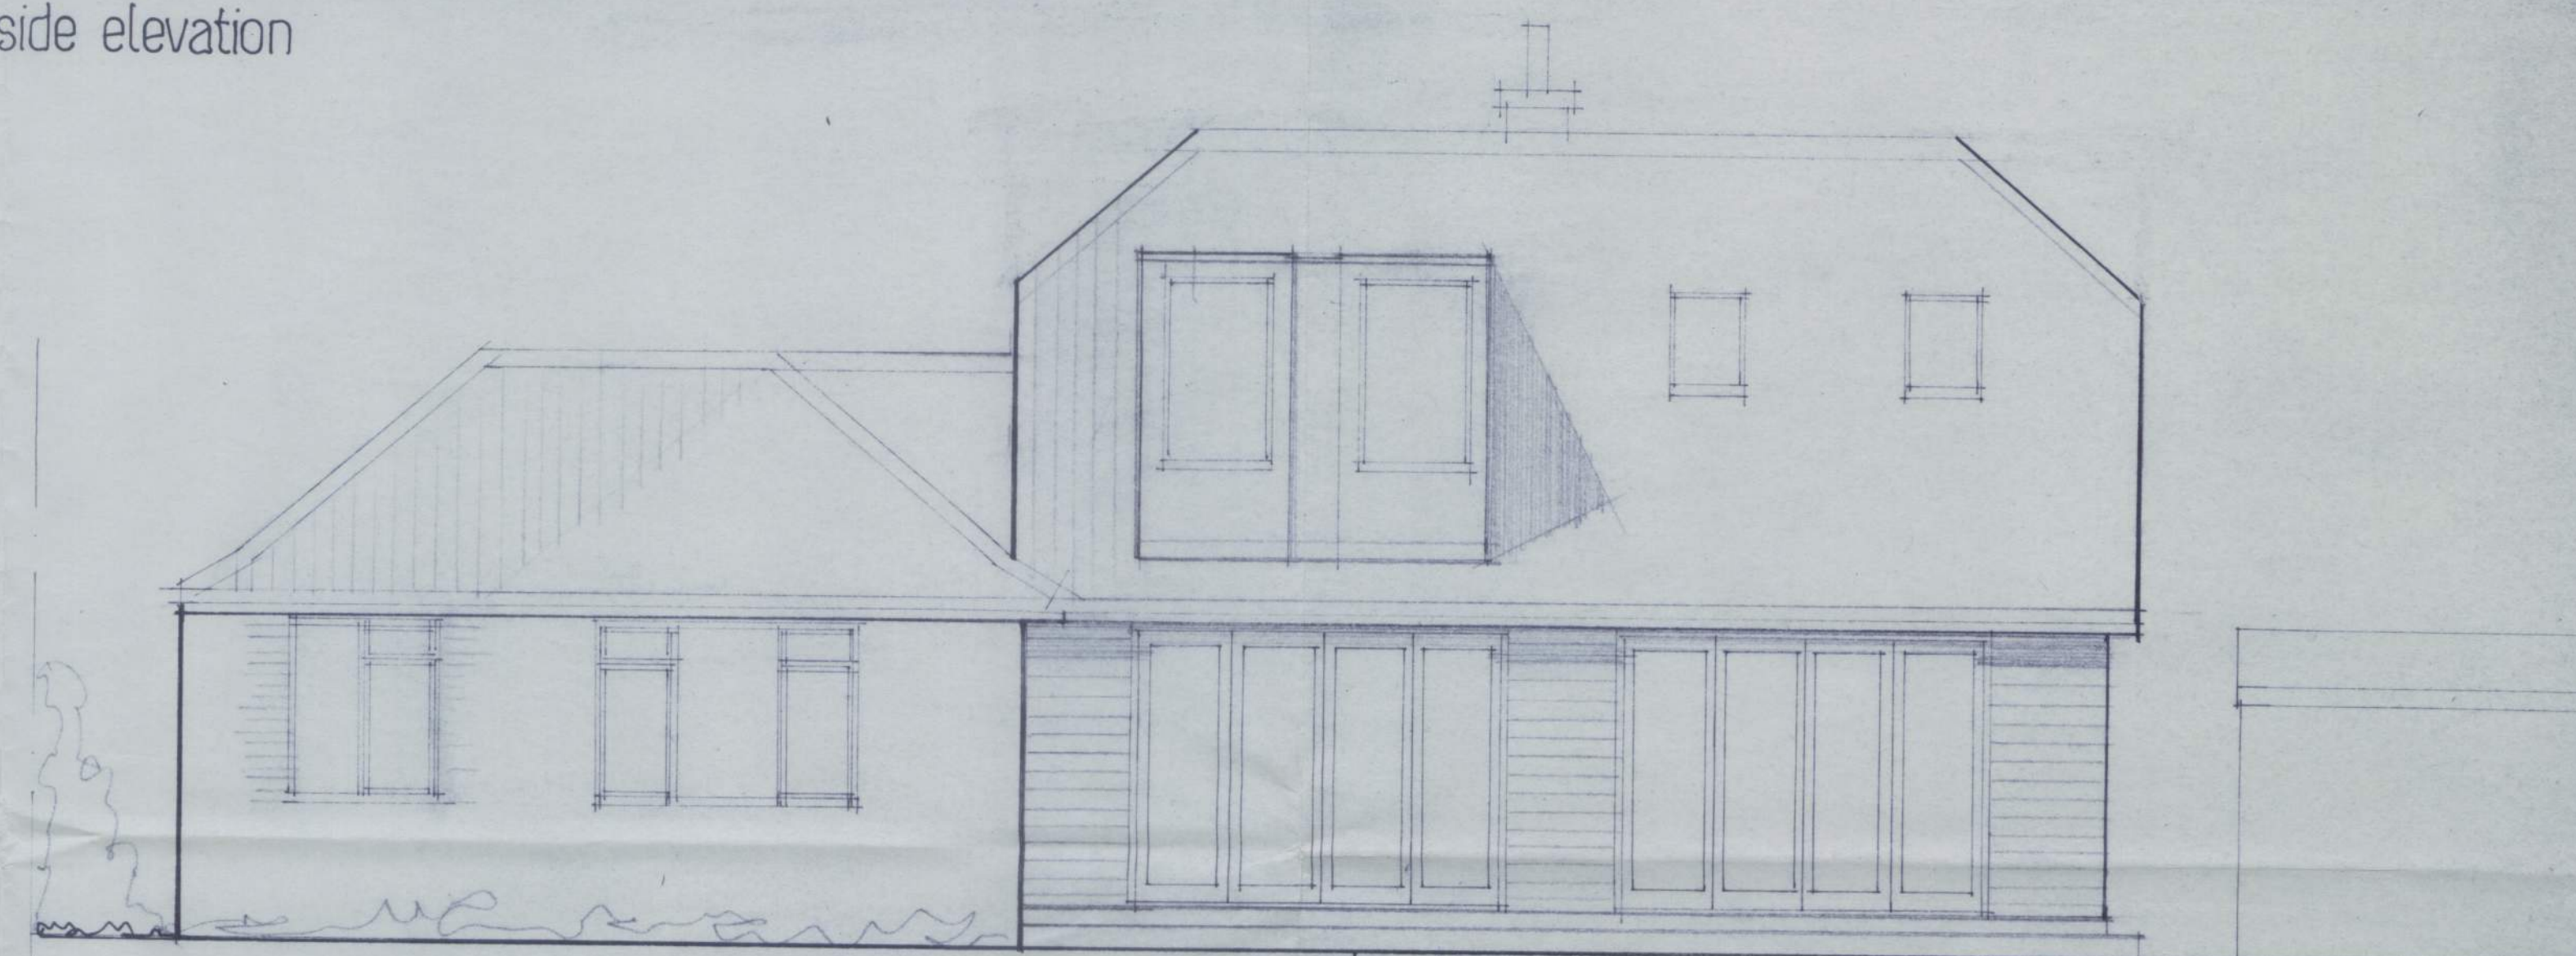

rear elevation

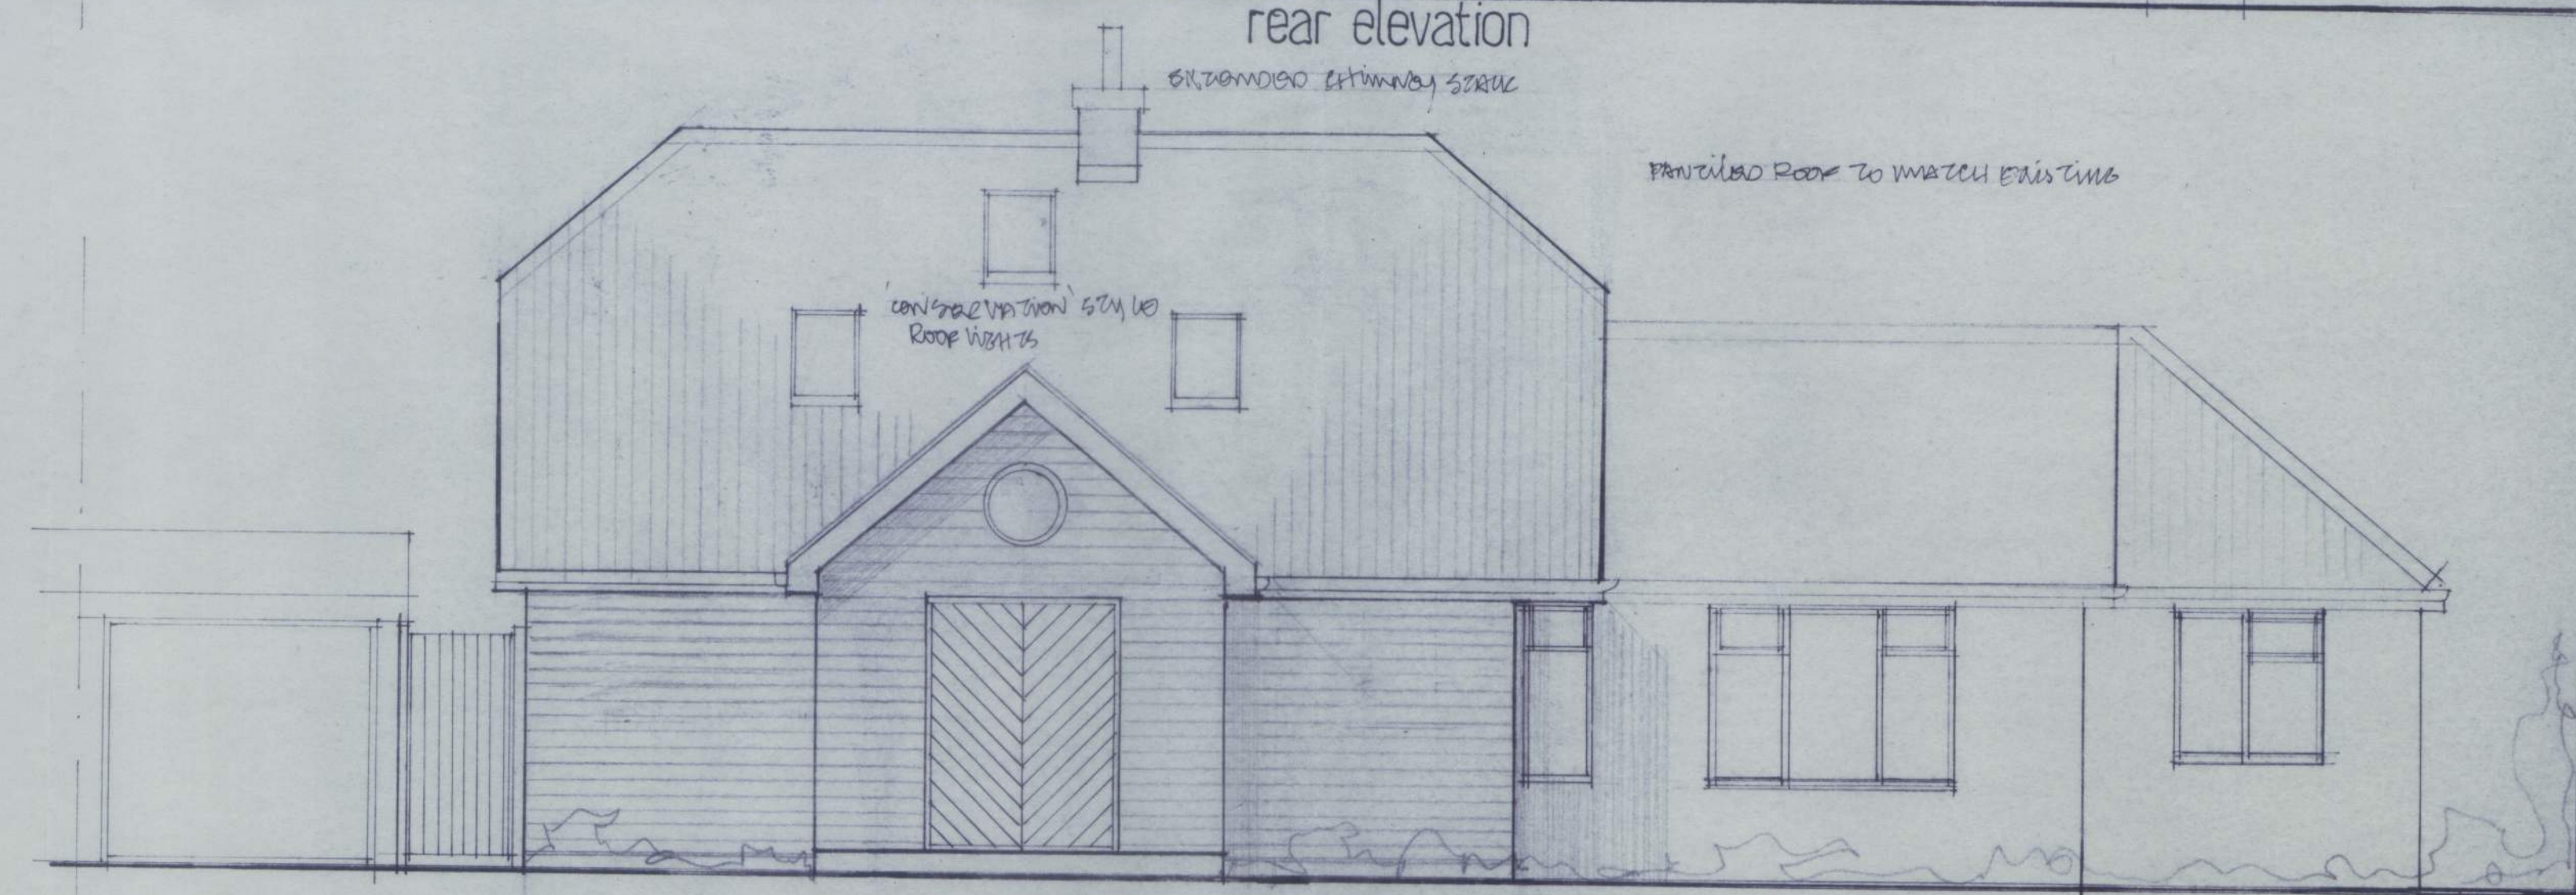

front elevation

REV. A: April 2013: AMEND ROOF OUTLINE
 proposed plan & elevations
 Proposed extensions and
 alterations to Spinneys
 West Walberton Lane
 Arundel, BN18 0QS

HARVEY SENNITT
 Chartered Architects
 88 Heathcote Road
 Twickenham, TW1 1SD
 0208 607 9444
 harveysennitt@hotmail.com

1:50

Nov. 2012

1088.2^A