


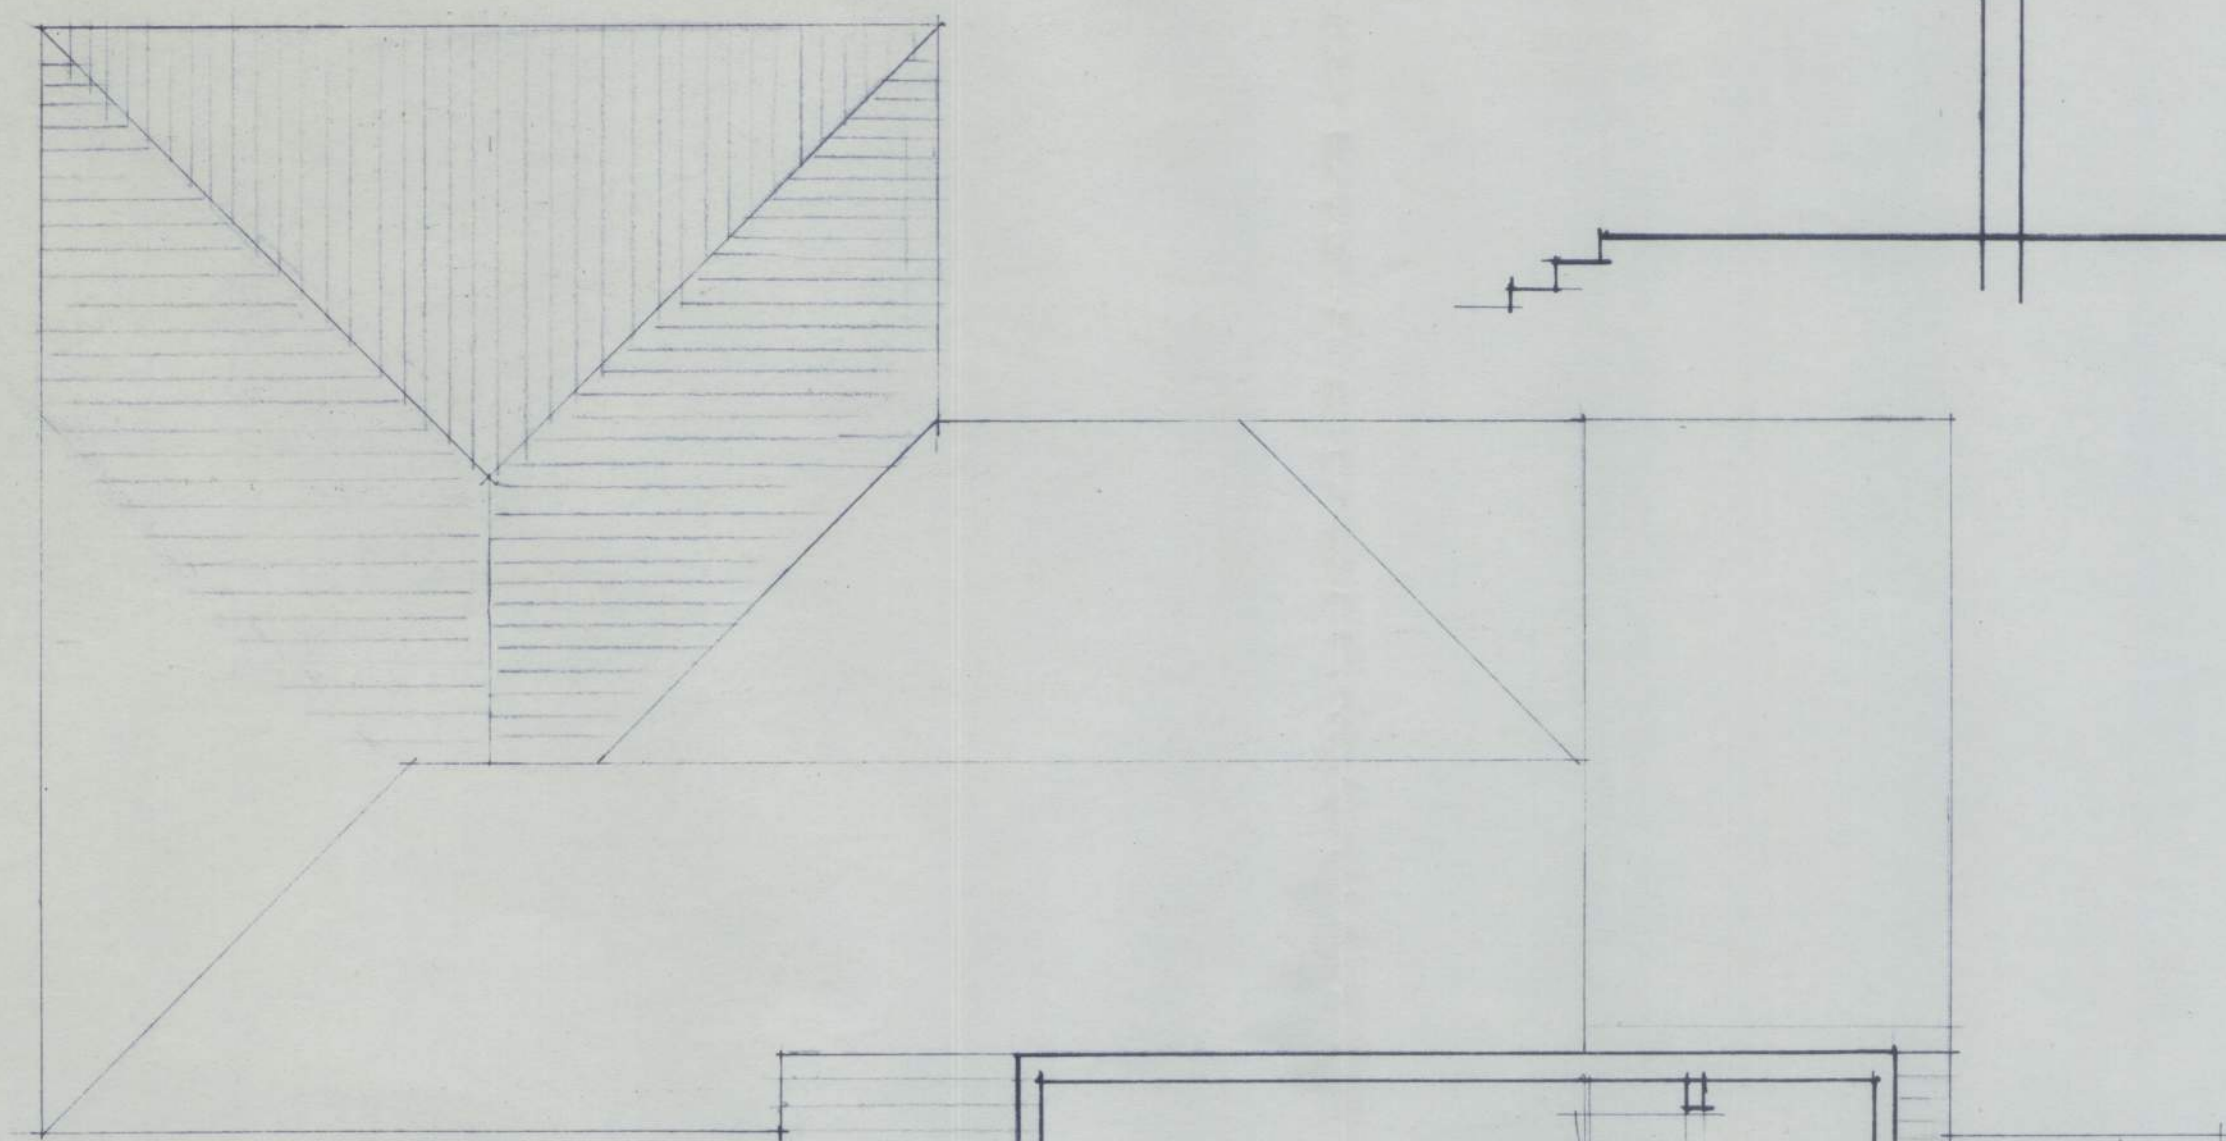


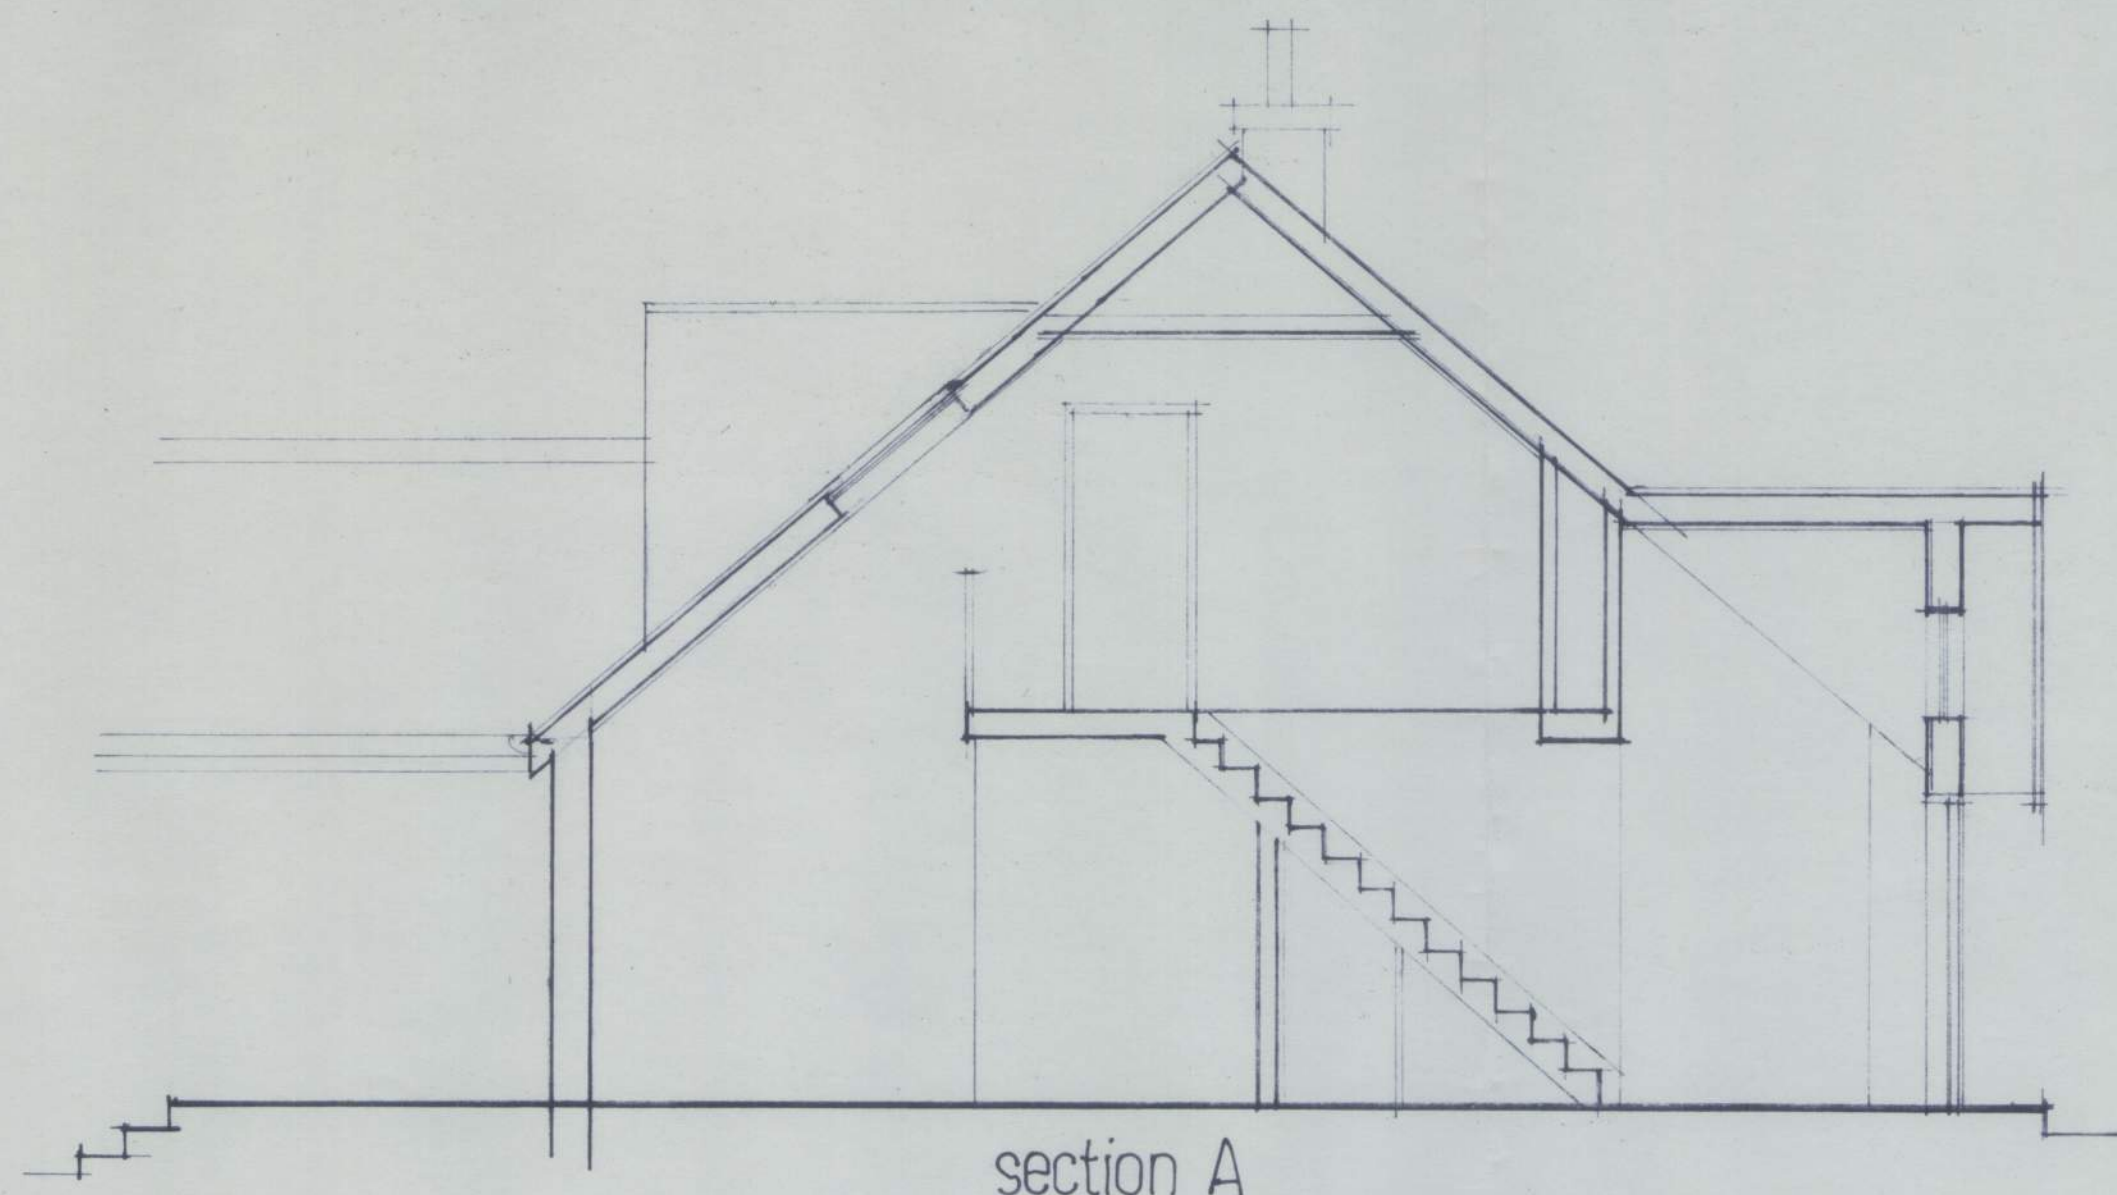



section A

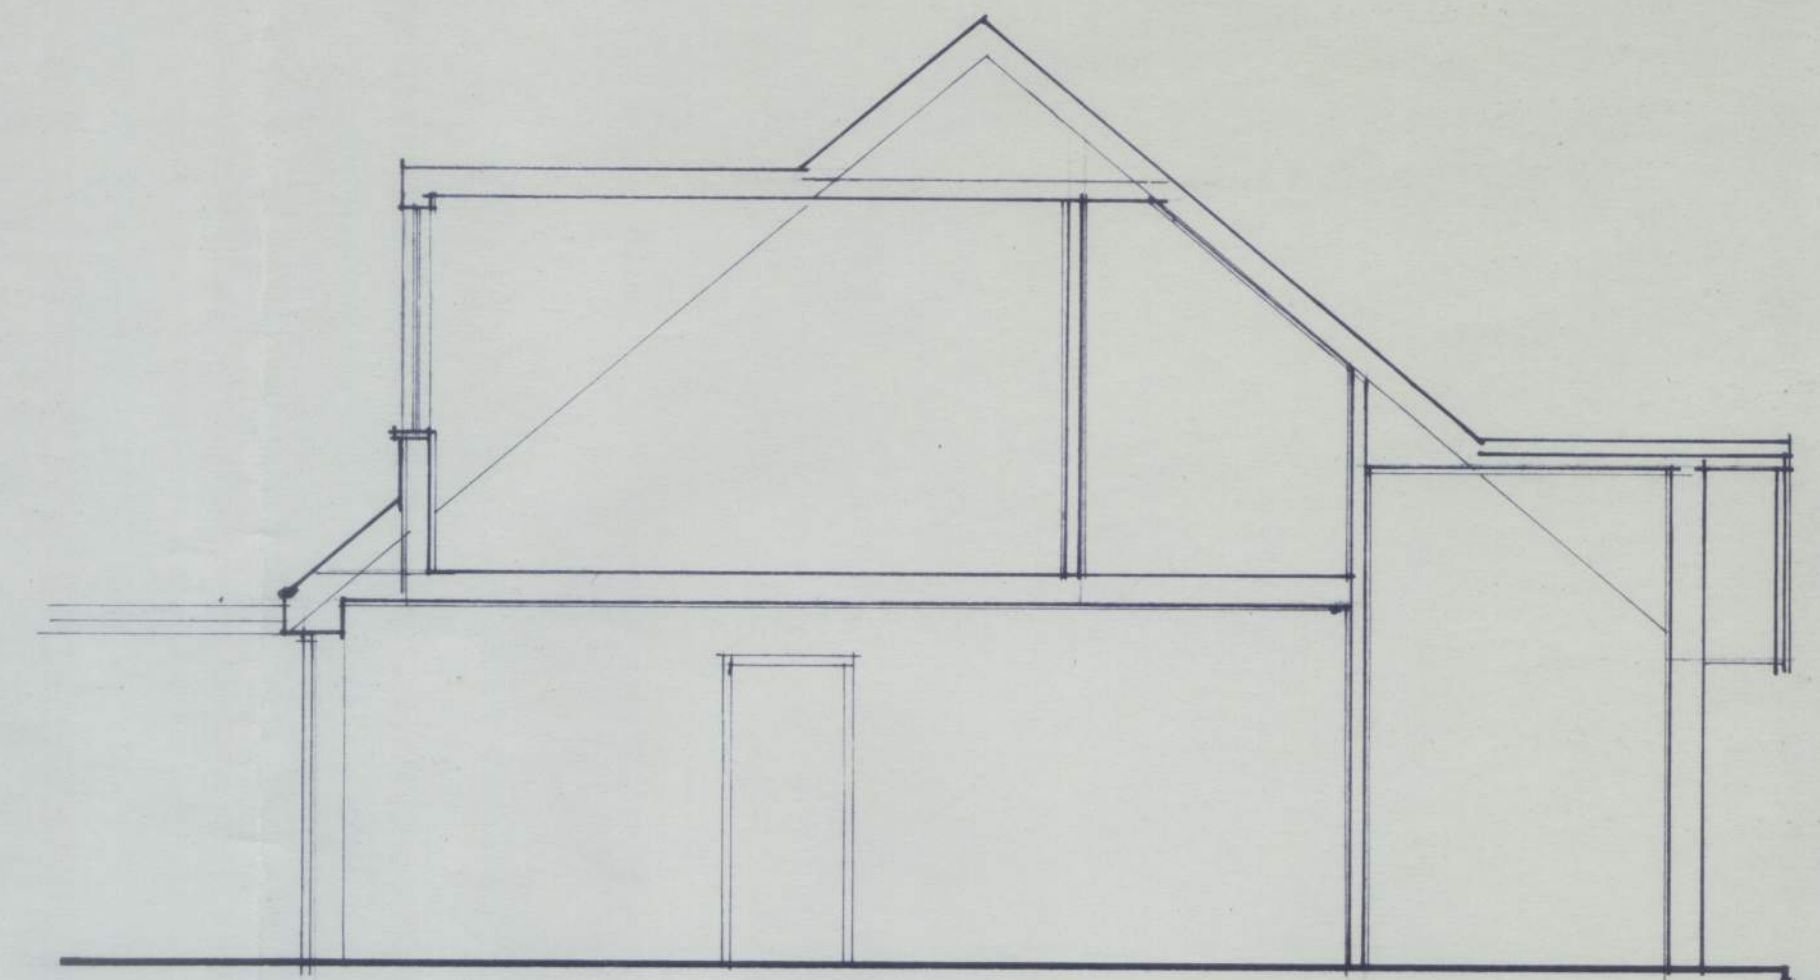

section B

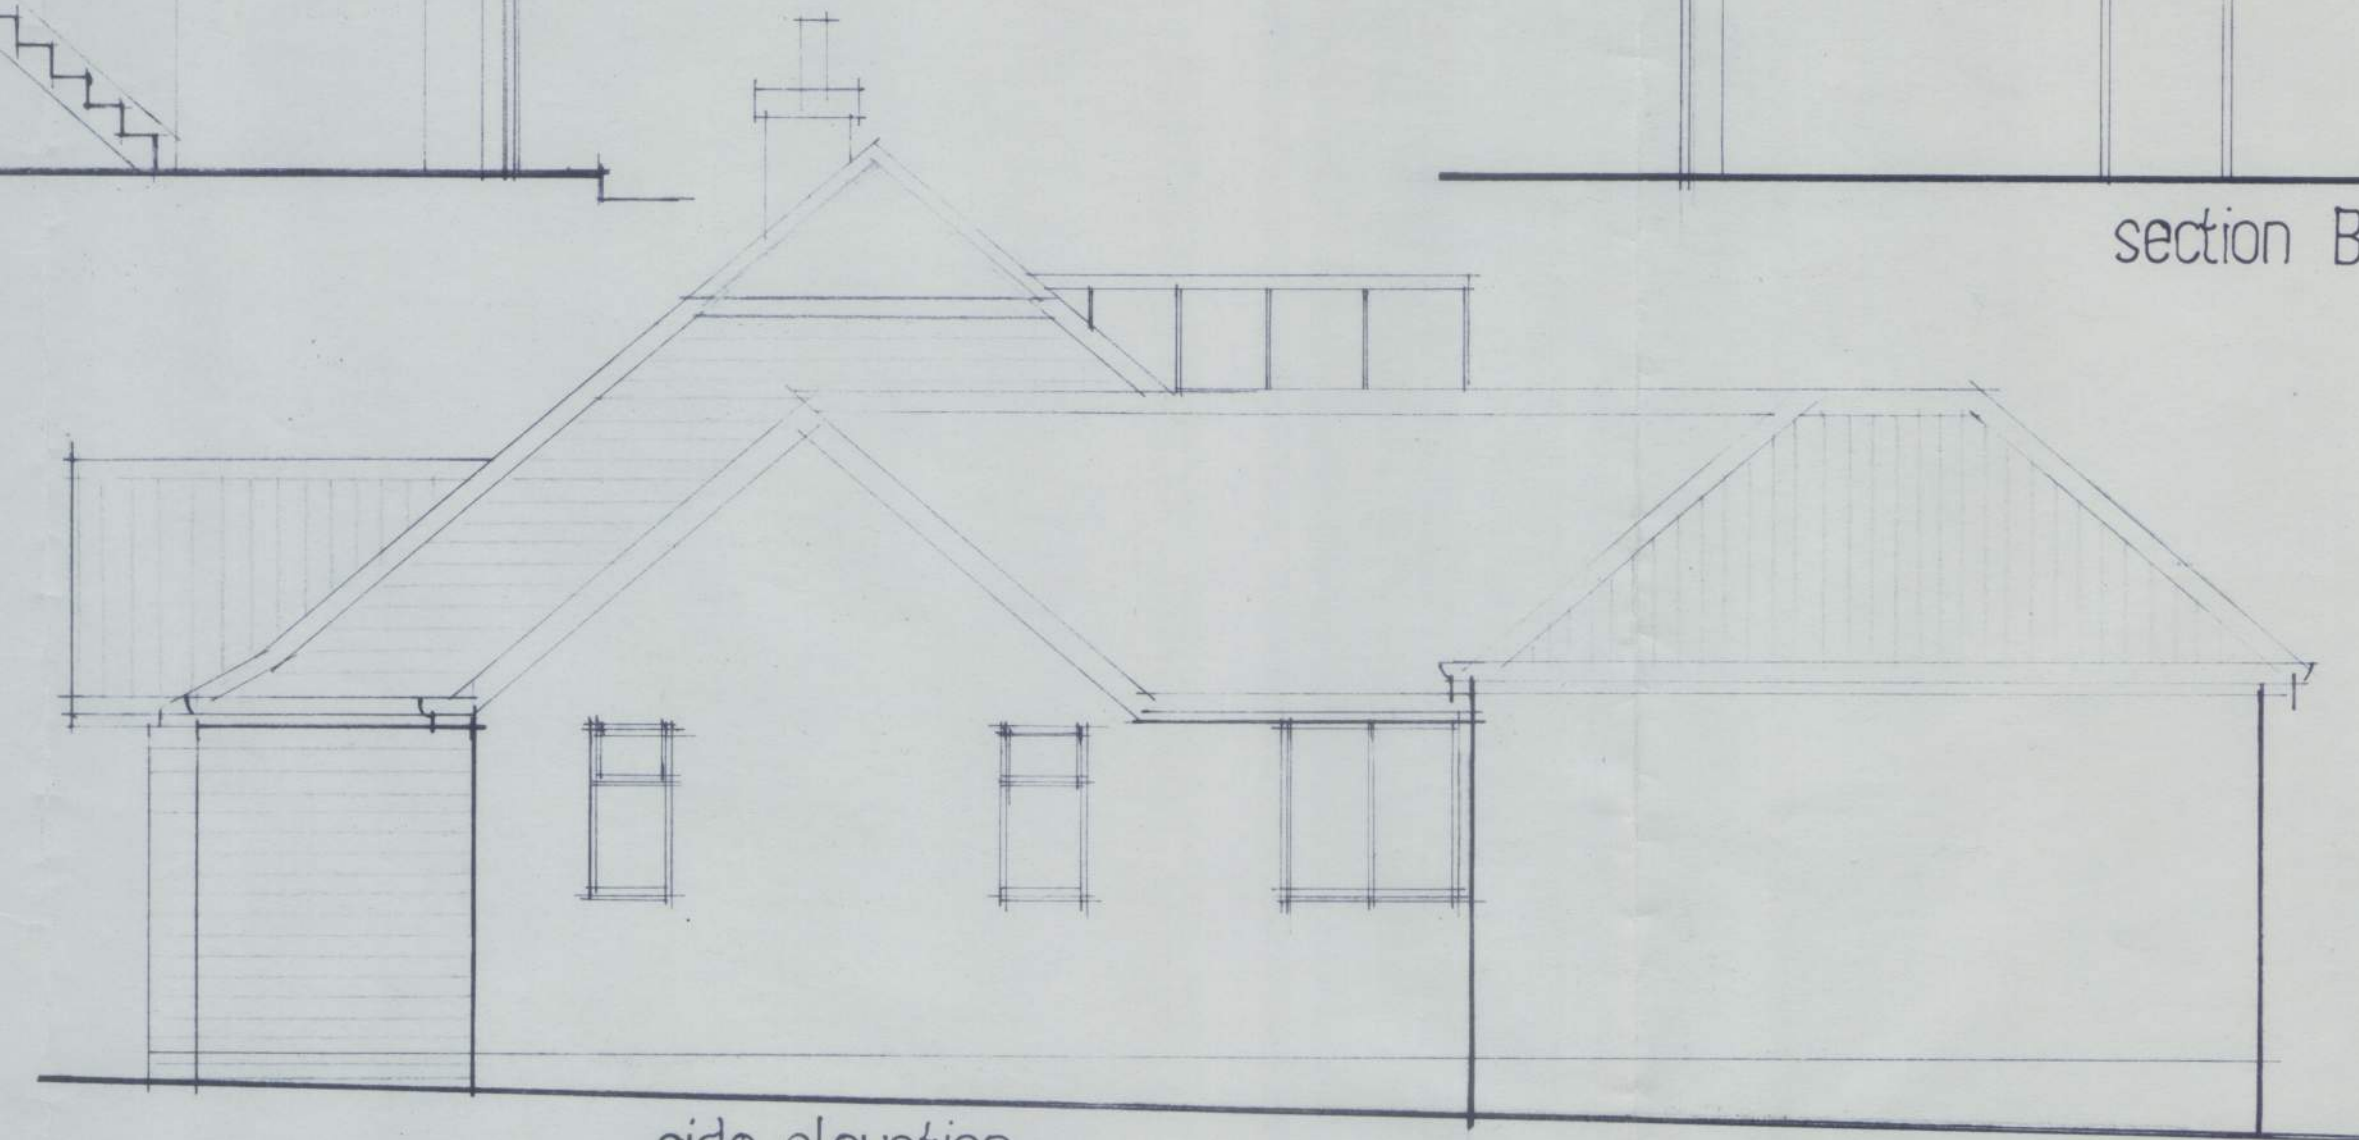

side elevation

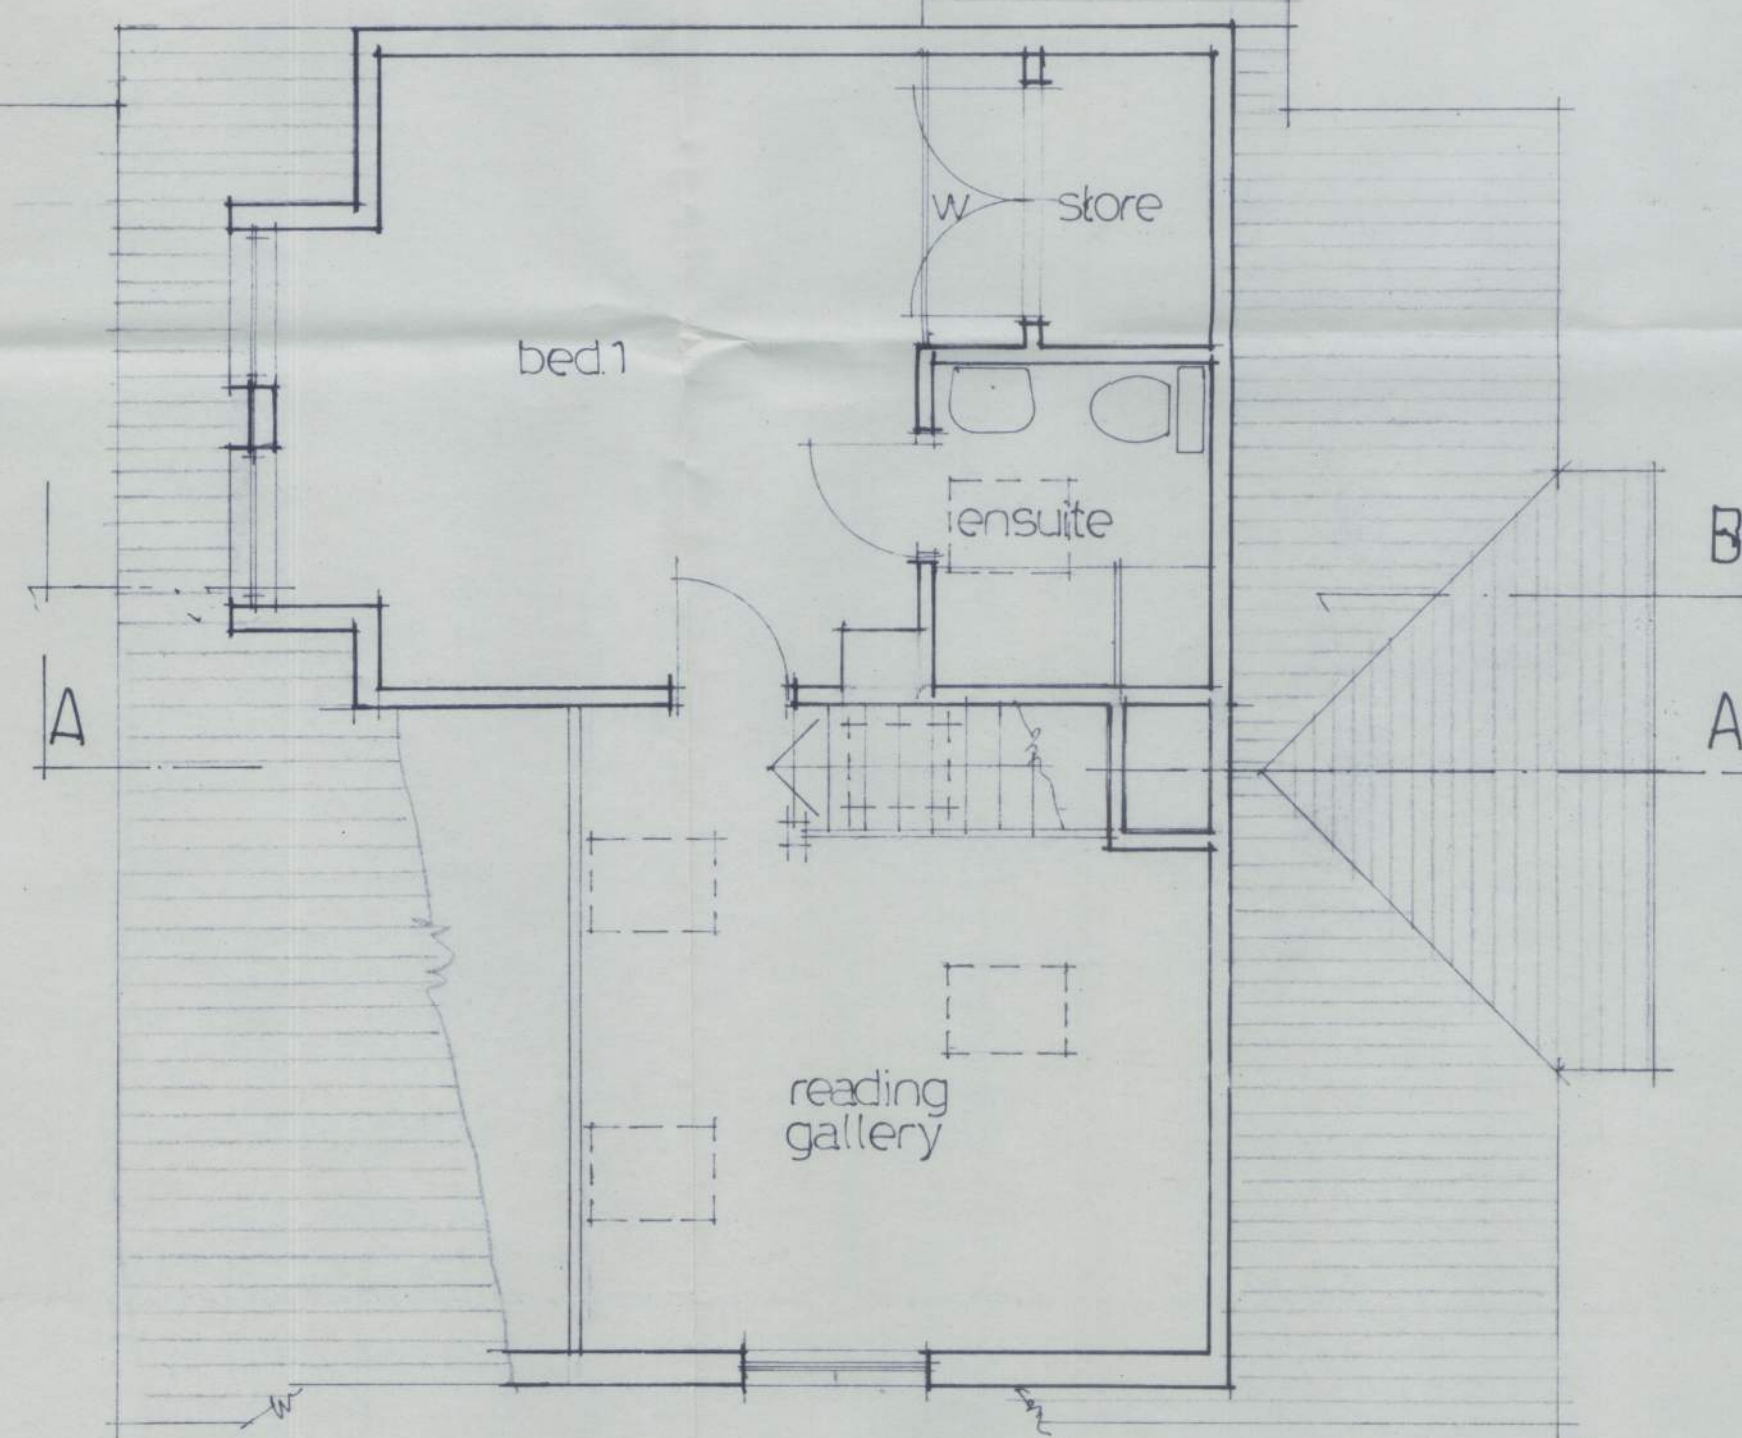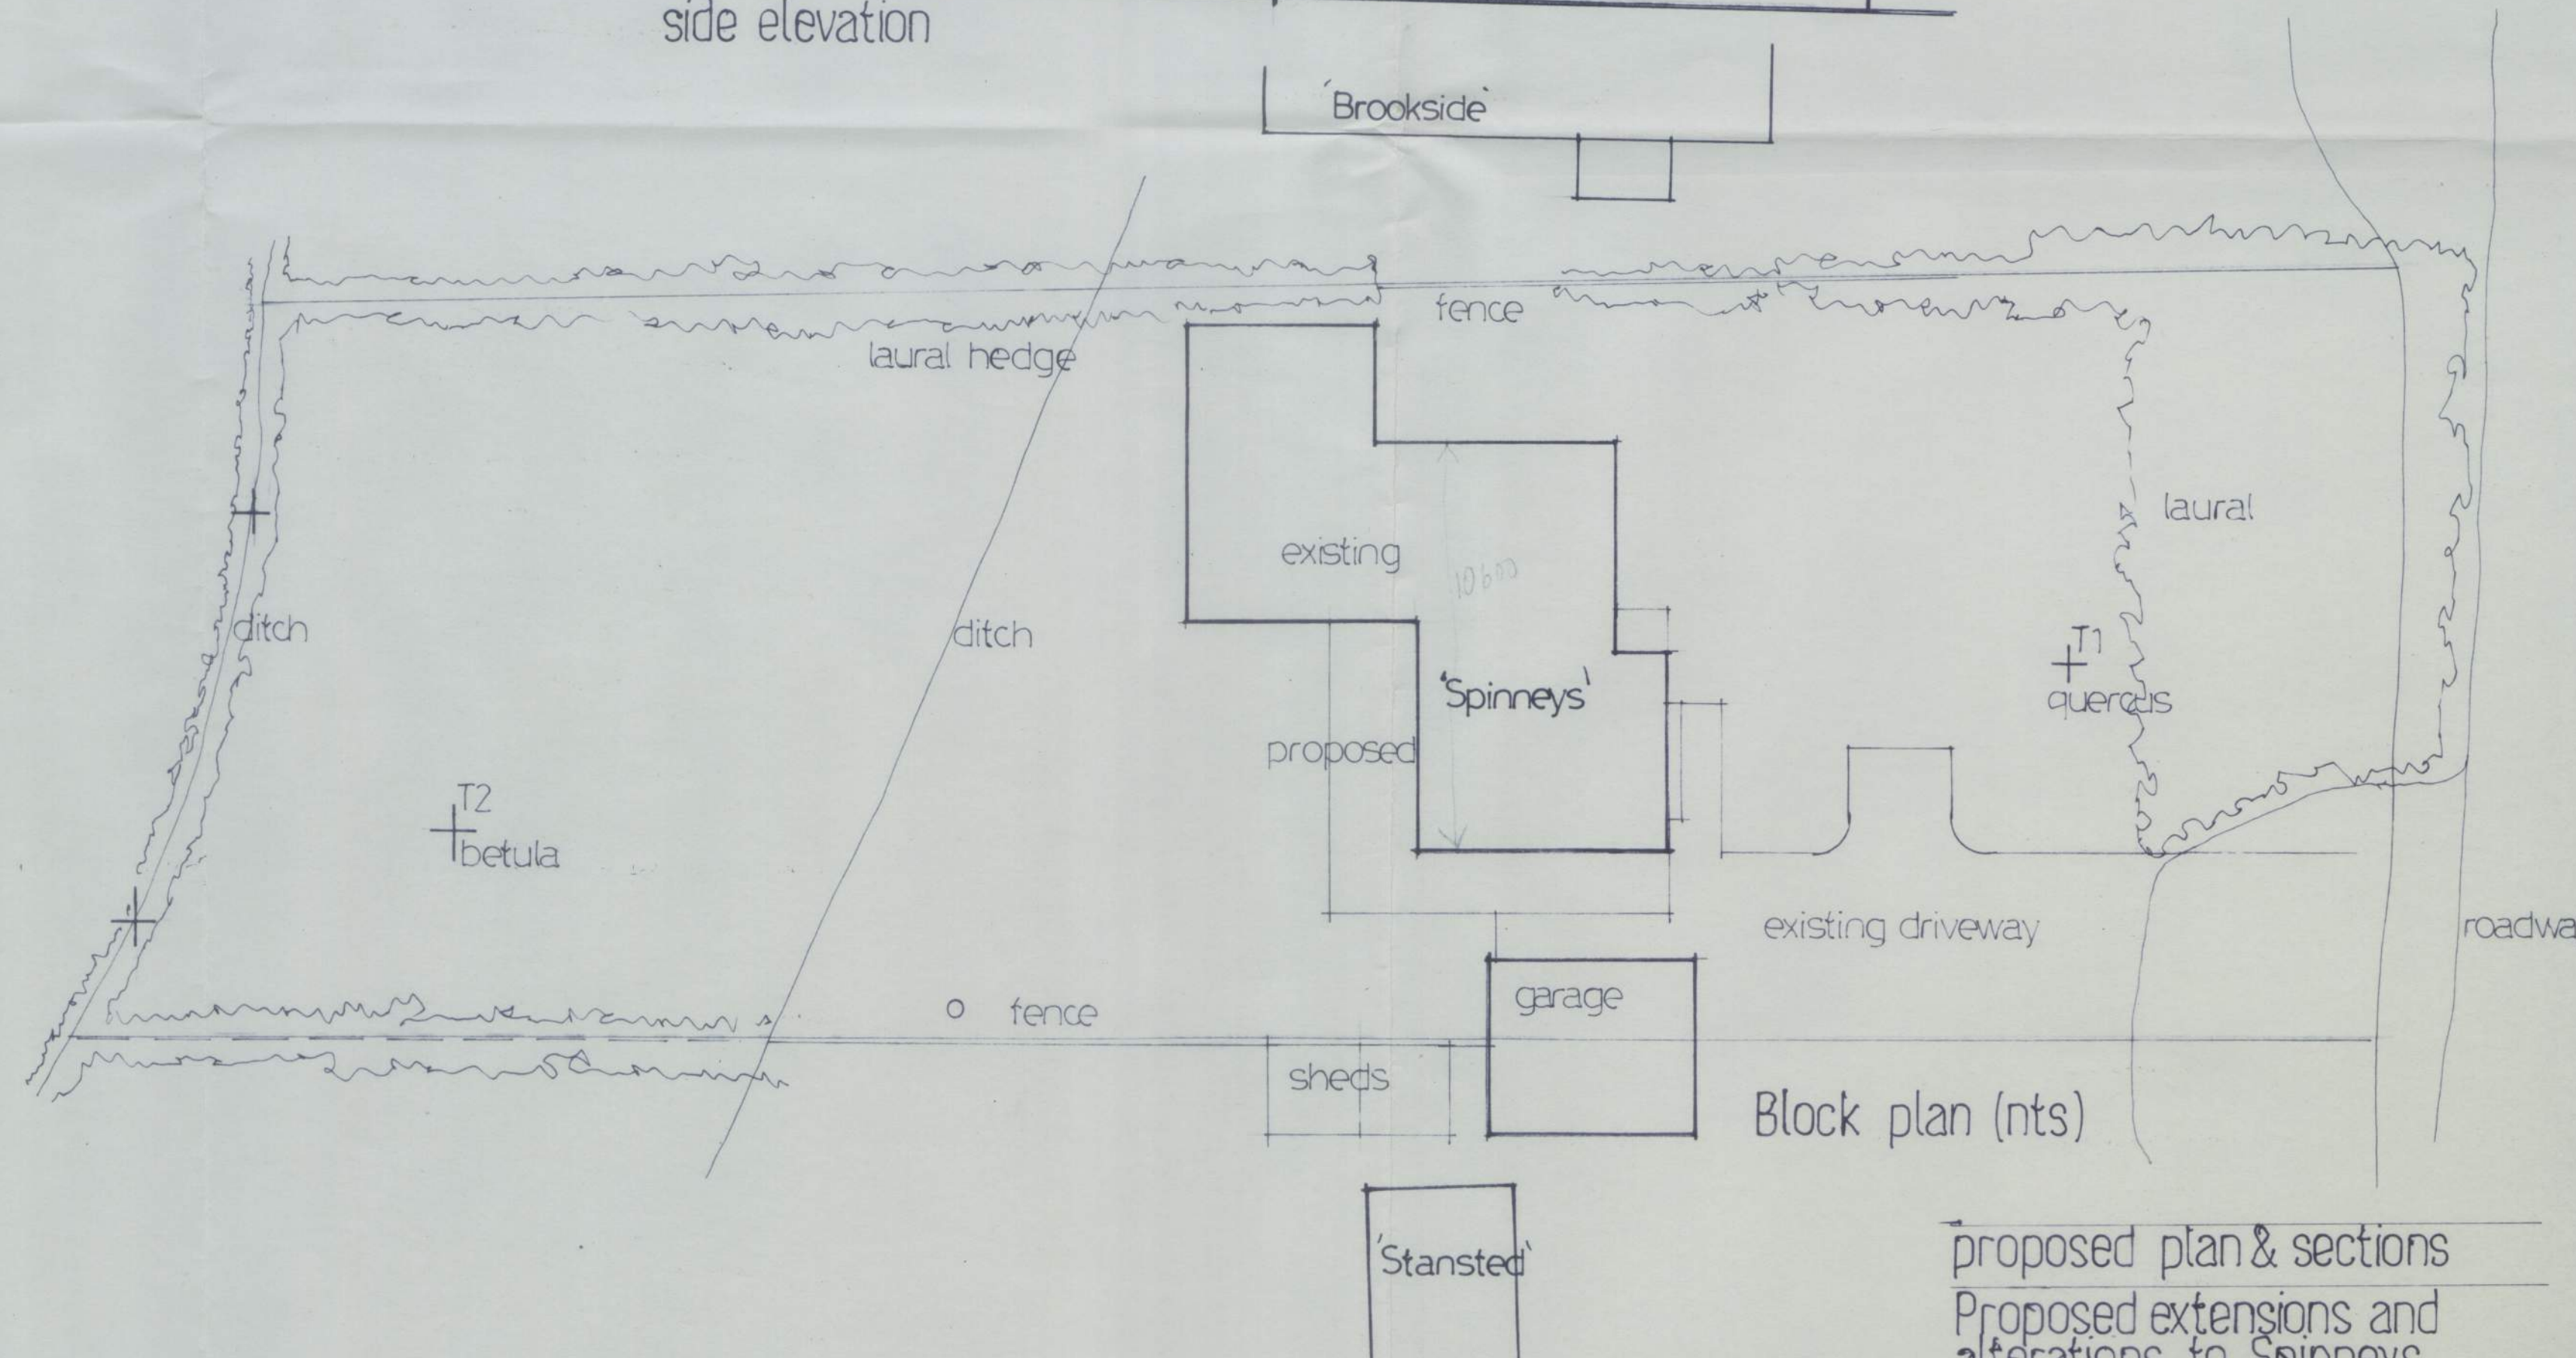

proposed plan & sections
Proposed extensions and
alterations to Spinneys
West Walberton Lane
Arundel. BN18 0QS

HARVEY SENNITT
Chartered Architects
88 Heathcote Road,
Twickenham TW1 1SD
020 8507 5444
harveysennitt@hotmail

1:50

Nov. 2012

1088.3