




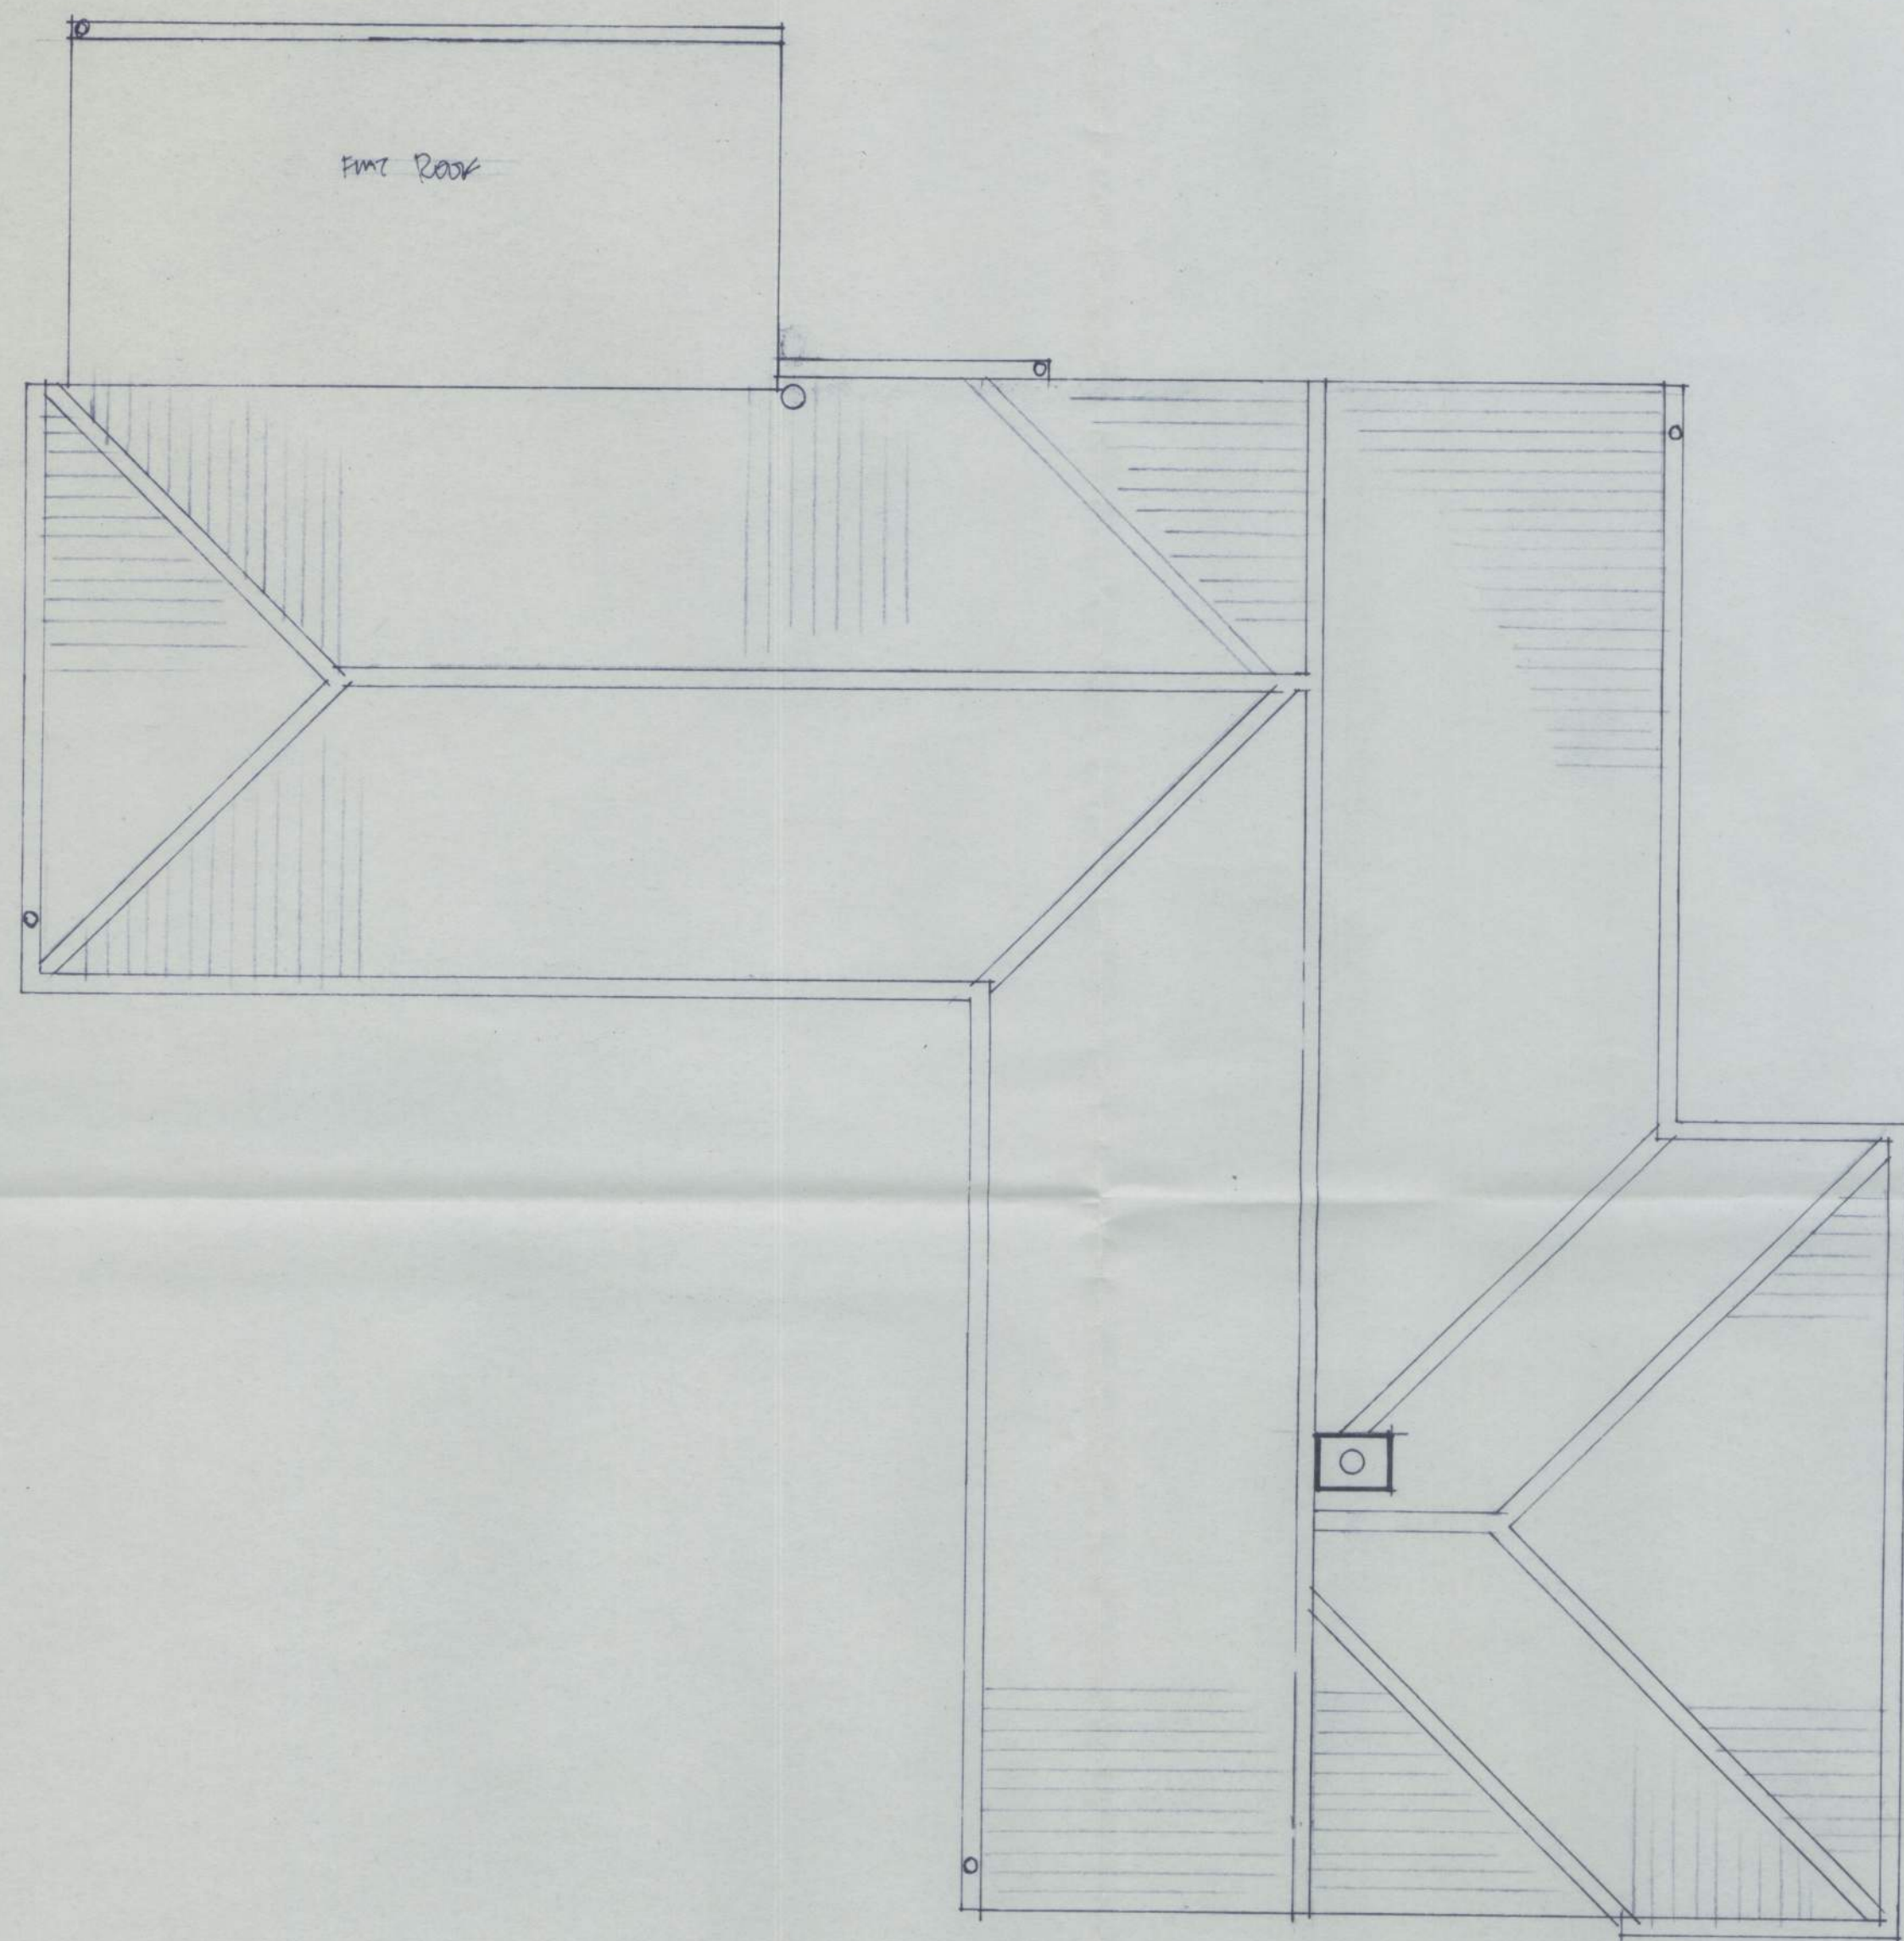

existing roof plan

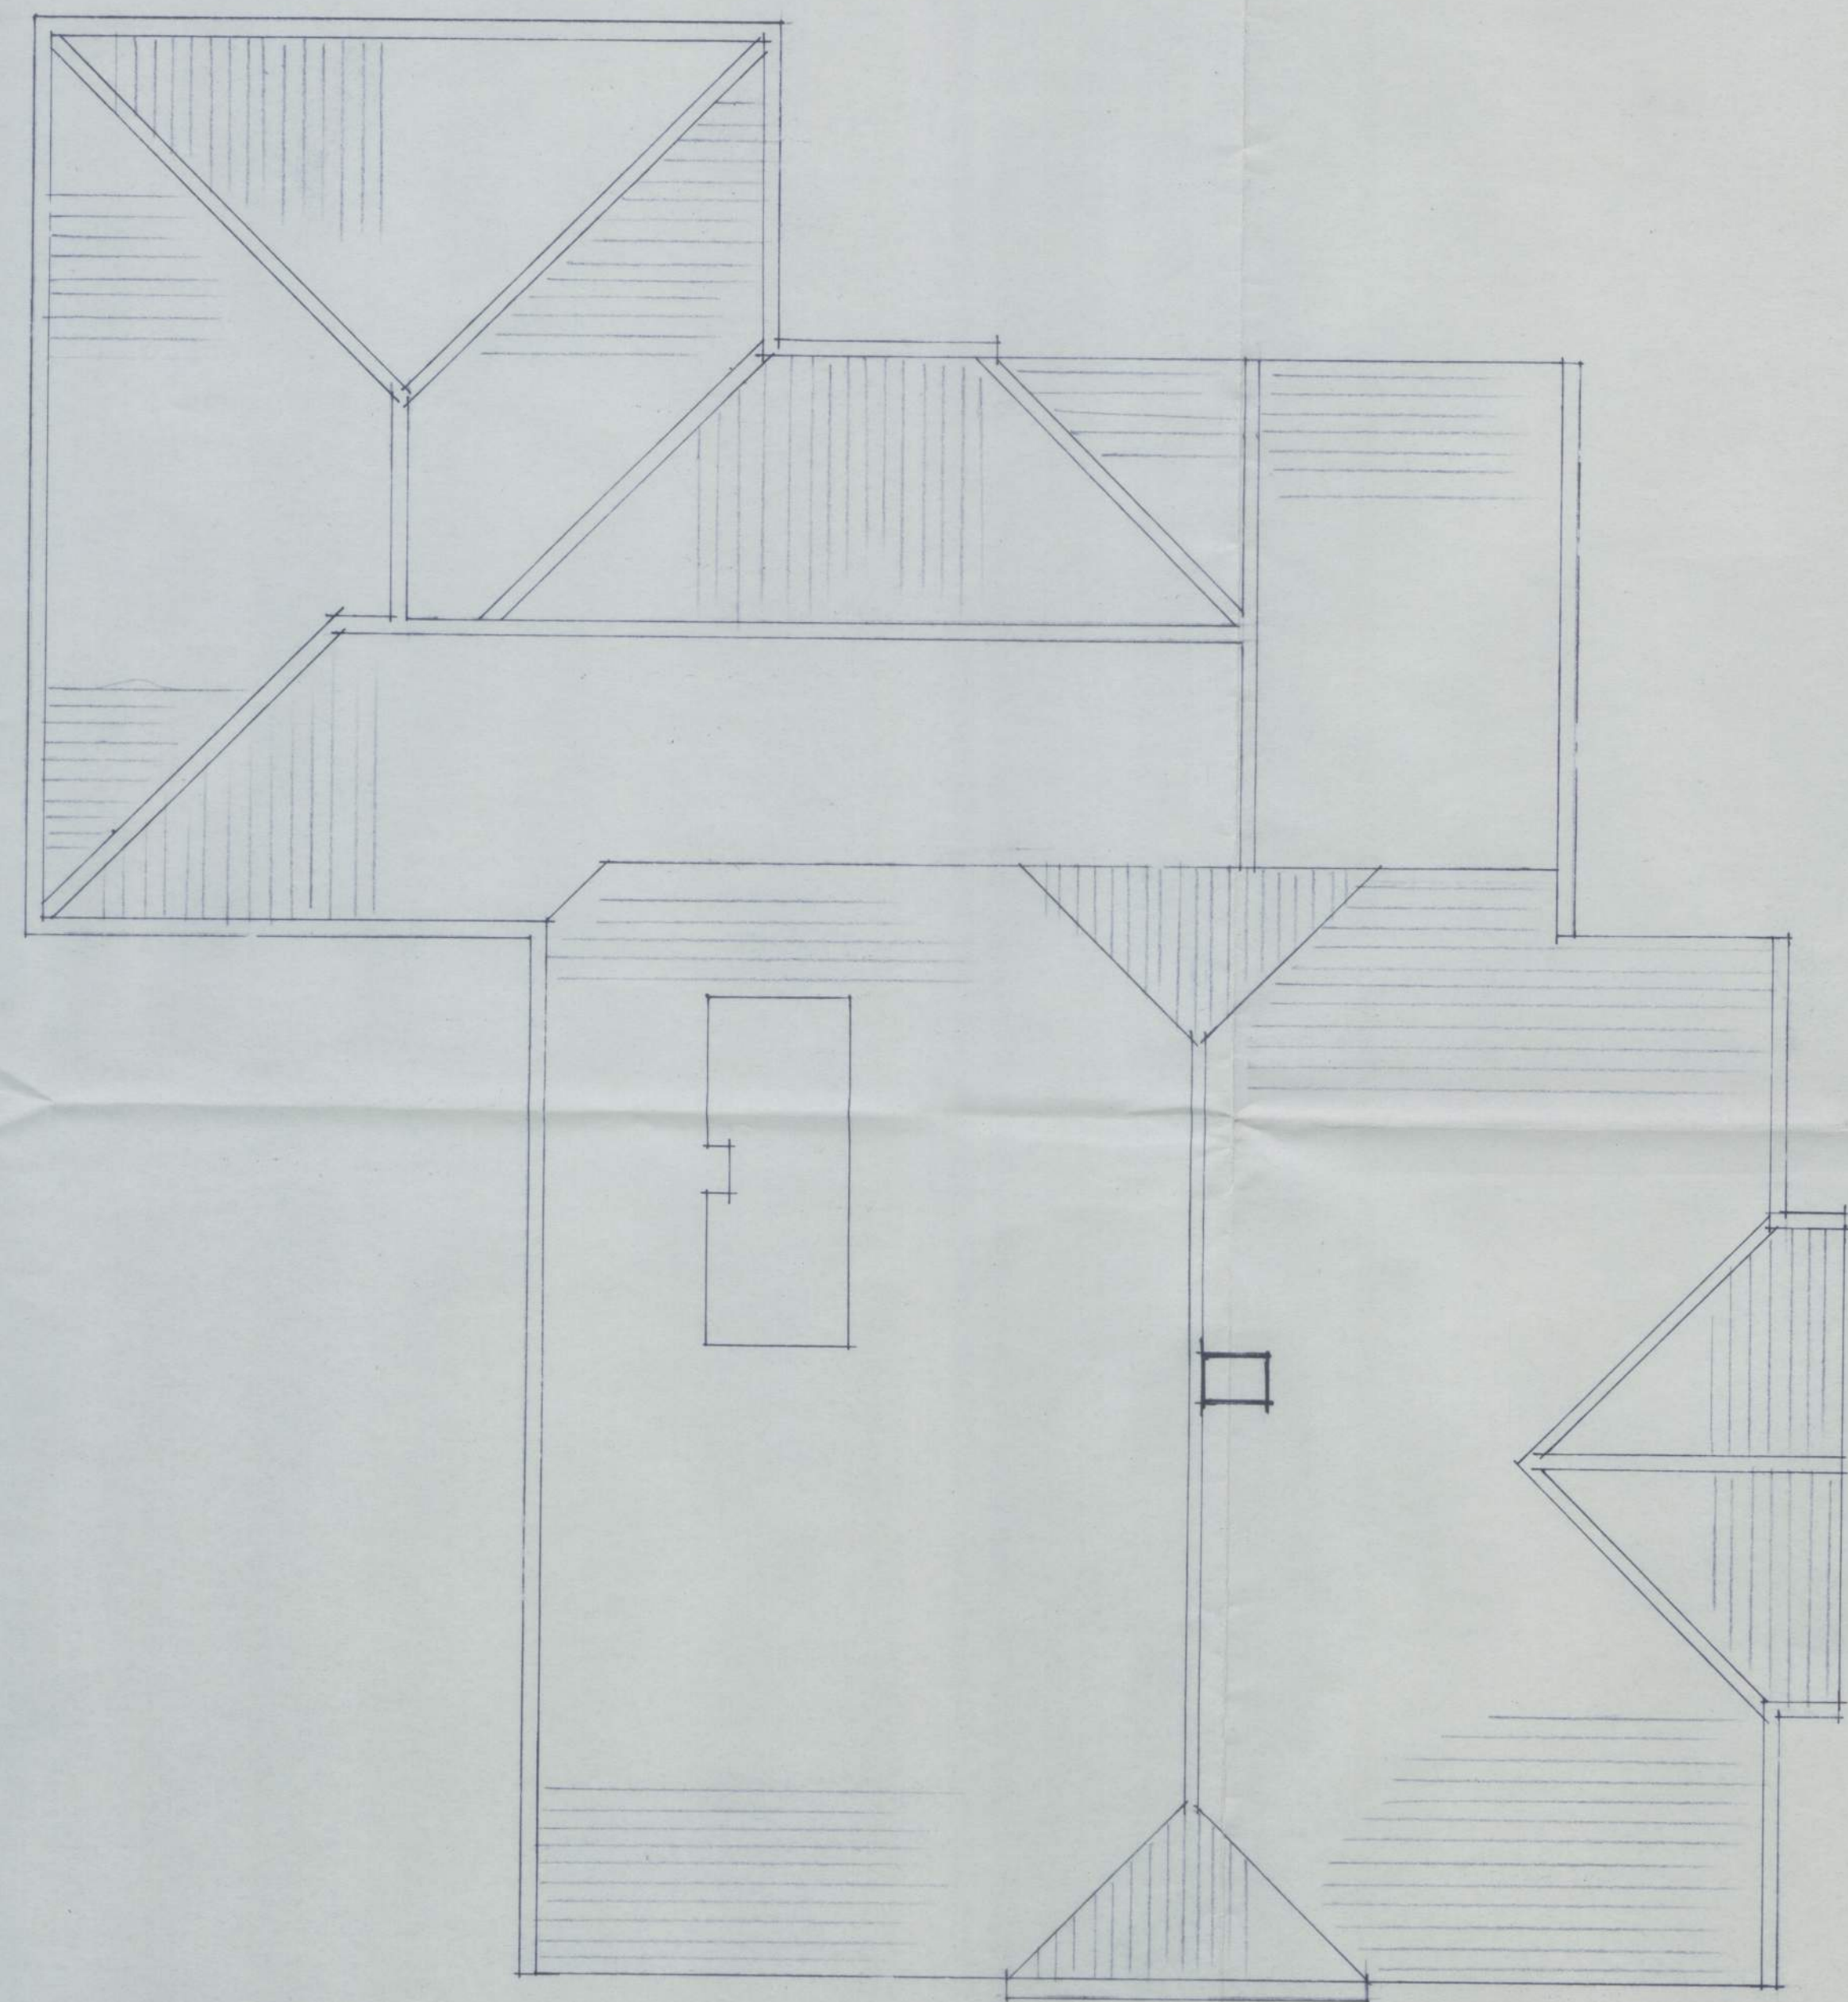

proposed roof plan

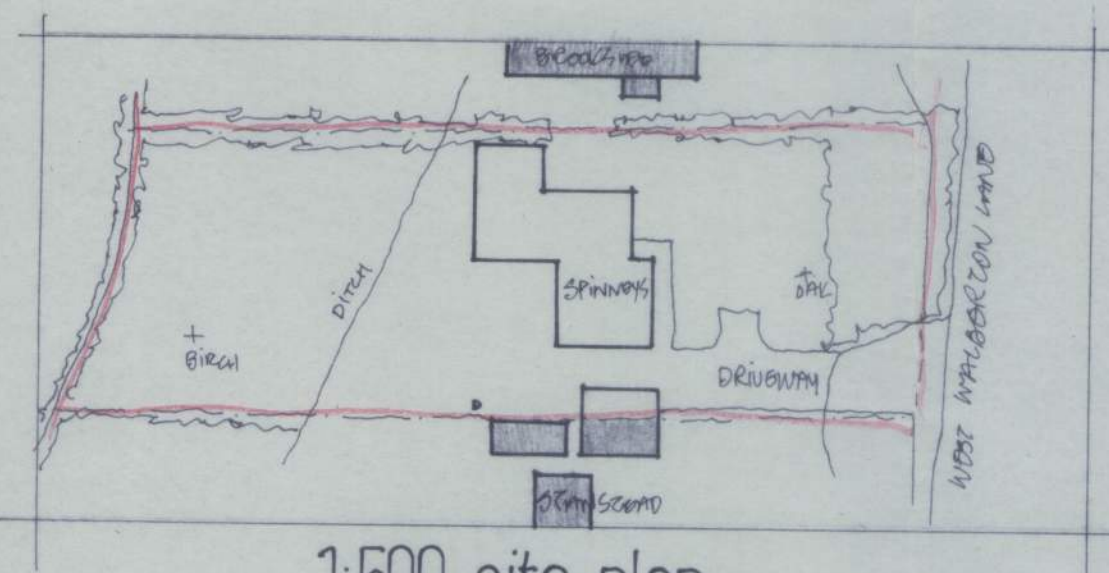

1:500 site plan

roof plans

Spinneys

BN18 0QS

HARVEY SENNITT
Chartered Architects
86 Heathcote Road,
Twickenham TW1 1SD
020 8607 9444
harveysennitt@hotmail

1:50

Jan 2013

1088.4