


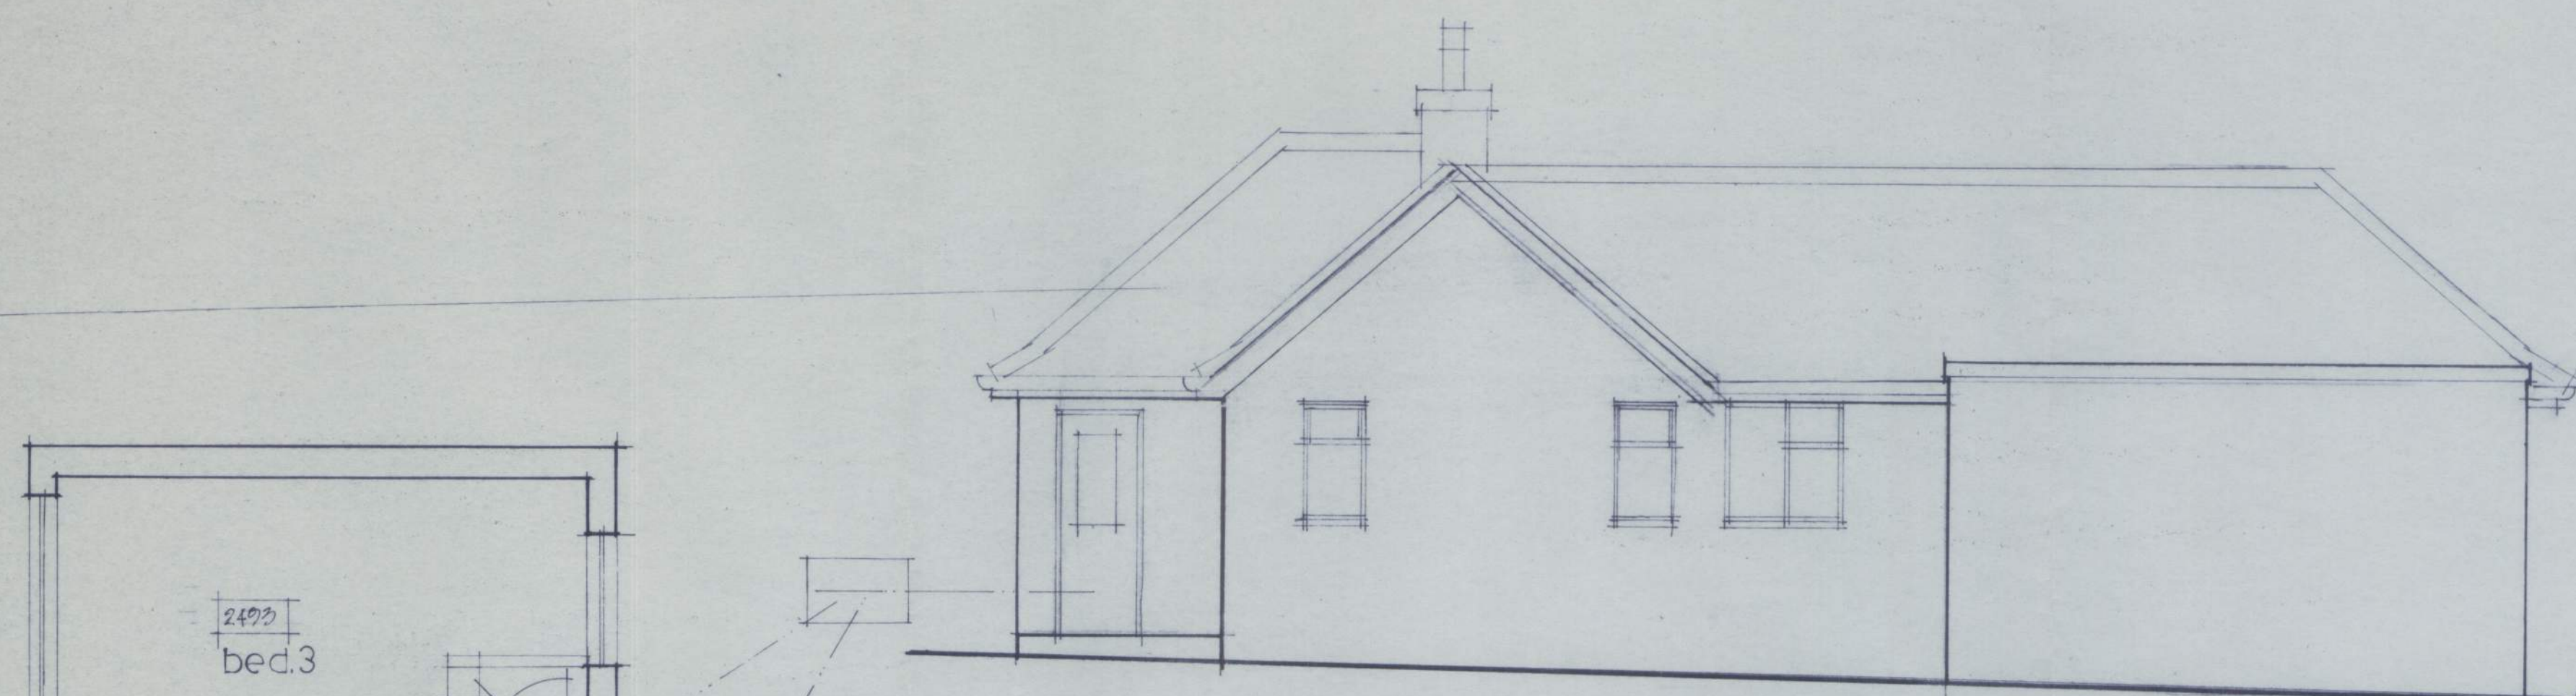


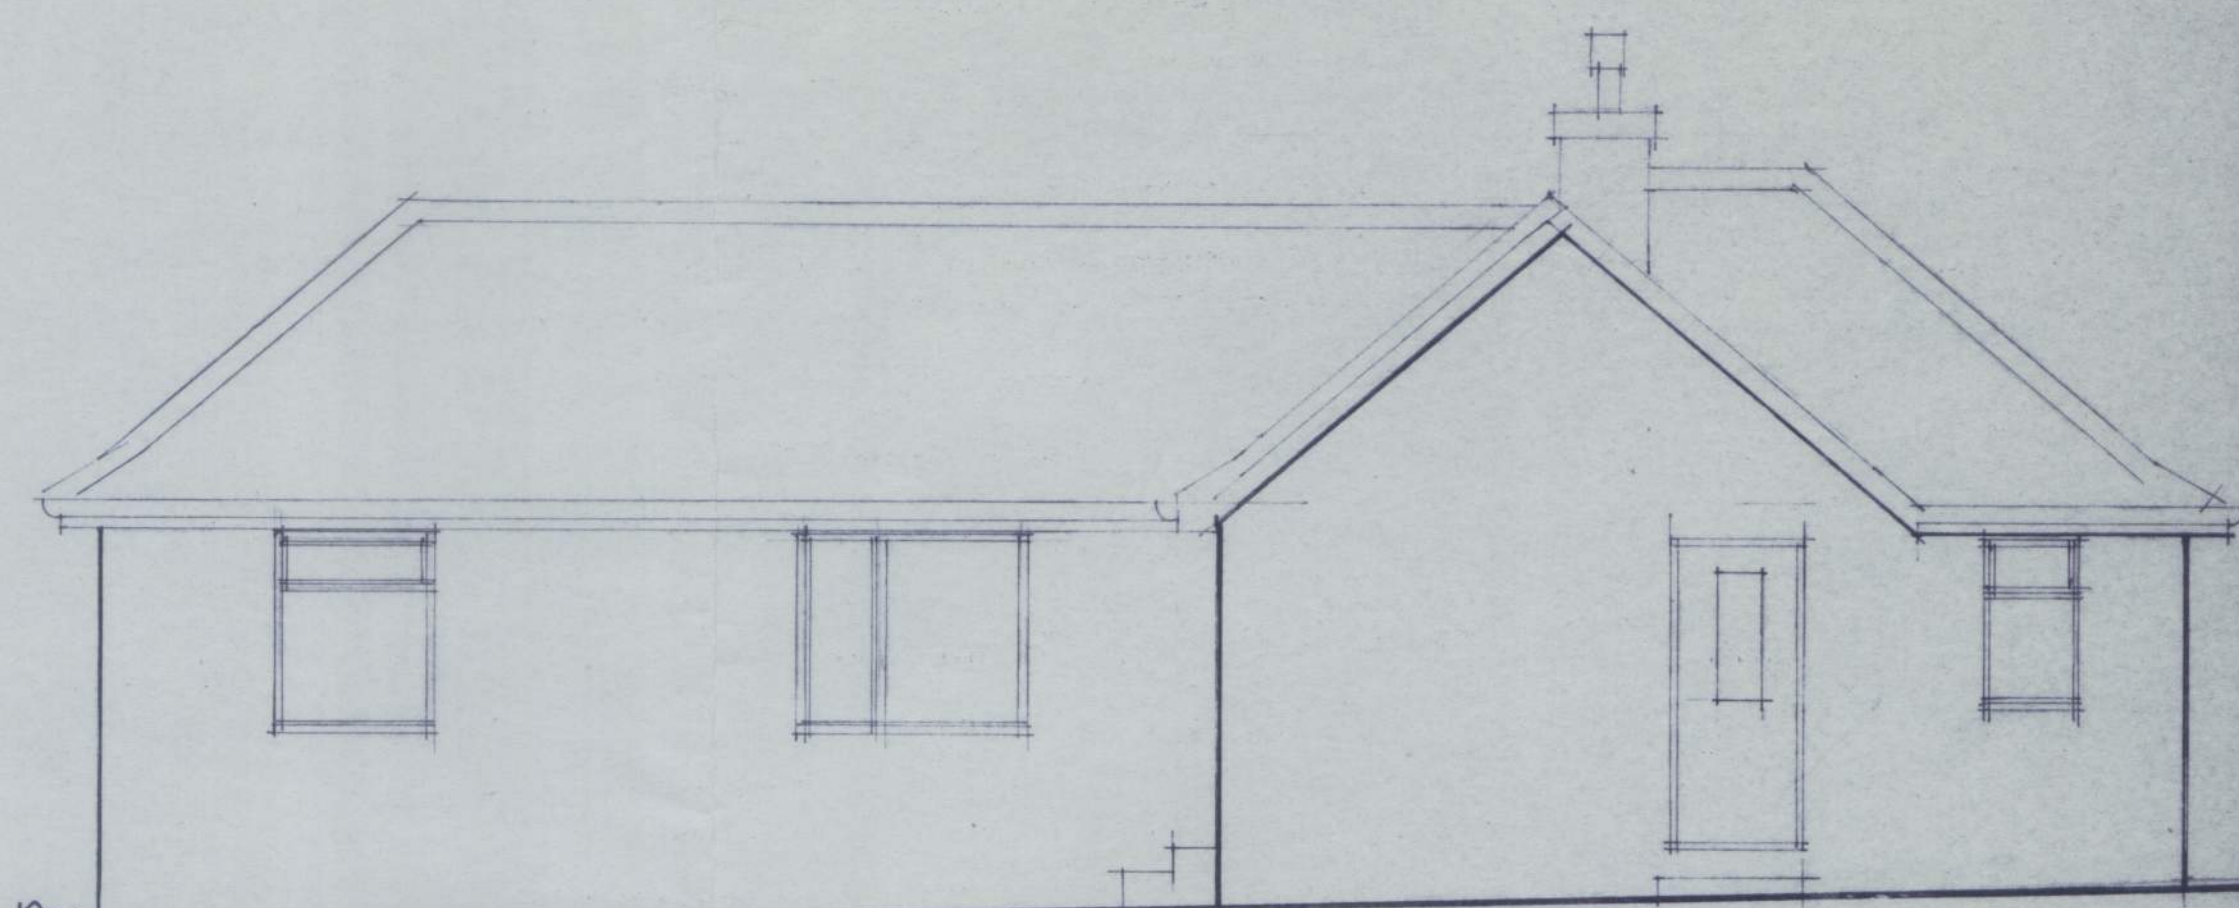


side elevation

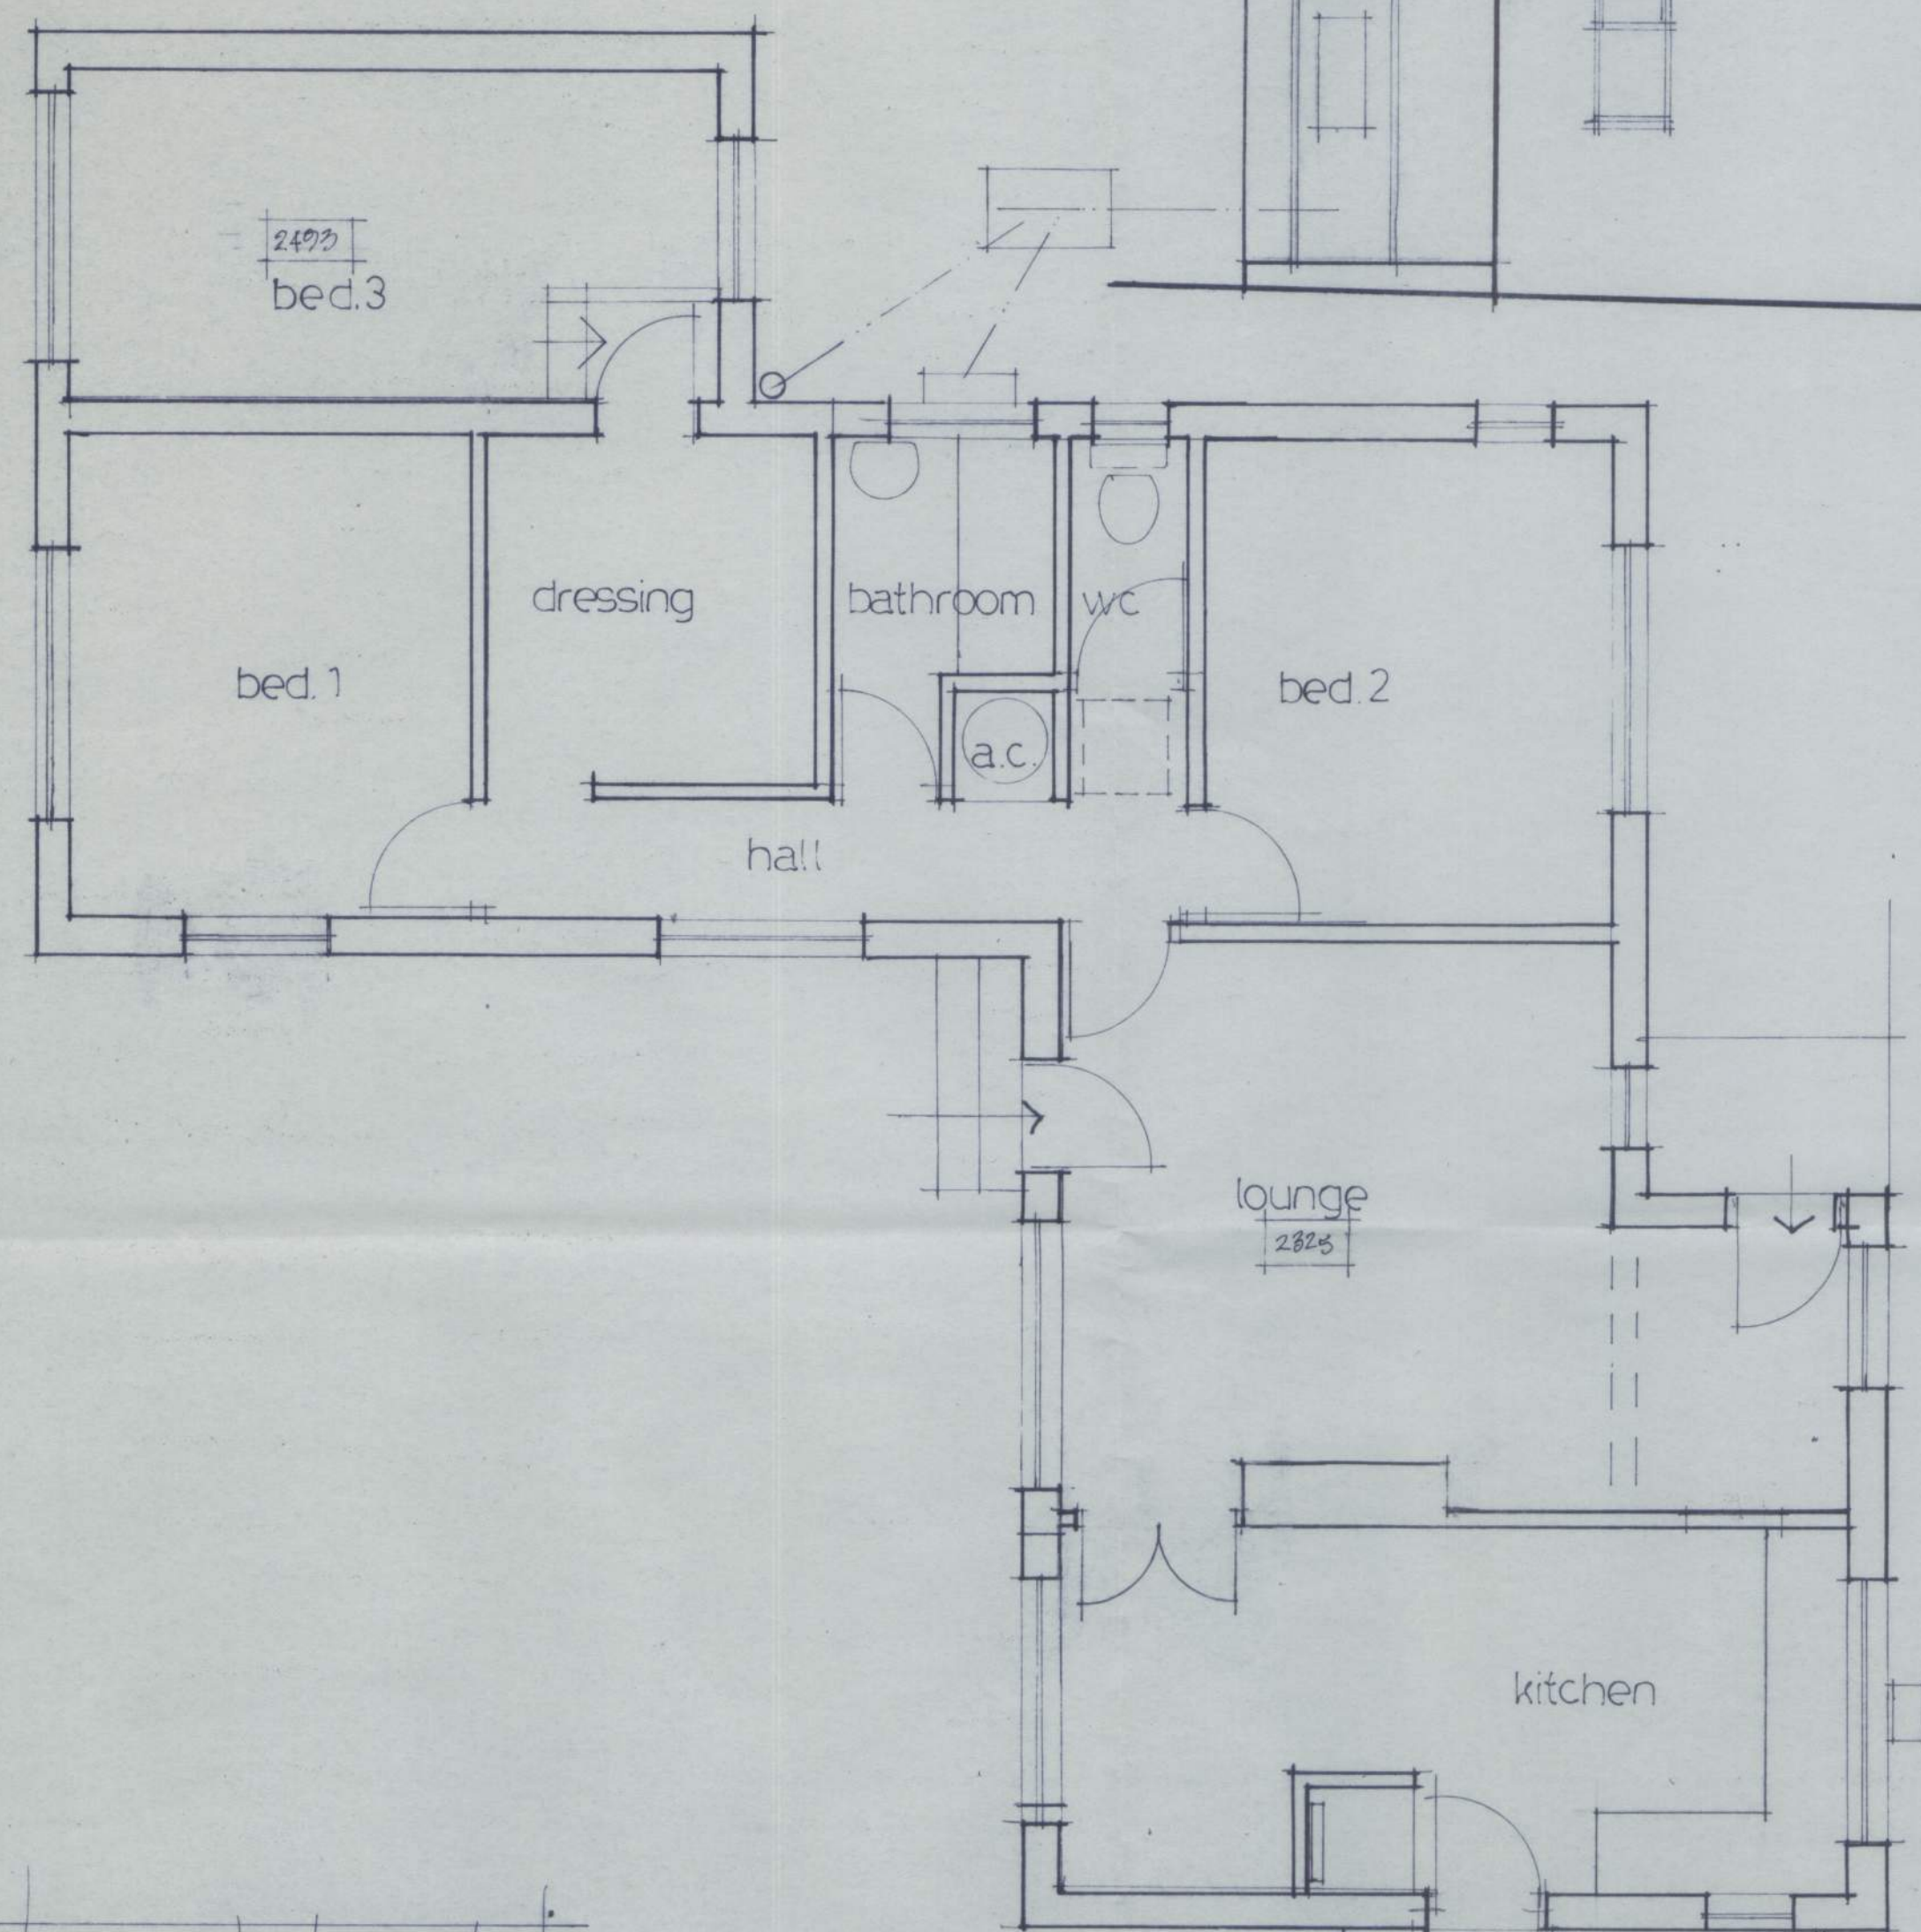

side elevation

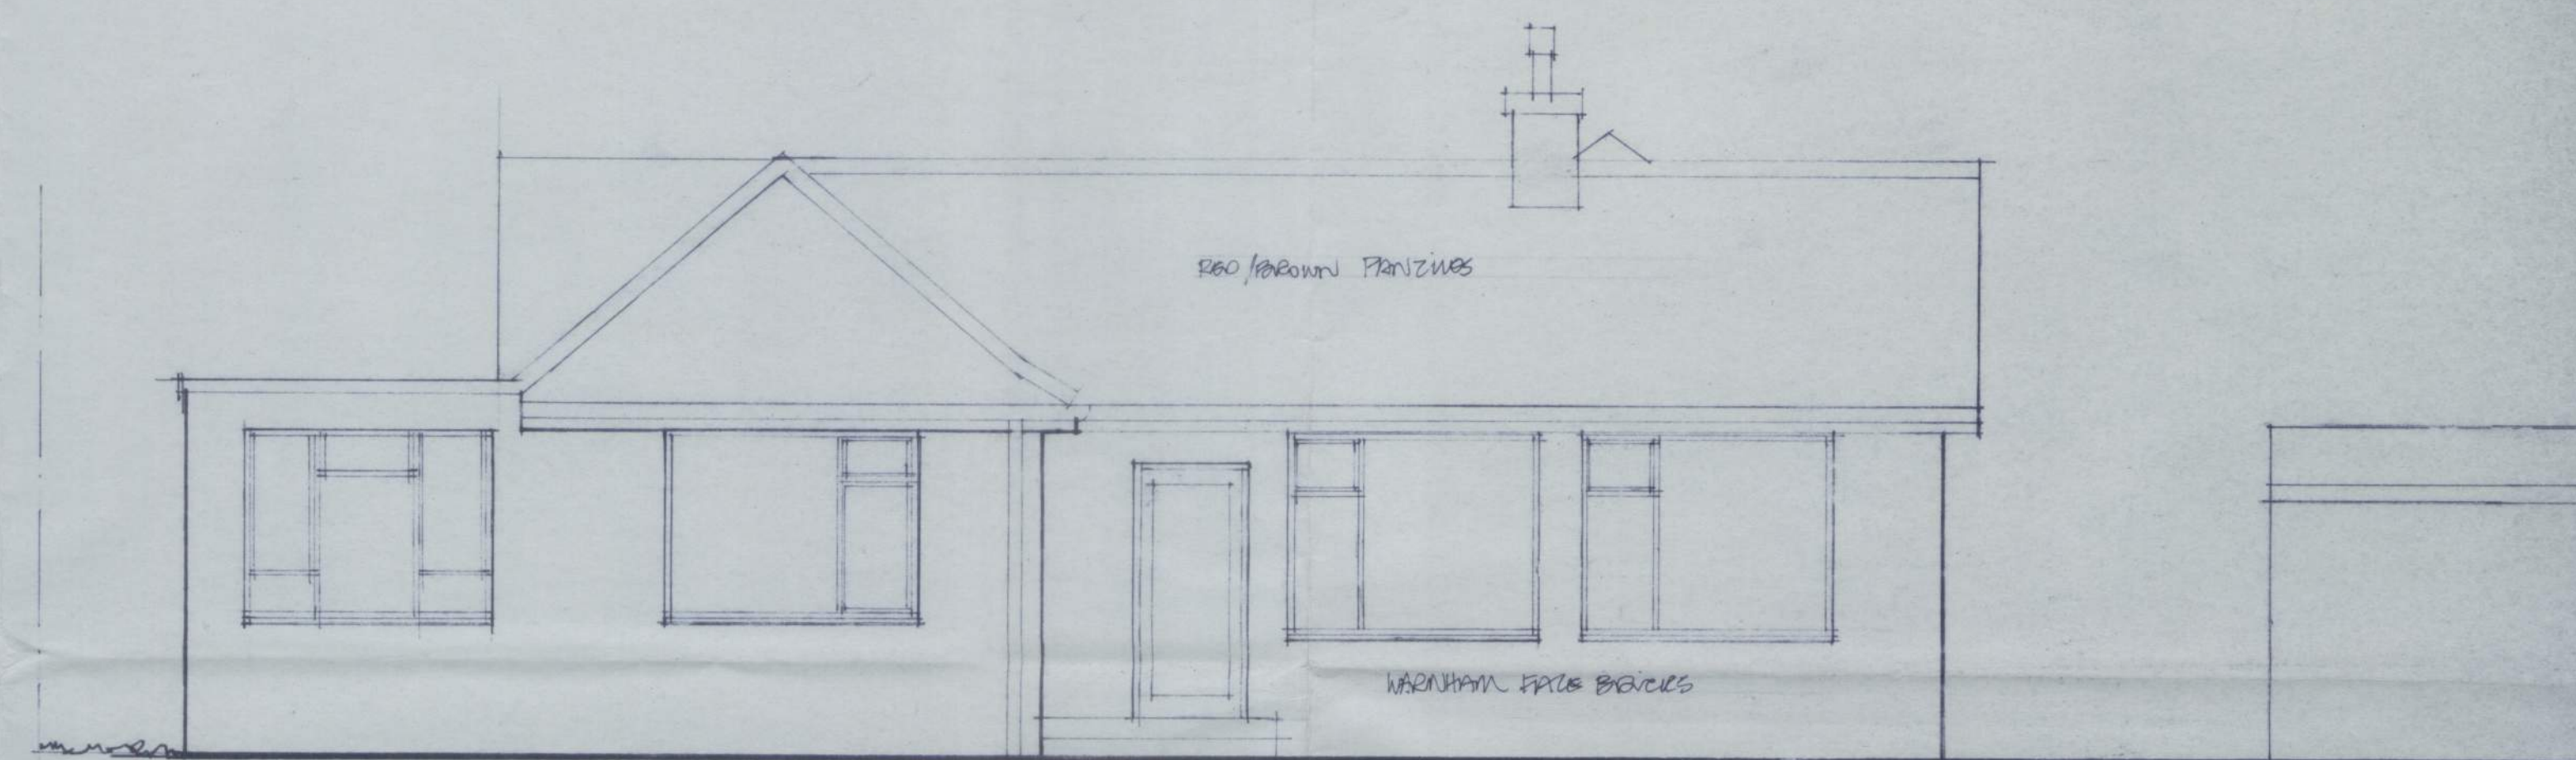

rear elevation

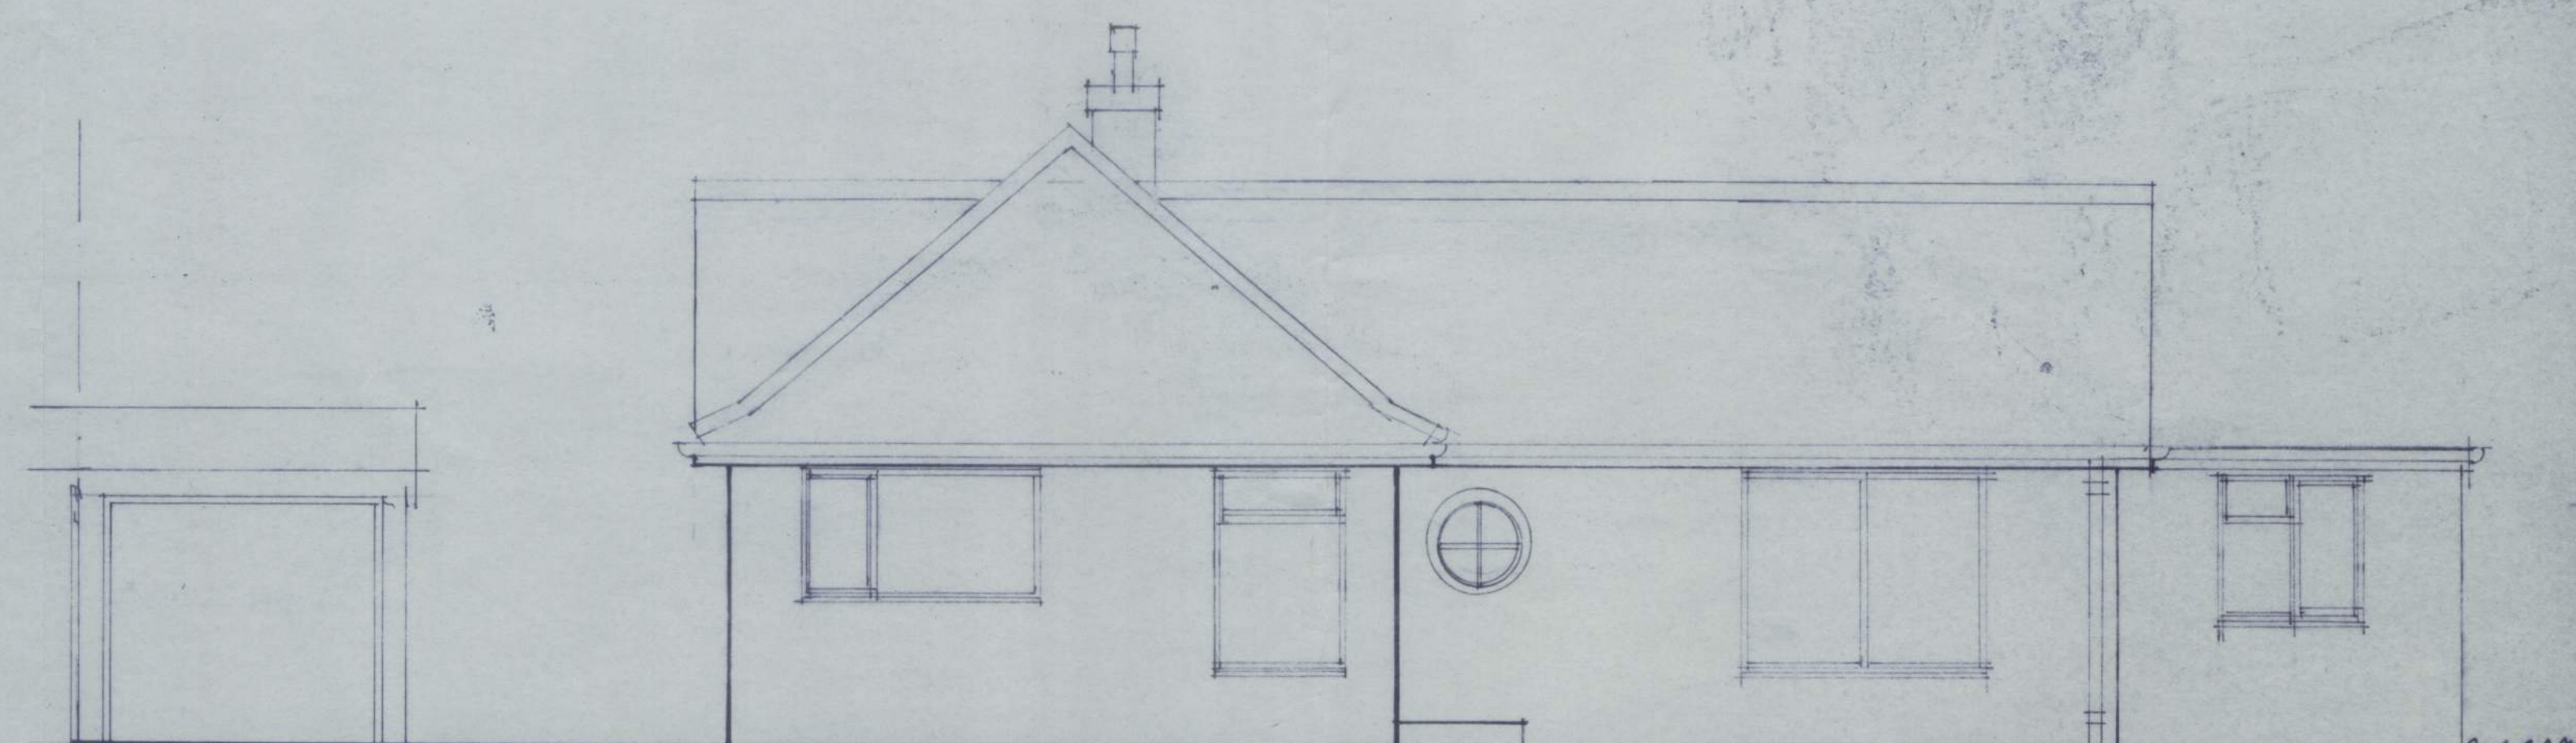

front elevation



Location plan. 1:1250

REV. A: JAN. 2013: ADD A2ND BOARD NAME TO LOCATION PLAN

existing plan & elevations
Proposed extensions and
alterations to Spinneys
West Walberton Lane
Arundel. BN18 0QS

HARVEY SENNITT
Chartered Architects
85 Heathcote Road
Twickenham, TW1 1SD
0208 607 9444
harveysennitt@hotmail.com

1:50

Nov 2012

1088.1A