




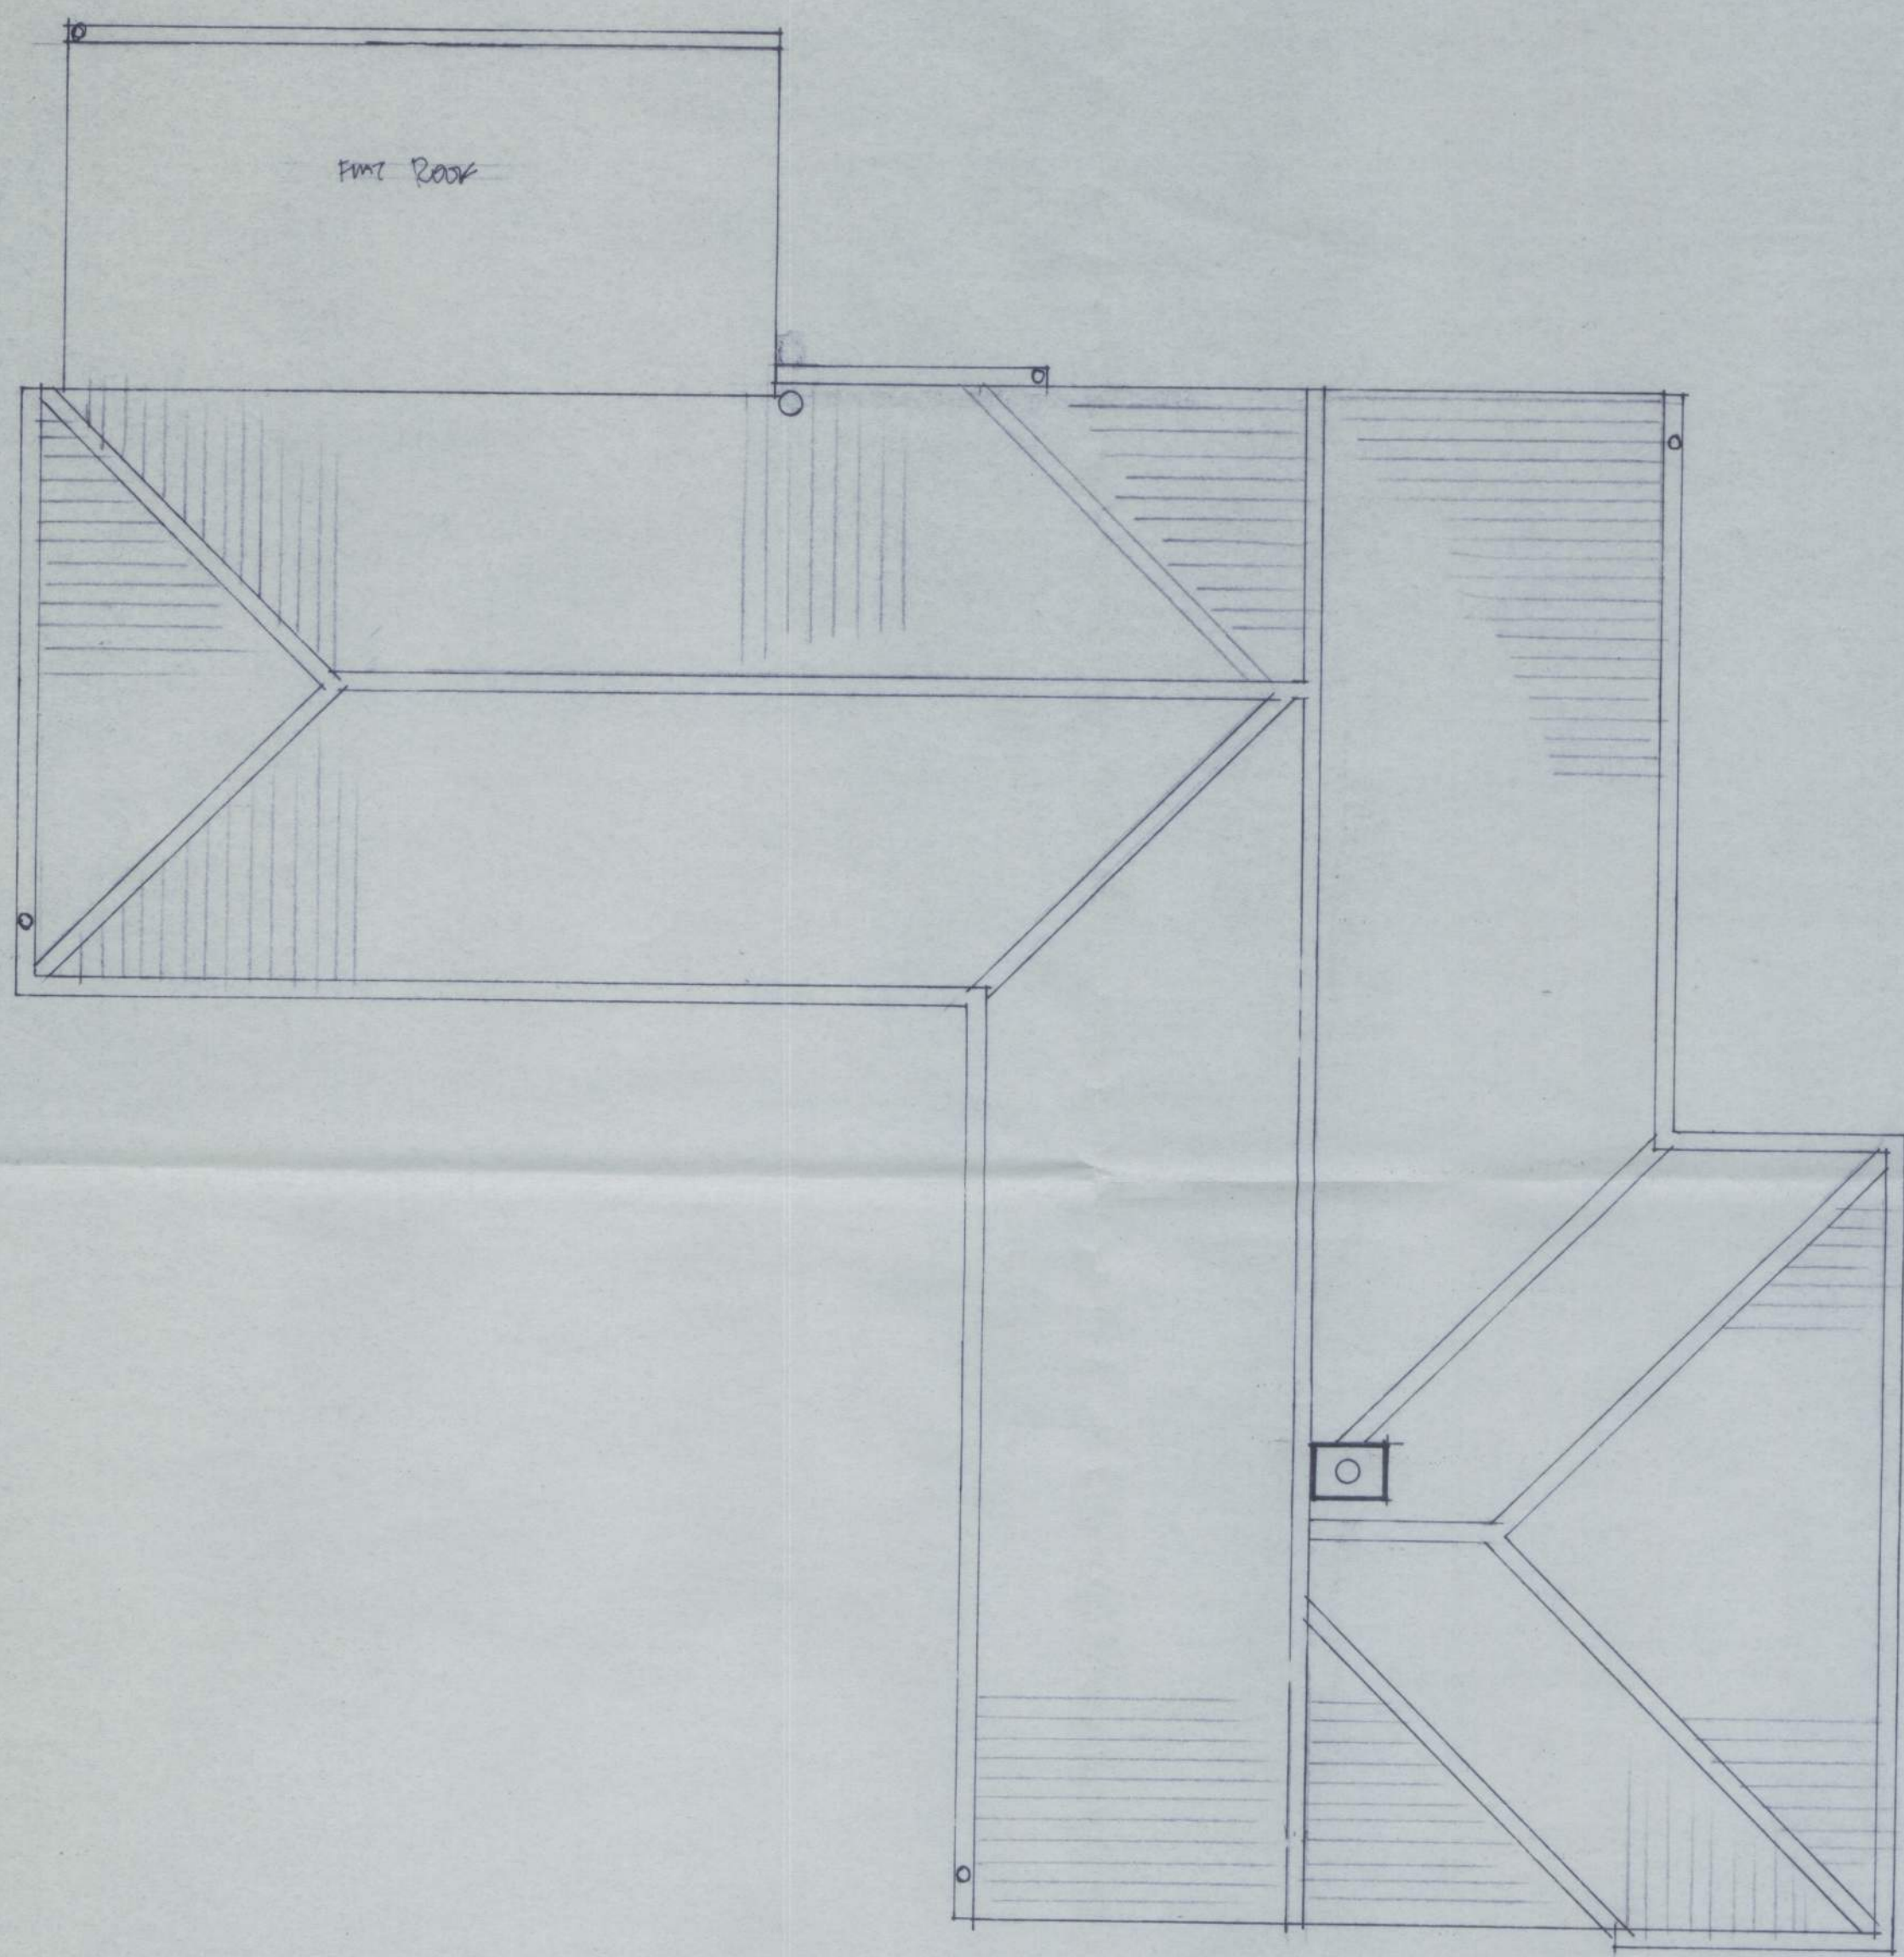

existing roof plan

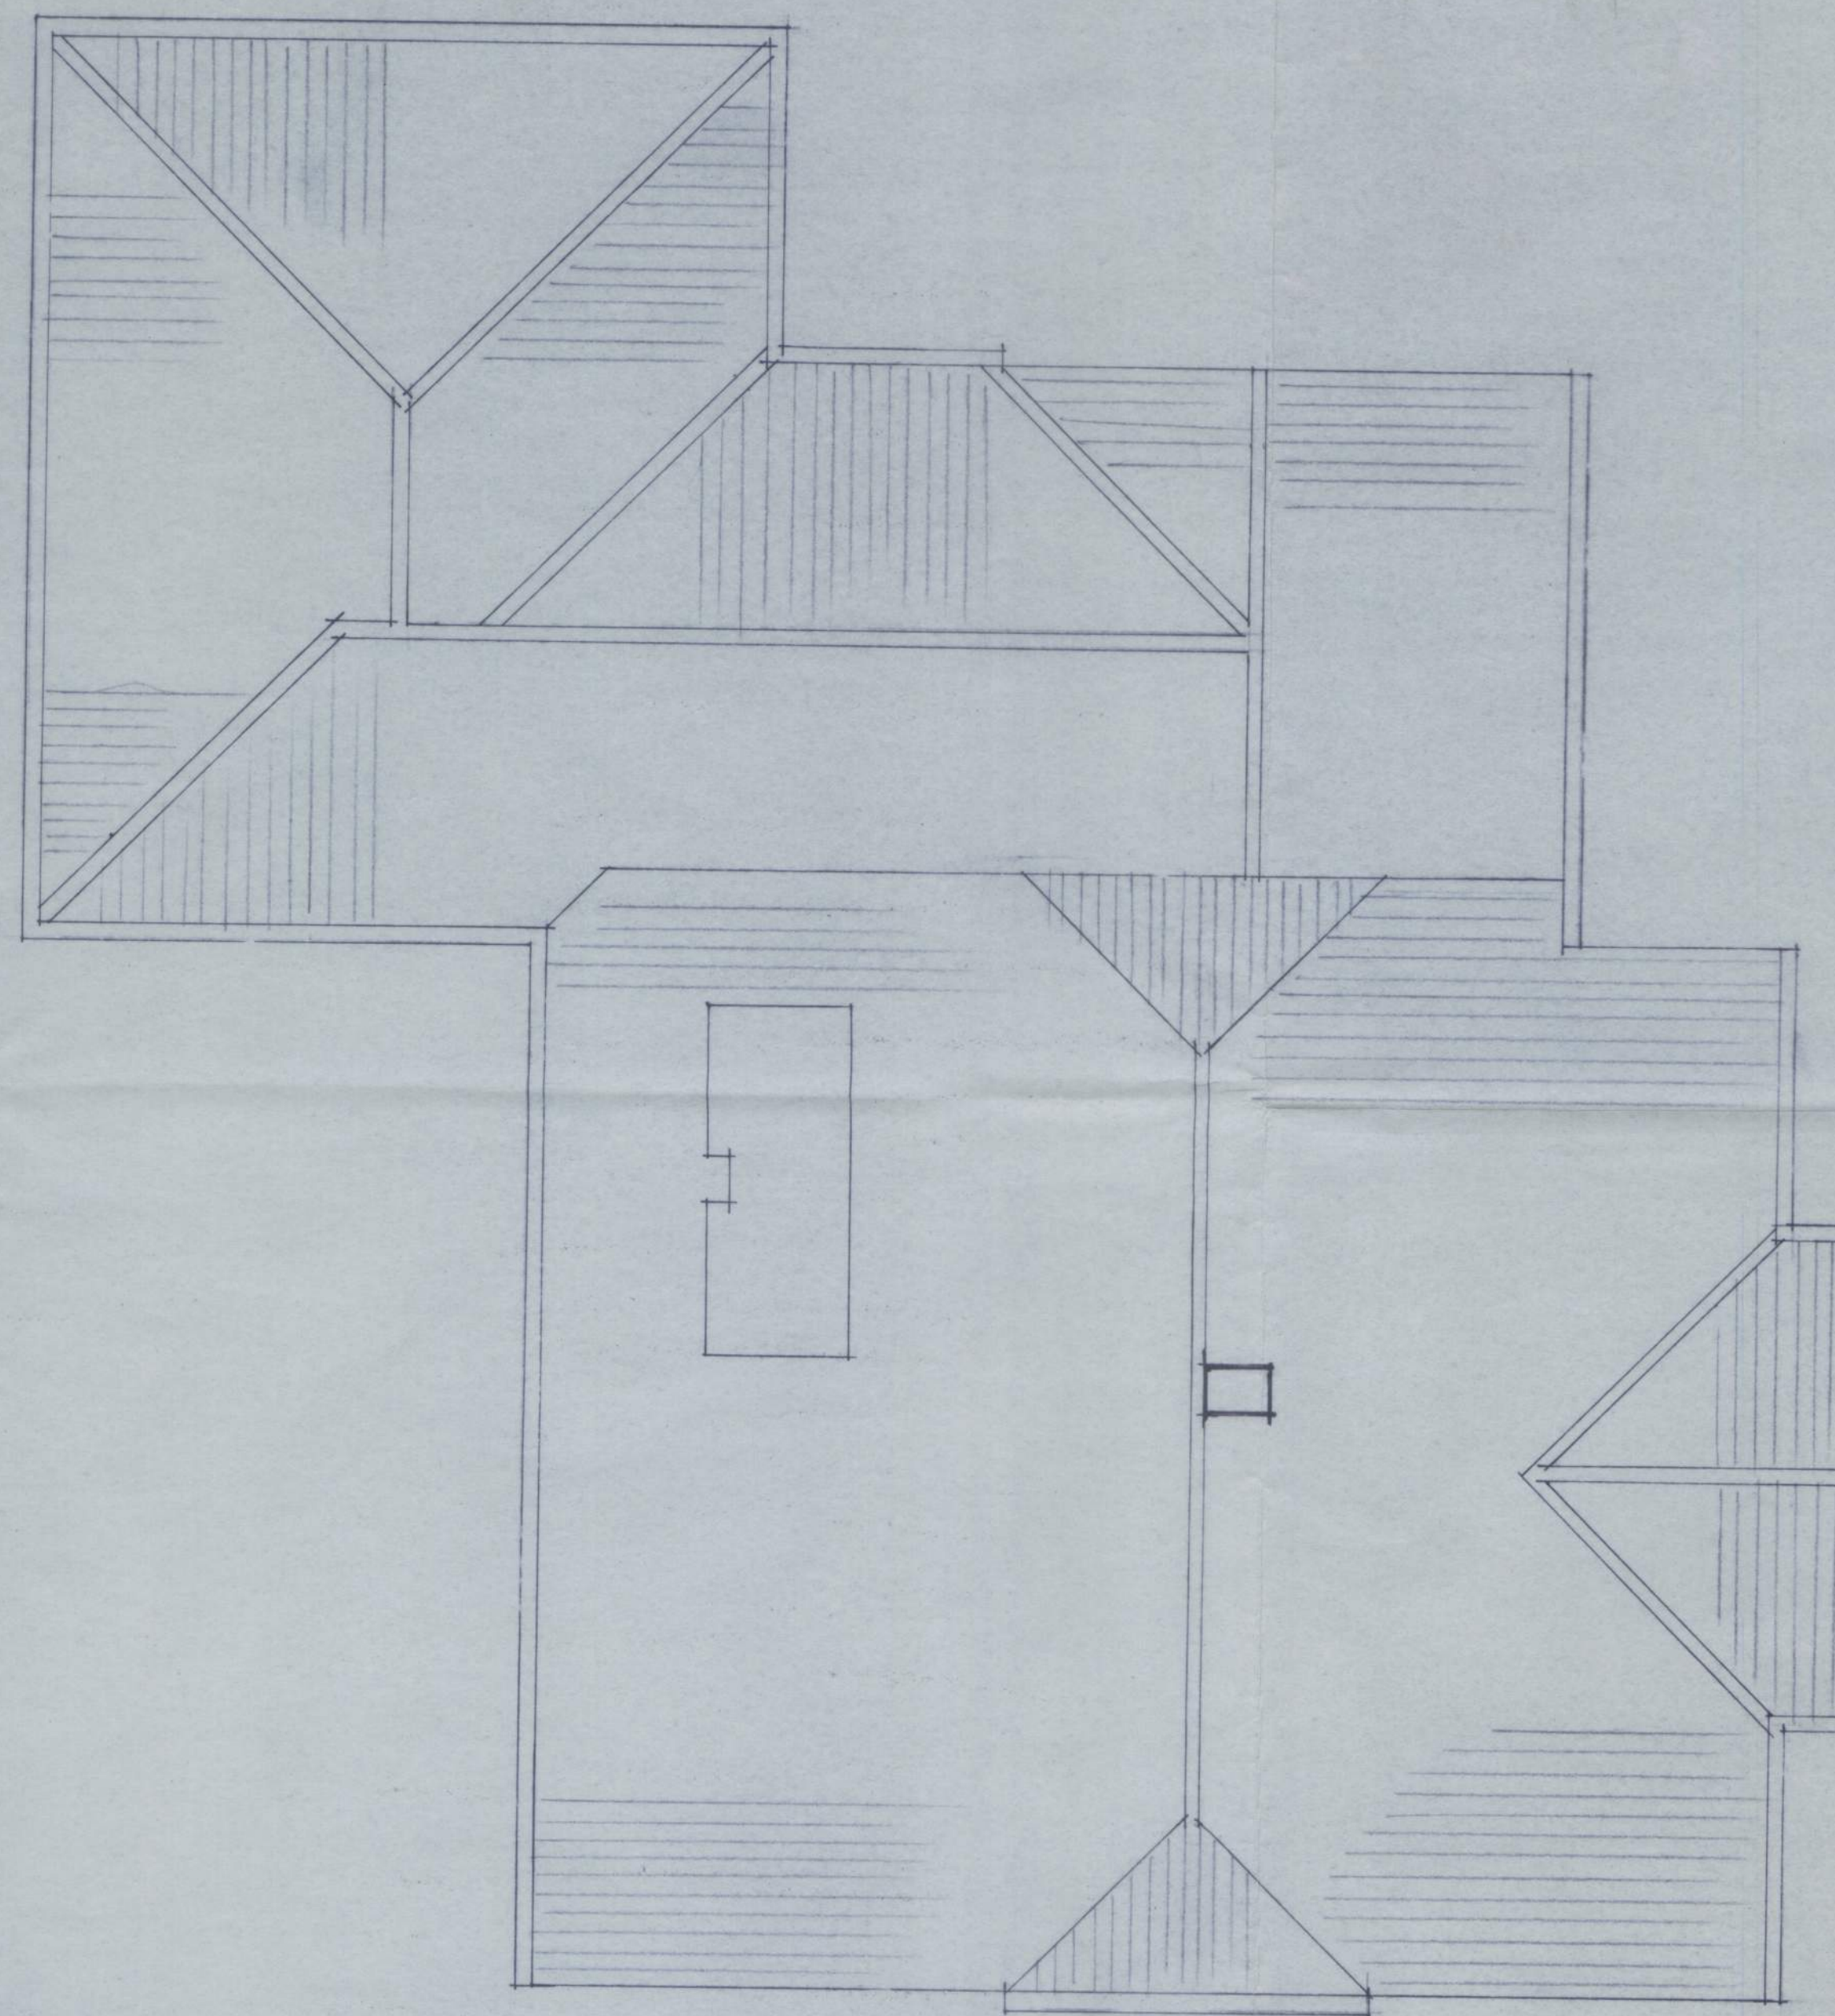

proposed roof plan

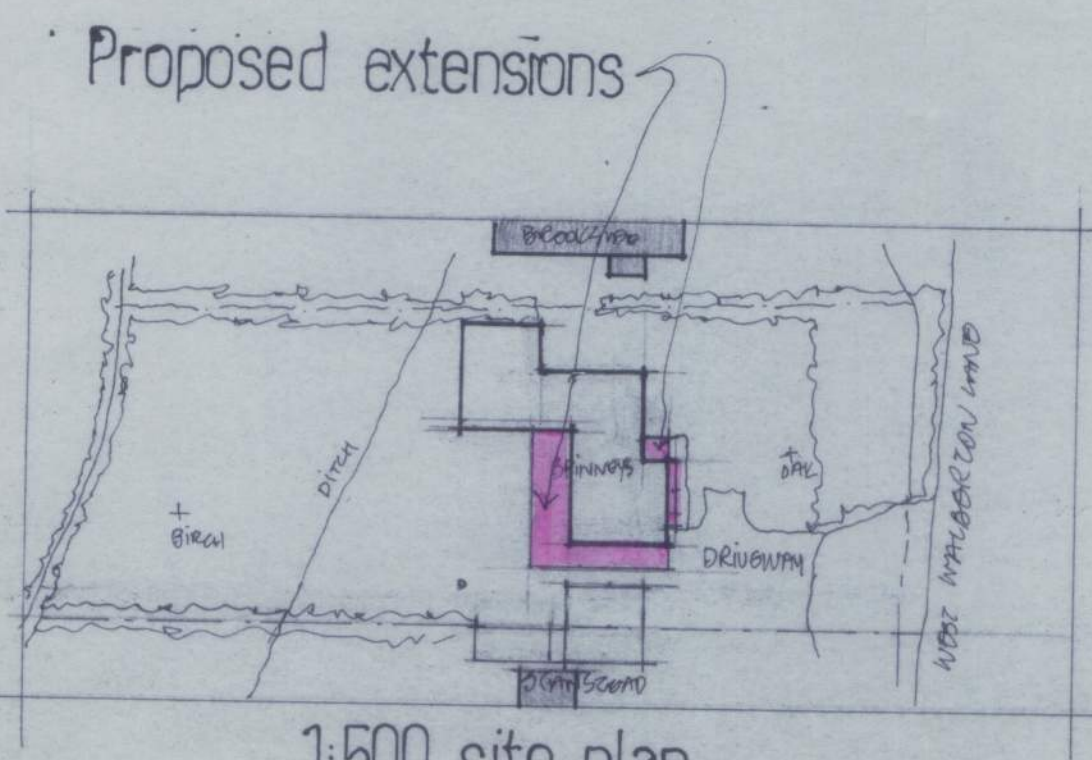

1:500 site plan

REV A: JANUARY 2013  
ROOF OF PROPOSED BUILDING TO 1:500  
roof plans

Spinneys  
BN18 0QS

HARVEY SENNITT  
Chartered Architects  
88 Heathcote Road  
Twickenham TW1 1SD  
020 8507 5444  
harveysennitt@hotmail

1:50

Jan 2013

1088.4<sup>A</sup>