




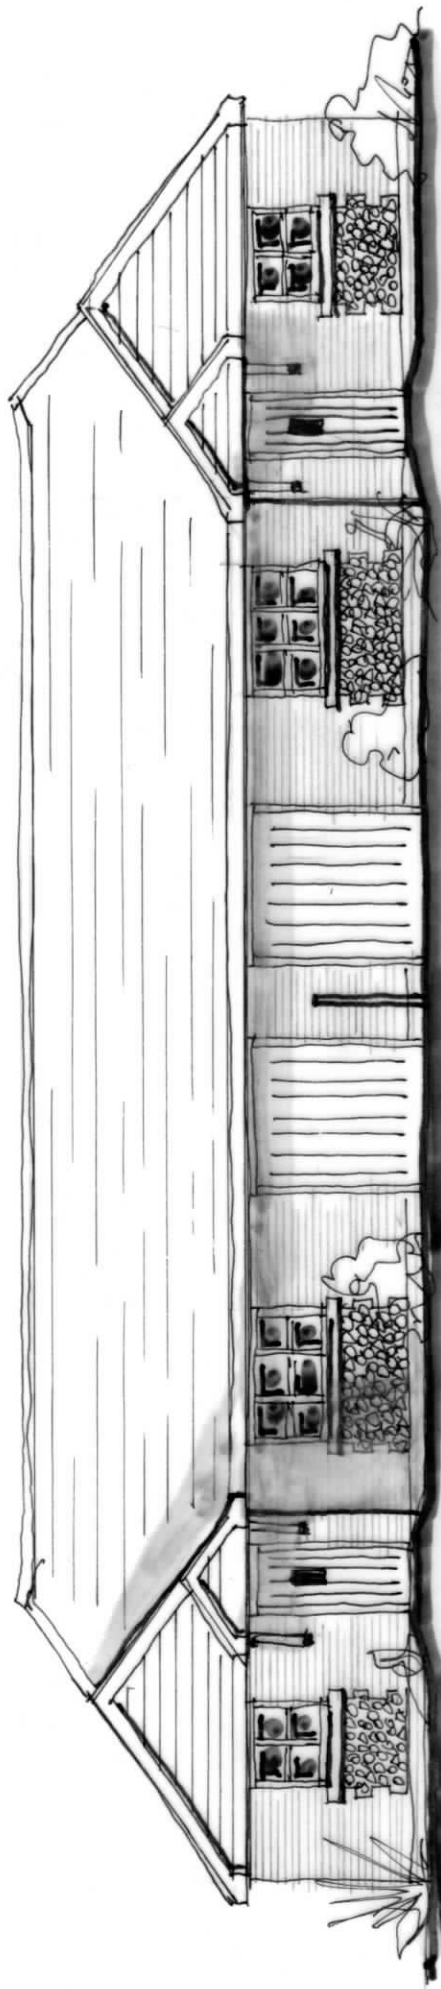


front
south west

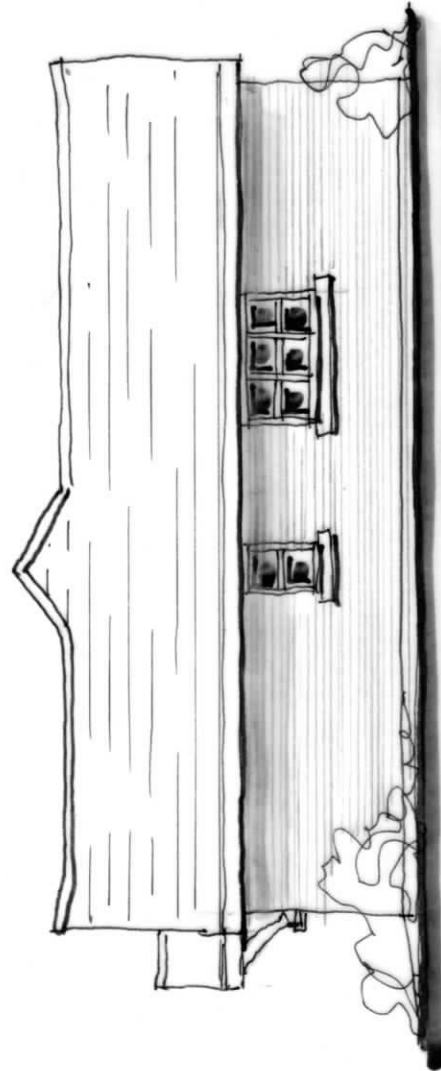

side
south east

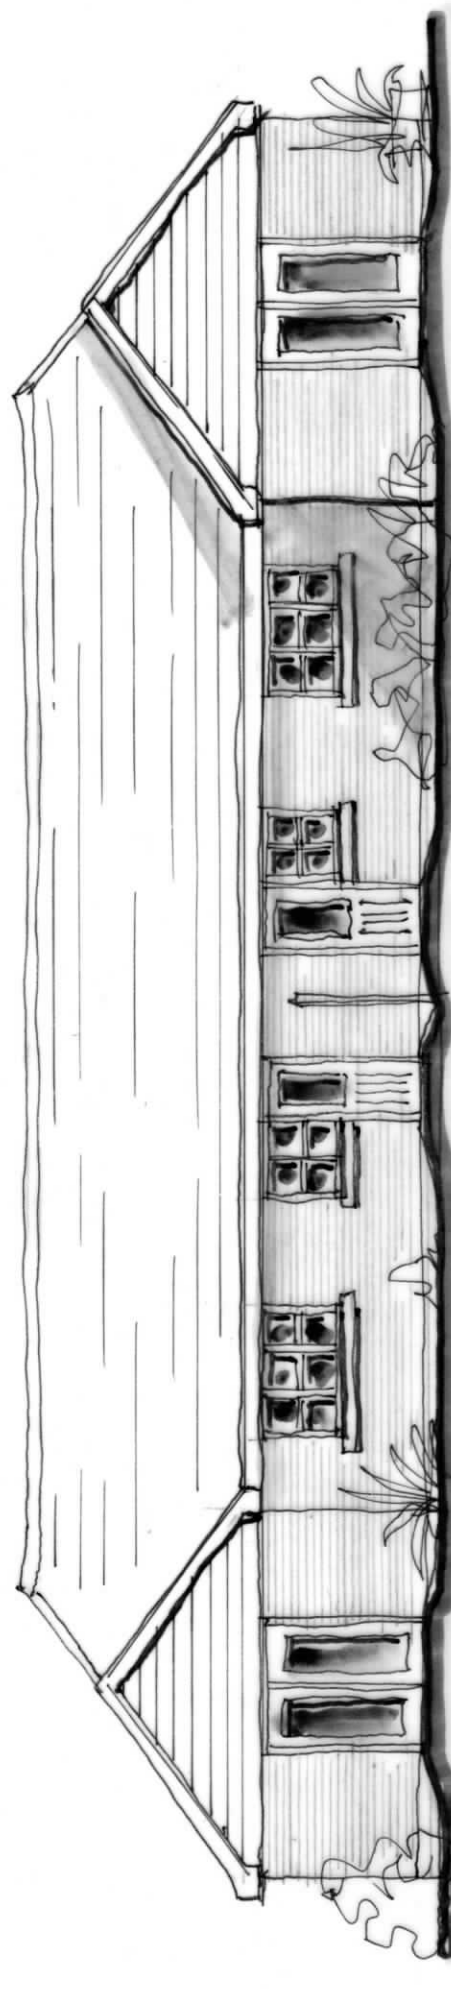

rear
north east

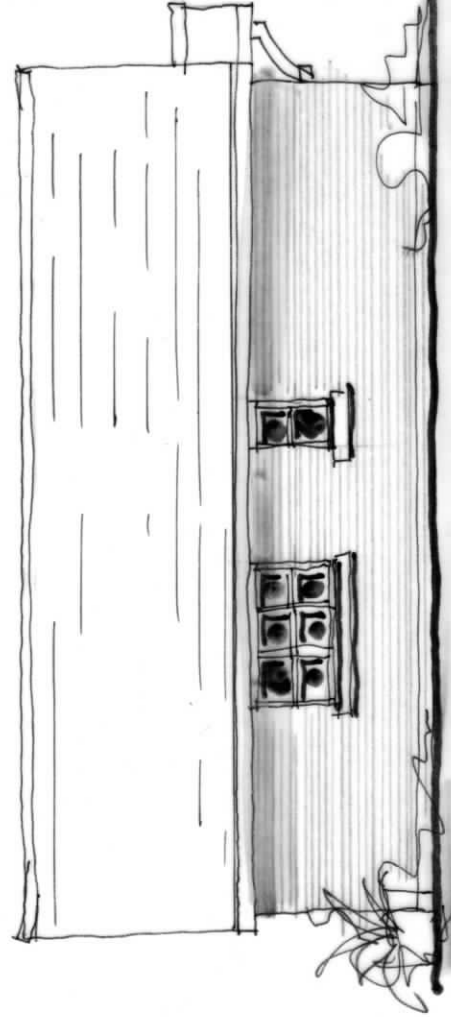

side
north west

Elevations 1-100

GENERAL NOTES

- HOUSE TYPE..... Semi-detached, 2 bedroom bungalows
with attached garages
- EXTERNAL FINISHES
- Roof..... Marley Eternit Natural red plain sand faced concrete tiles
- Facia & Soffite.....Oak effect wood grain Upvc
- Windows.....Oak effect wood grain Upvc
- Walls.....Sussex stock face bricks with flint panels
- Gables.....Marley Eternit Cedral Grey-Brown grained weatherboard

roger harden
design consultants

121 High Street
Belton
Doncaster
South Yorkshire
DN9 1NR

Tel /
Mobile 07880 723 071
E-Mail rogerharden@live.co.uk

PROPOSED
DEVELOPMENT
PROJECT AT
WANDLEYS FARM

project no 17031
job no

scale 1-100

client MICHAEL & LILLIAN WHITEING no 02

date MAR 2017