This drawing and its contents are the strict copyright of Architectura Design. No reproduction without permission.
Do not scale. Written dimensions to be used where given.
All dimensions and details to be checked on site.
FOR PLANNING PURPOSES ONLY

04/07/2022 Revision A Tile hanging replaced with stone cladding to south elevation and render elsewhere. Roof tiles changed to grey slate. Windows, fascias & barge boards to be black



South Elevation

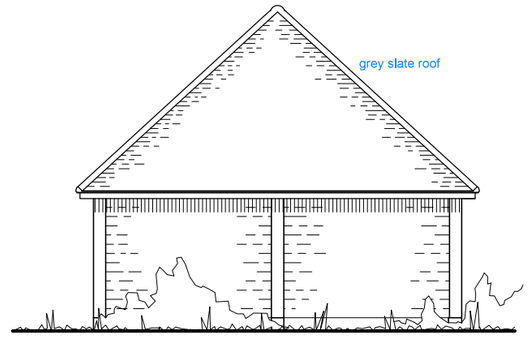

East / West Elevation
Garage

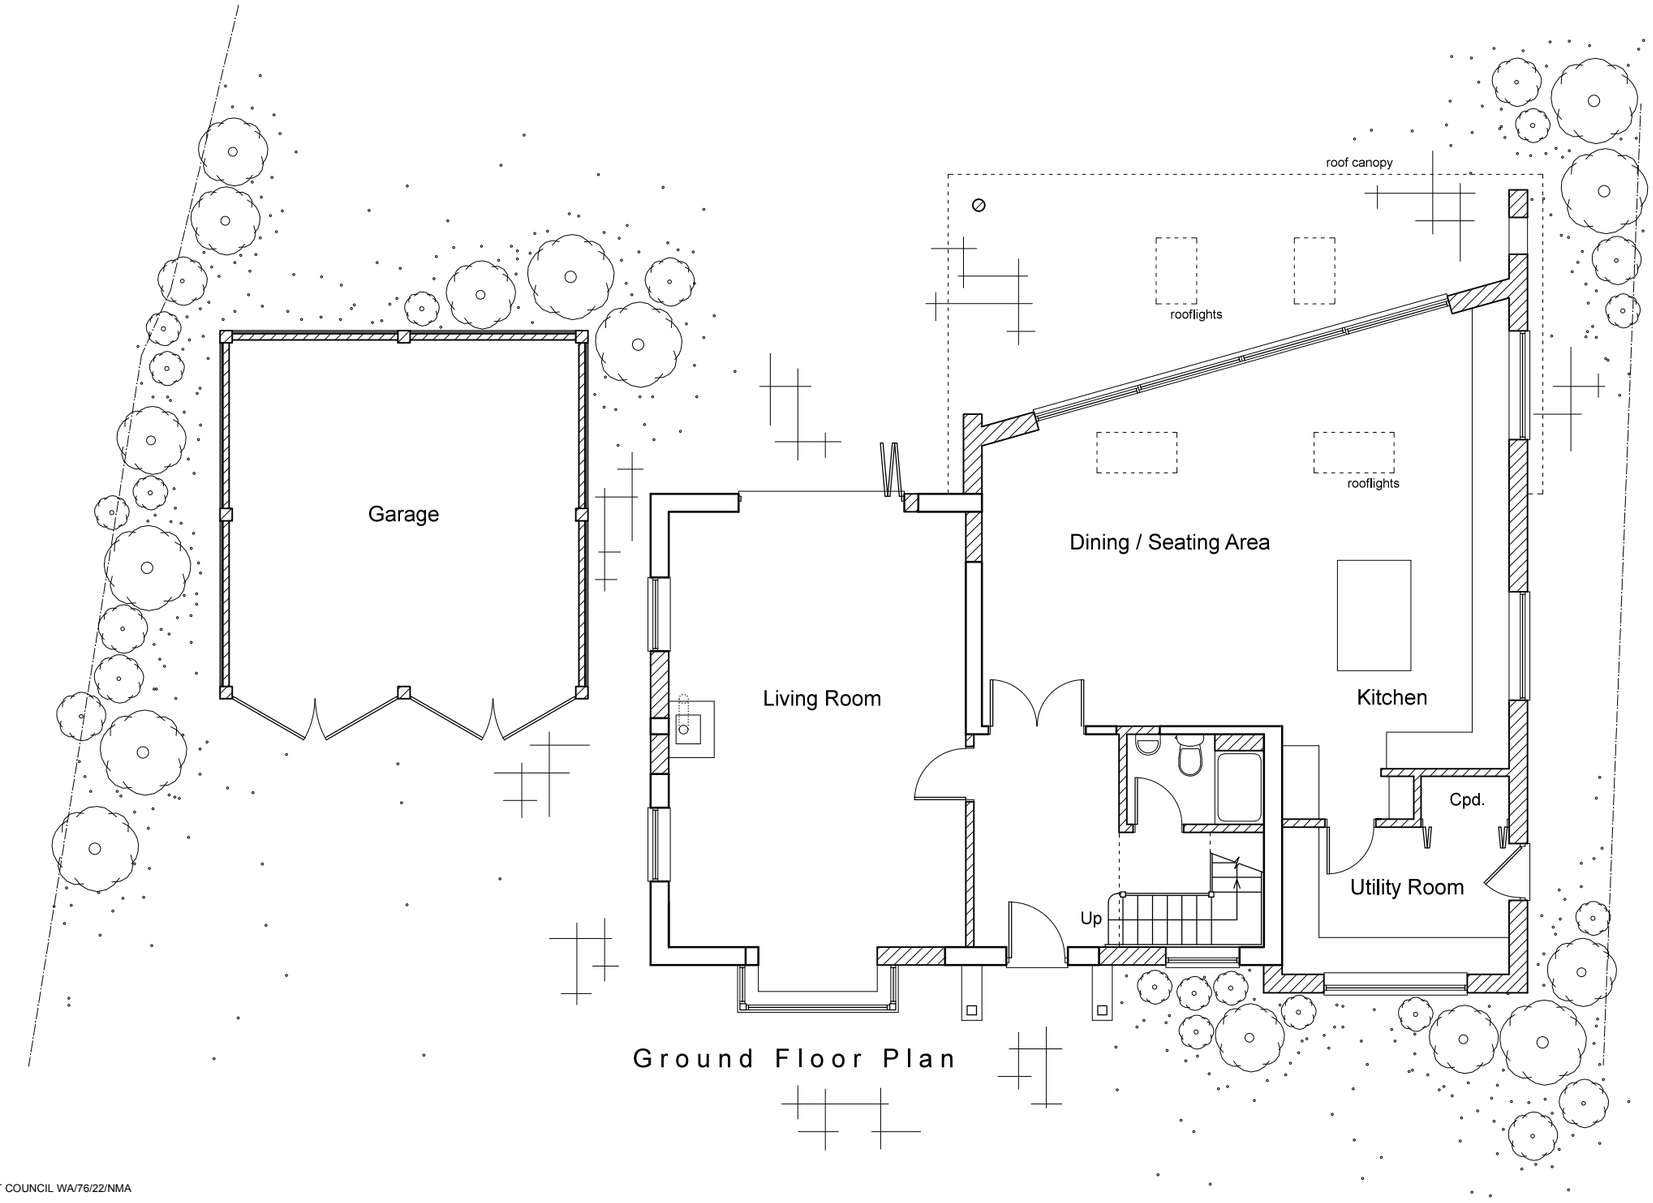

Ground Floor Plan

0 1 2 3 4 metres

Architectura
Architectural Design & Drawing Service

Proposed Extension and Alterations
at Ross Cottage, Eastergate Lane, Eastergate
for Mr K Lynes

Drawing P01a October 2020 Scale 1:100 @ A3
Planning Drawing - Ground Floor Plan & Elevations

ARUN DISTRICT COUNCIL WA/76/22/NMA