


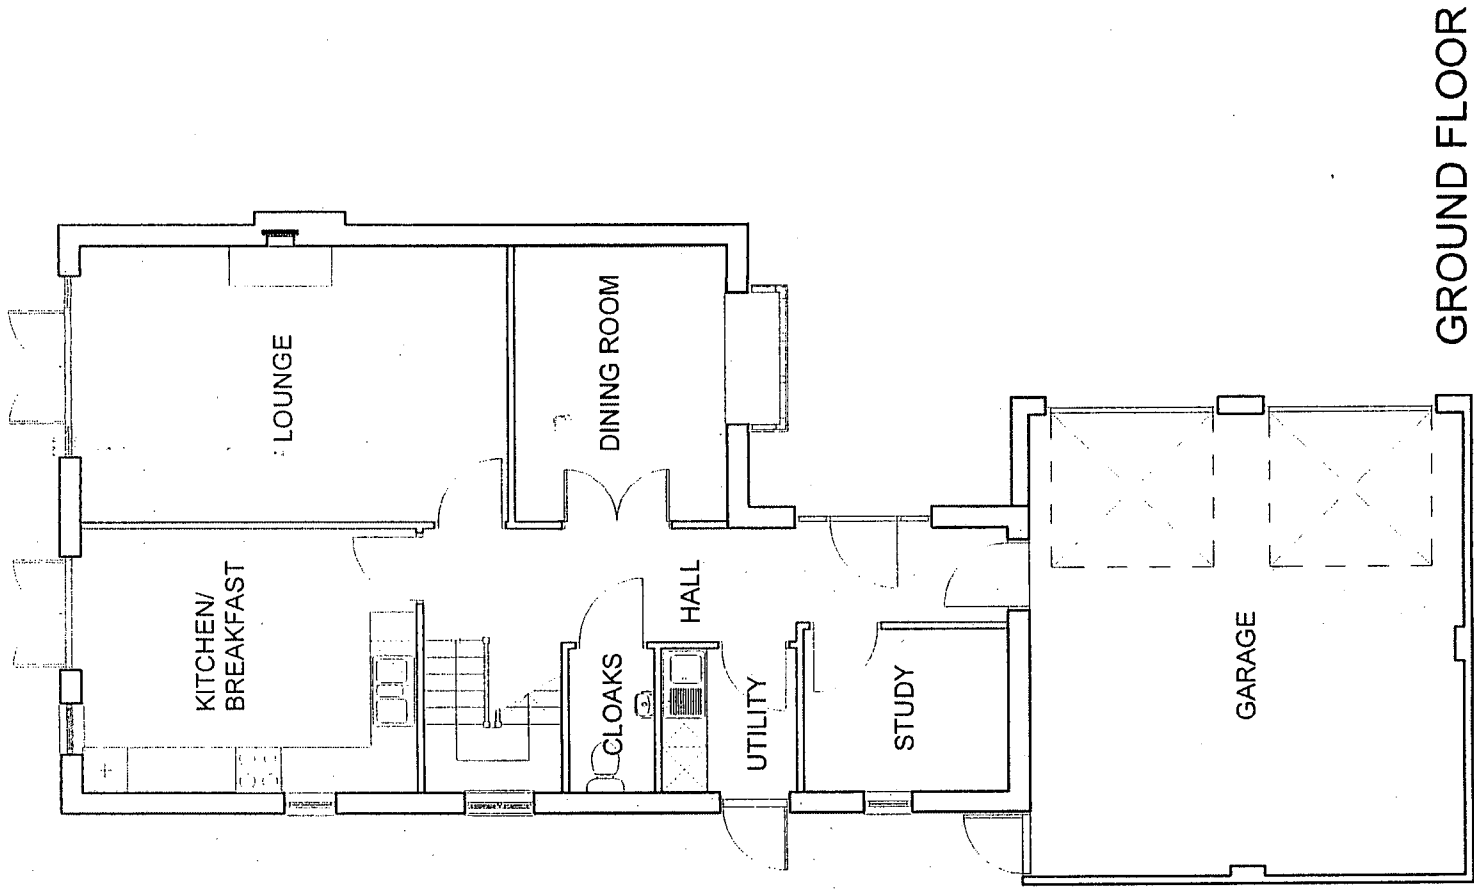


GROUND FLOOR

REVA


21.12.06

HOUSE TYPE AMENDED

ARUN DISTRICT COUNCIL				
No.	WA	7	06	
RECEIVED				
12.1.06				

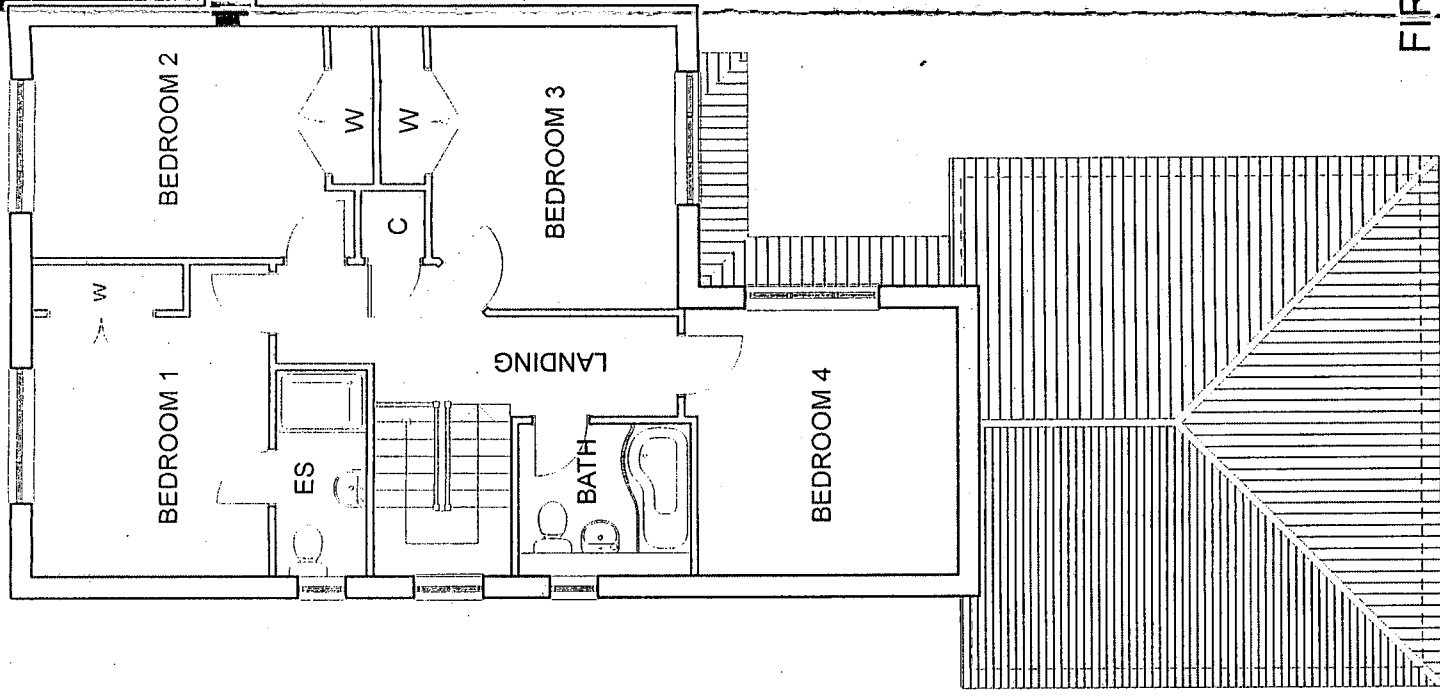

FIRST FLOOR

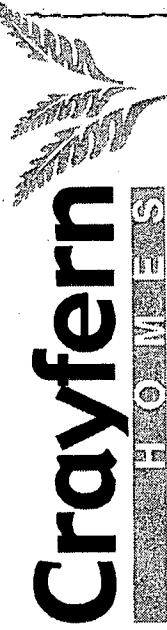

Victoria House 14 St Johns Road Hedge End Southampton Hampshire SO30 4AB
Tel 01489 773577 • Fax 01489 797111 • E mail sales@crayfernhomes.co.uk

Do not scale this drawing. Use written dimensions only. All dimensions are to be checked on site prior to commencement of work. This drawing is the copyright of Crayfern Homes Limited and may not be copied altered or reproduced in any way without their written authority

PLOT 4
4 BEDROOM HOUSE
DEVELOPMENT AT
LAND AT ORCHARD WAY
FONTWELL, WEST SUSSEX
SCALE: 1:100 DATE: 06.05 DRAWING NO 242.00/15A