



Planning and Development Services
Arun District Council
Arun Civic Centre
Maltravers Road
Littlehampton
West Sussex
BN17 5LF

Developer Services
Southern Water
Sparrowgrove House
Sparrowgrove
Otterbourne
Hampshire
SO21 2SW

Your Ref
WA/7/19/RES
Our Ref
PLAN-026883
Date
06/03/2019

Dear Sirs,

**Proposal: Approval of reserved matters following outline consent
WA/26/18/OUT for layout & scale for 6 No. dwellings & 6 No. detached garages.
Site: Lanes End West Walberton Lane, Walberton, BN18 0QS.
WA/7/19/RES**


Thank you for your letter of 08/02/2019.

The comments in our response dated on 31/05/2018 remain unchanged and valid for the reserved matters application.

Yours sincerely,

Luis Silva
Developer Services

SOUTHERN WATER

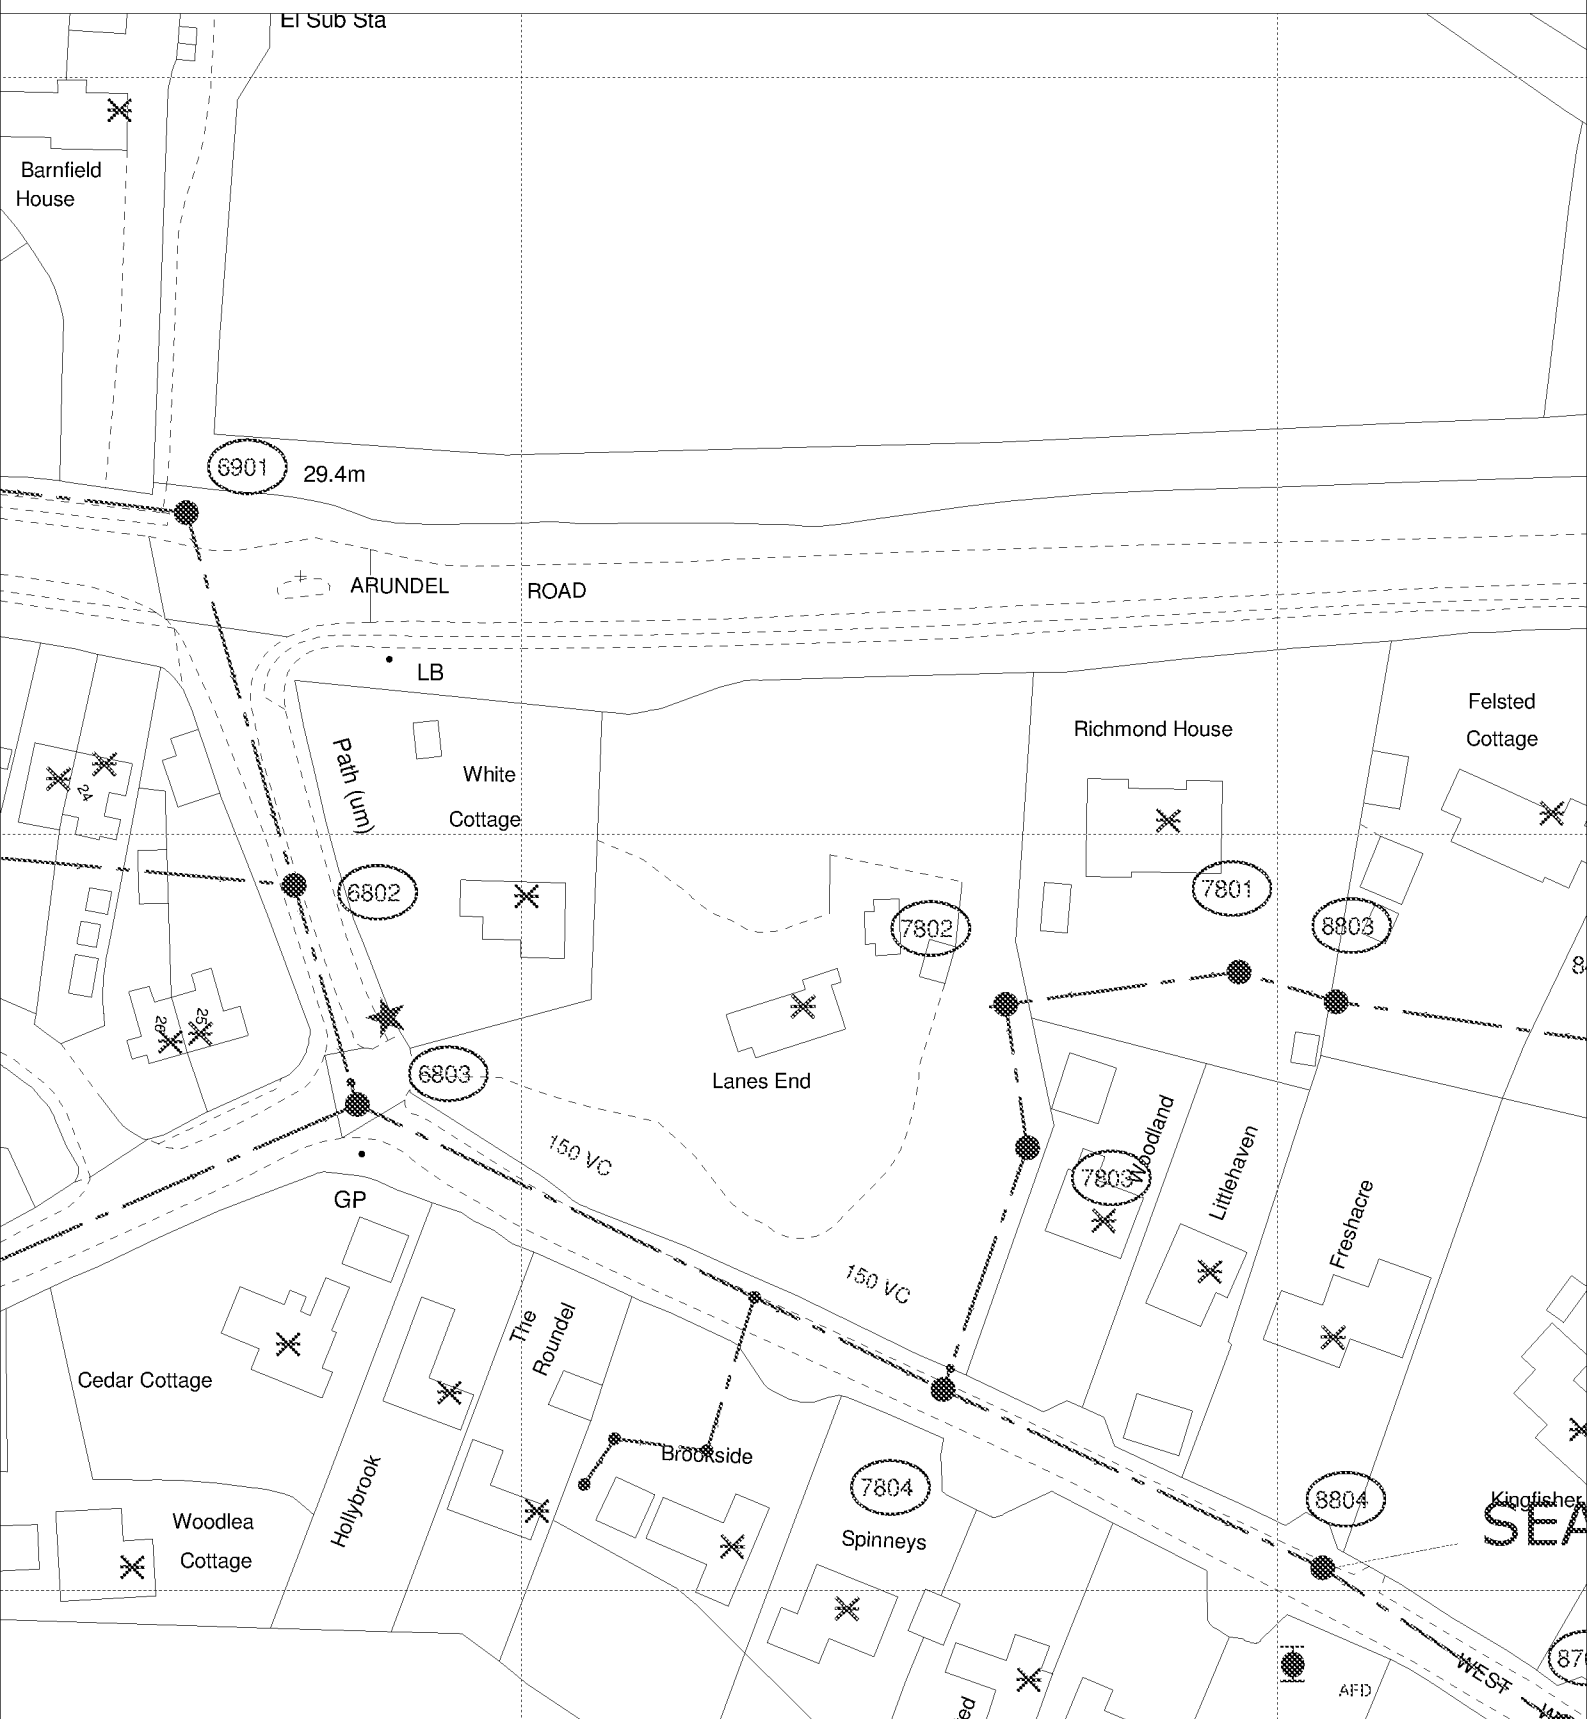

The positions of pipes shown on this plan are believed to be correct, but Southern Water Services Ltd accept no responsibility in the event of inaccuracy. The actual positions should be determined on site.

Based upon Ordnance Survey Digital Data with the permission of the controller of H.M.S.O. Crown Copyright Reserved Licence No. WU 298530

O.S. REF: SU9506NE

Scale: 1:1000

Screen Print

WARNING: BAC pipes are constructed of Bonded Asbestos Cement

WARNING: Unknown (UNK) materials may include Bonded Asbestos Cement

ARUN DISTRICT COUNCIL WA/7/19/RES



Printed By: chandne

Date: 22-5-2018

Southern Water MapGuide Browser

Requested By:

