
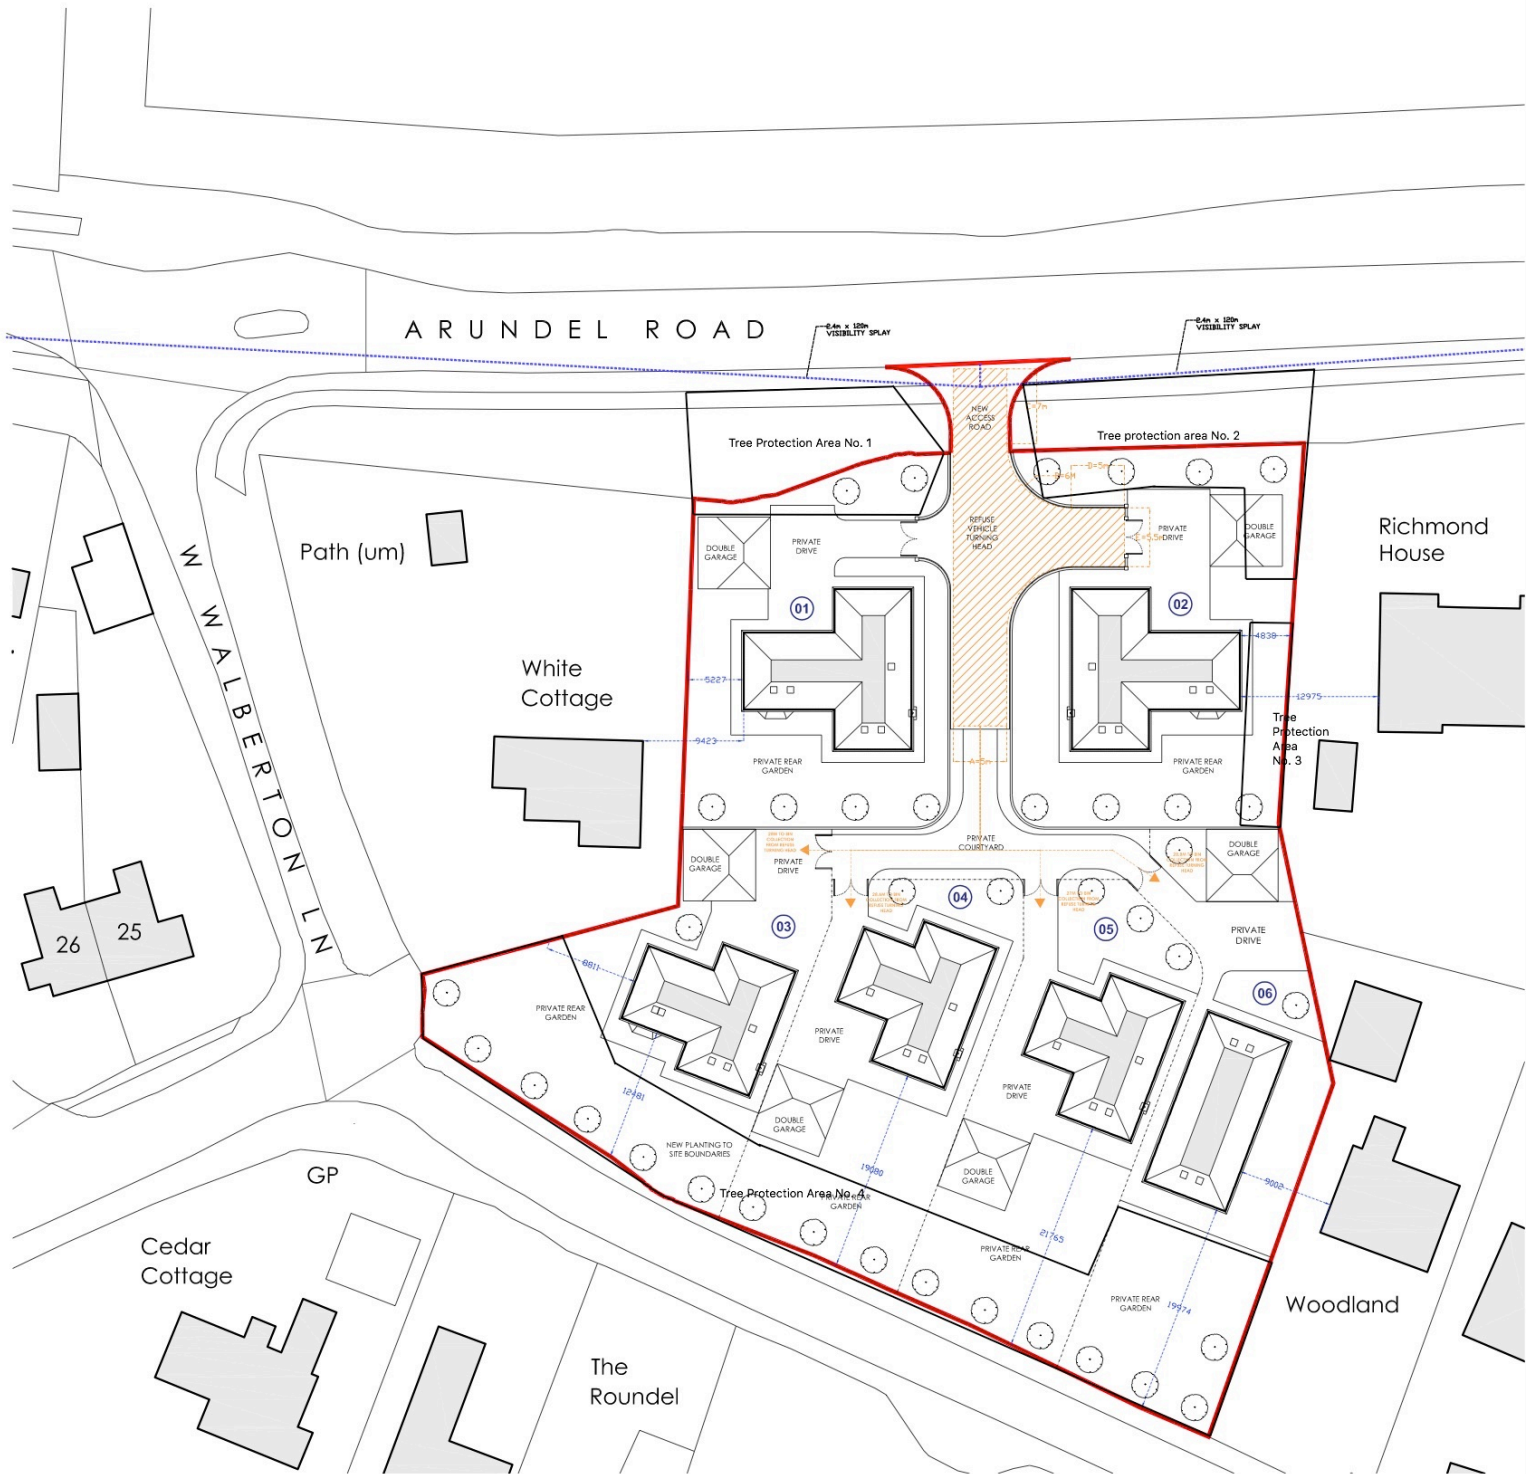


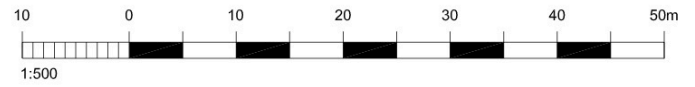

PJ DEVELOPMENTS LTD

2 Square Chambers
23 High Street
Emsworth
PO10 7AQ
Tel: 0843 289 3430

Email: enquiries@pjdevelopmentsltd.com

PROJECT: FORMER LANES END

OPTION ON UNIT 6

DWG.
NO
19-001 SK131019

DATE:
JANUARY 2019

SCALE @ A3:
1:500

REV: