


UNIT ONE:
proposed elevations + birdboxes:

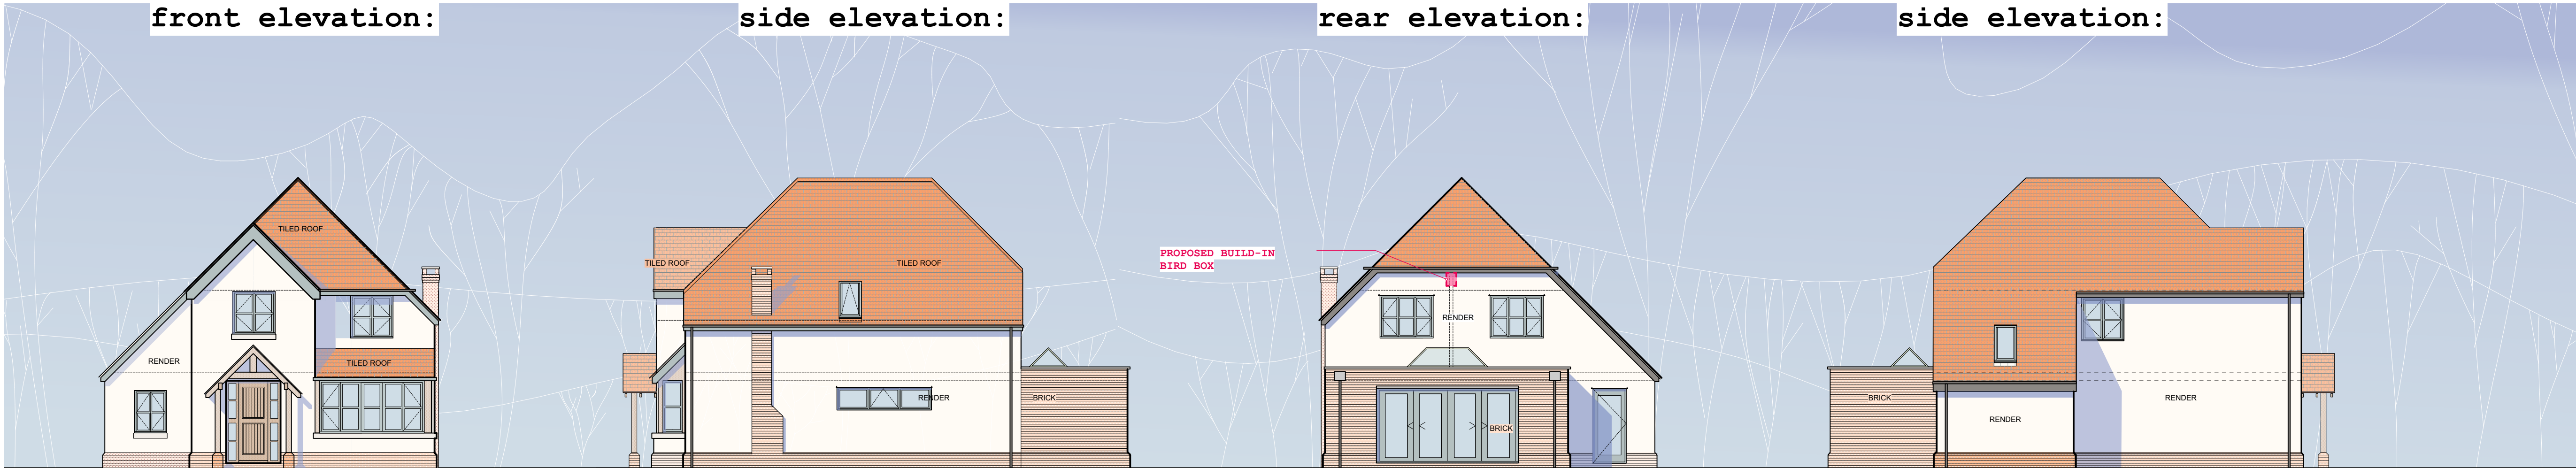

UNIT TWO:
proposed elevations + birdboxes:



This drawing is protected under
The Copyright, Designs and Patents Act 1988
THIS DRAWING IS TO BE READ IN CONJUNCTION
WITH ALL OTHER PROJECT, CONSULTANT +
SPECIALIST CONTRACTORS DOCUMENTATION
Do not scale.
Figured dimensions only are to be taken from this drawing.
All dimensions are to be checked on site before any work is
put in hand.

notes:

key:

revisions:
FIRST ISSUE: 18.11.2019+ NMA-01
a: 30.04.2021+ NMA-02
b: 14.05.2021
c: 31.01.2022 + release of condition+ 08

0 1 2 3 4 5 6 7 8 9 10 M