


NOTES:


1. Do not scale this drawing. Use figured dimensions only, except for Planning purposes.
2. All dimensions must be checked on site by the contractor prior to commencement of work.
3. All construction details are indicative and are to be checked and confirmed on site and any divergence's are to be agreed with the Contract Administrator.

THE SITE.

WA/80/11.

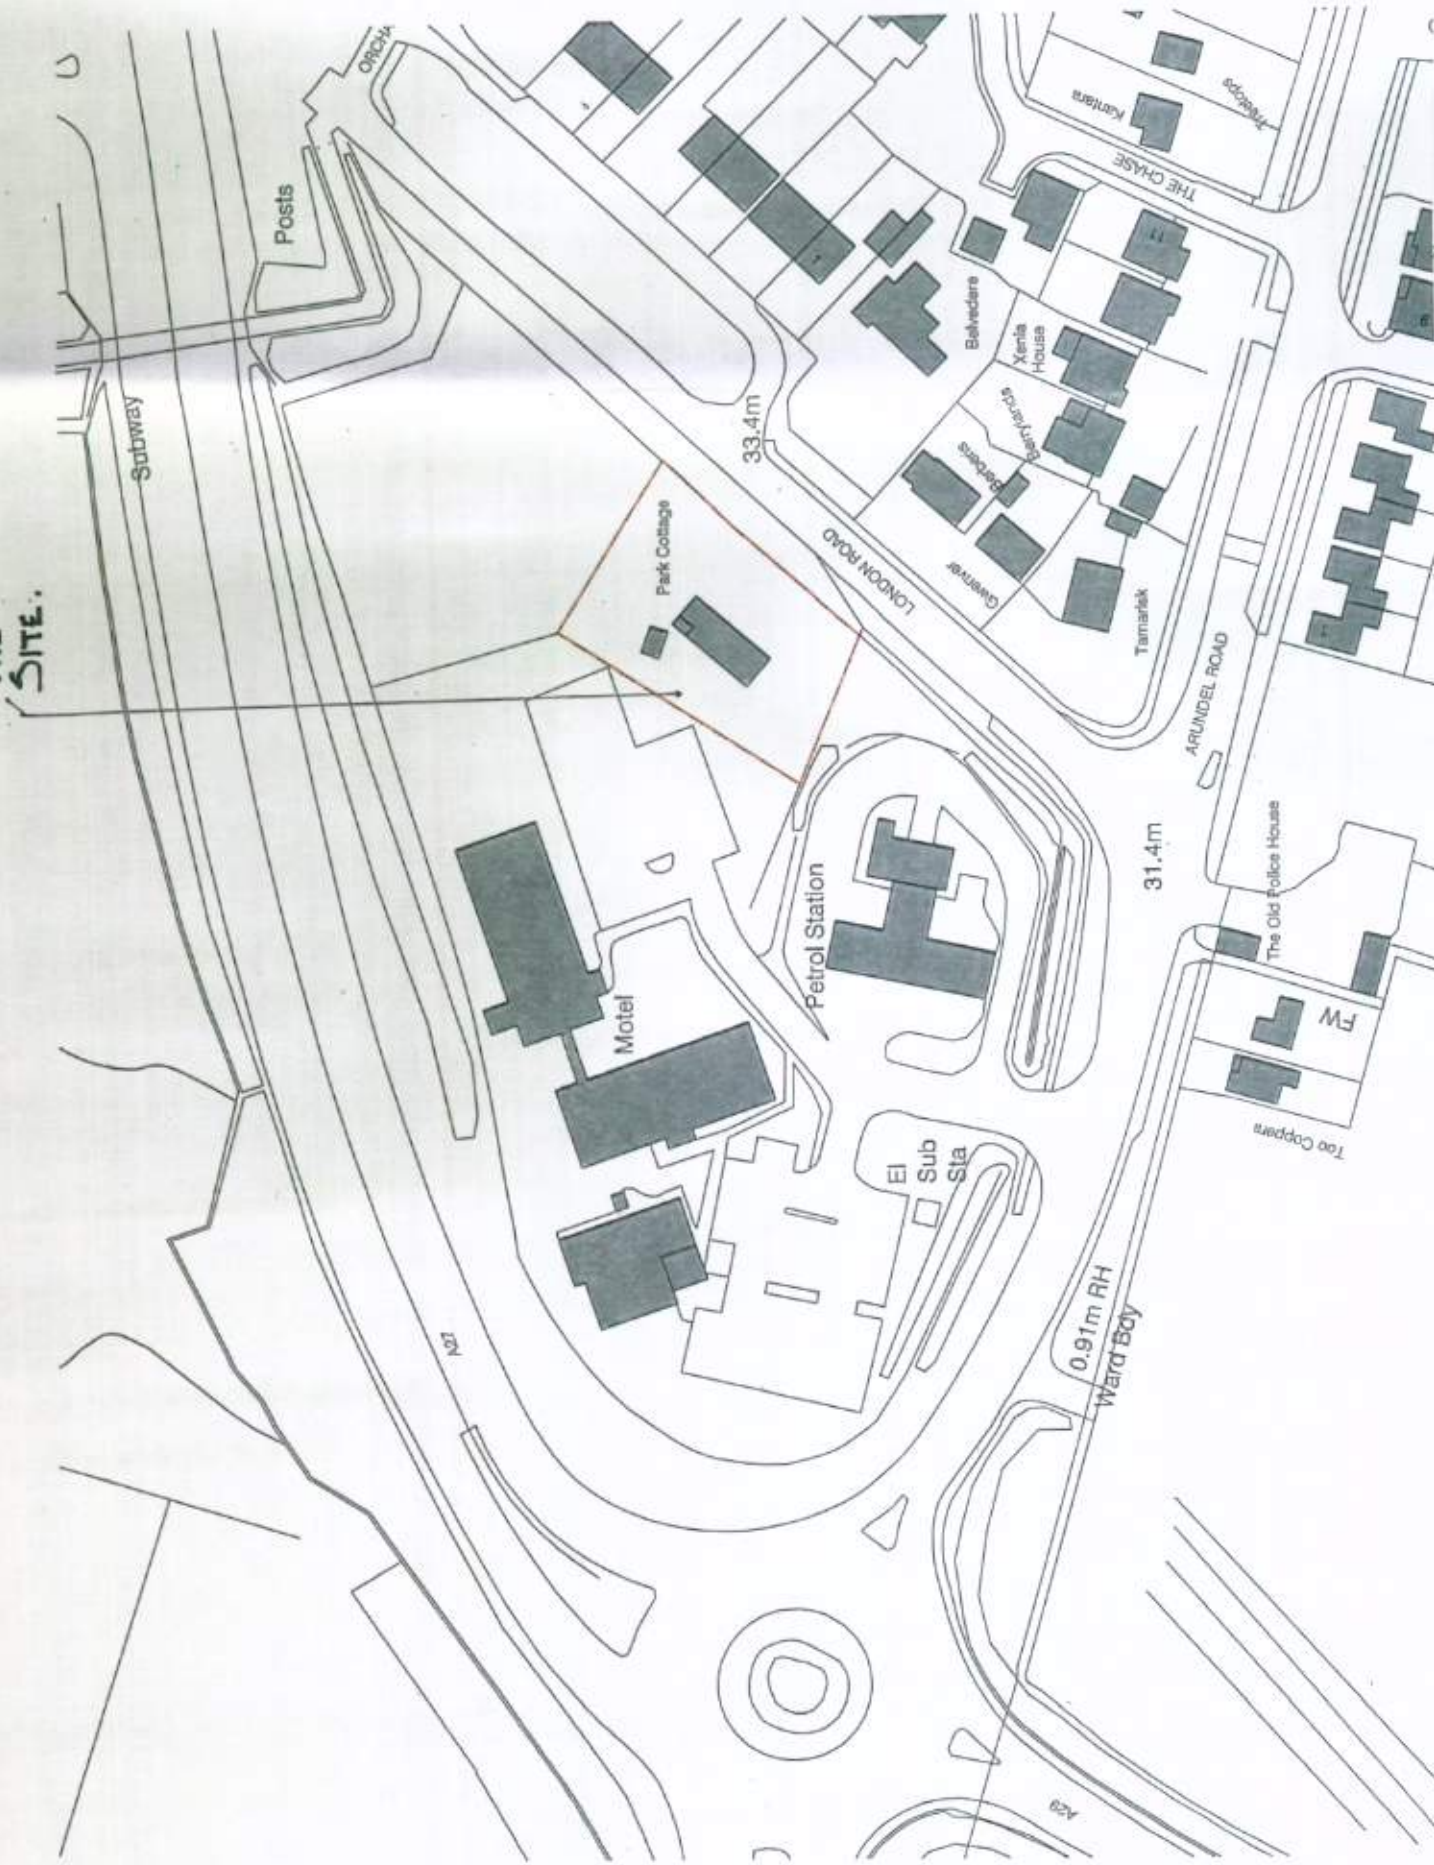

Location Plan Scale 1 : 1250

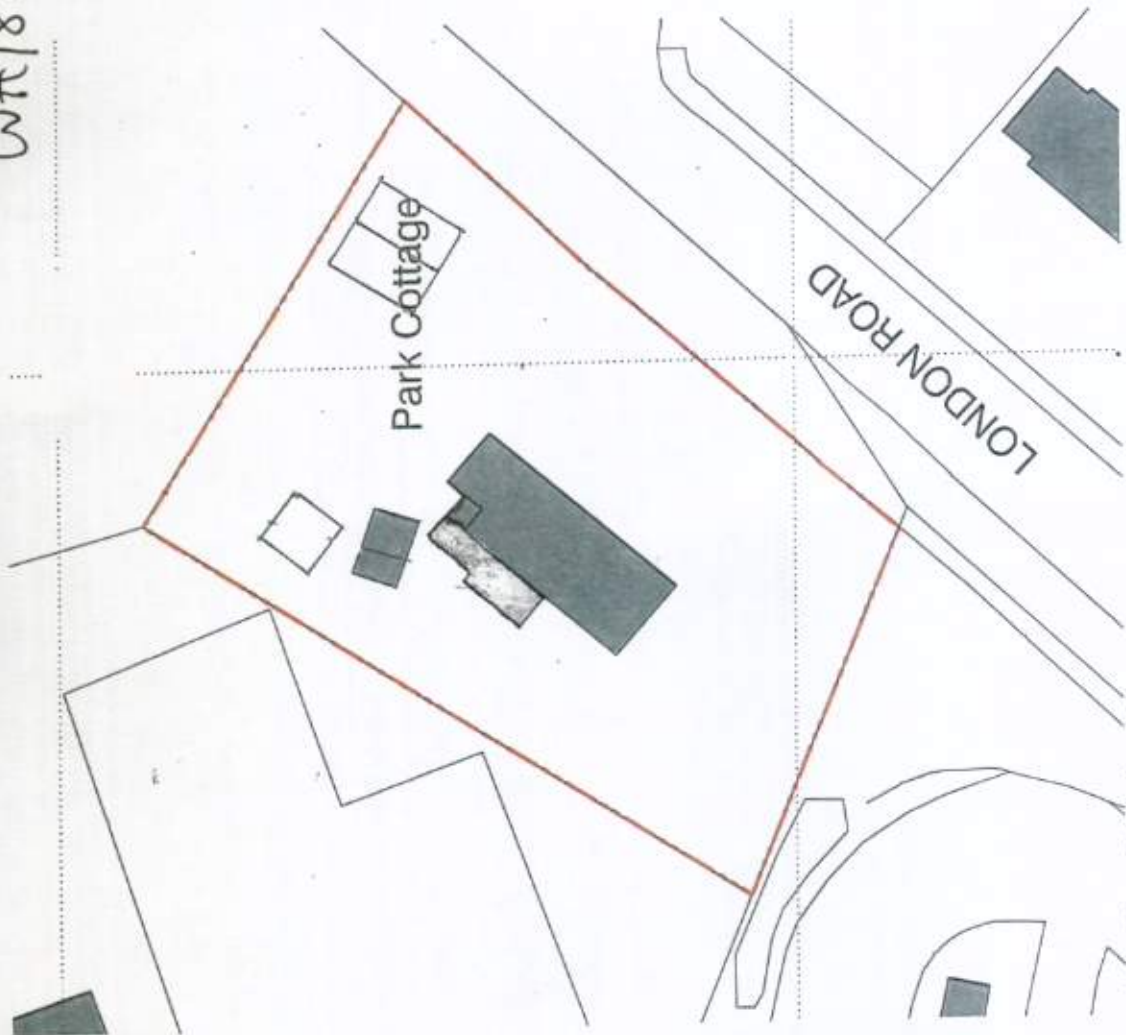

Block Plan Scale 1 : 500

K.E. HILTON C. Eng M.I Struct.E, F.F.B.
Chartered Structural Engineer
2 ALBERT CHAMBERS Tel: 01243 865500
SUDLEY ROAD Fax: 01243 860489
BOGNOR REGIS Mobile: 07968 333140
WEST SUSSEX
PO21 1EQ E-Mail: k_e_hilton@yahoo.co.uk

SITE LOCATION AND BLOCK PLANS		[Existing]	
Scale	1:500 - 1:1250 @ A3	Drawn By	ACB
Date	SEP 11.	Checked	KEH
Drawing Number		4560 / 01	

Internal Alterations and Extension

Park Cottage, London Road, Fontwell, Arundel. BN18 0SG