



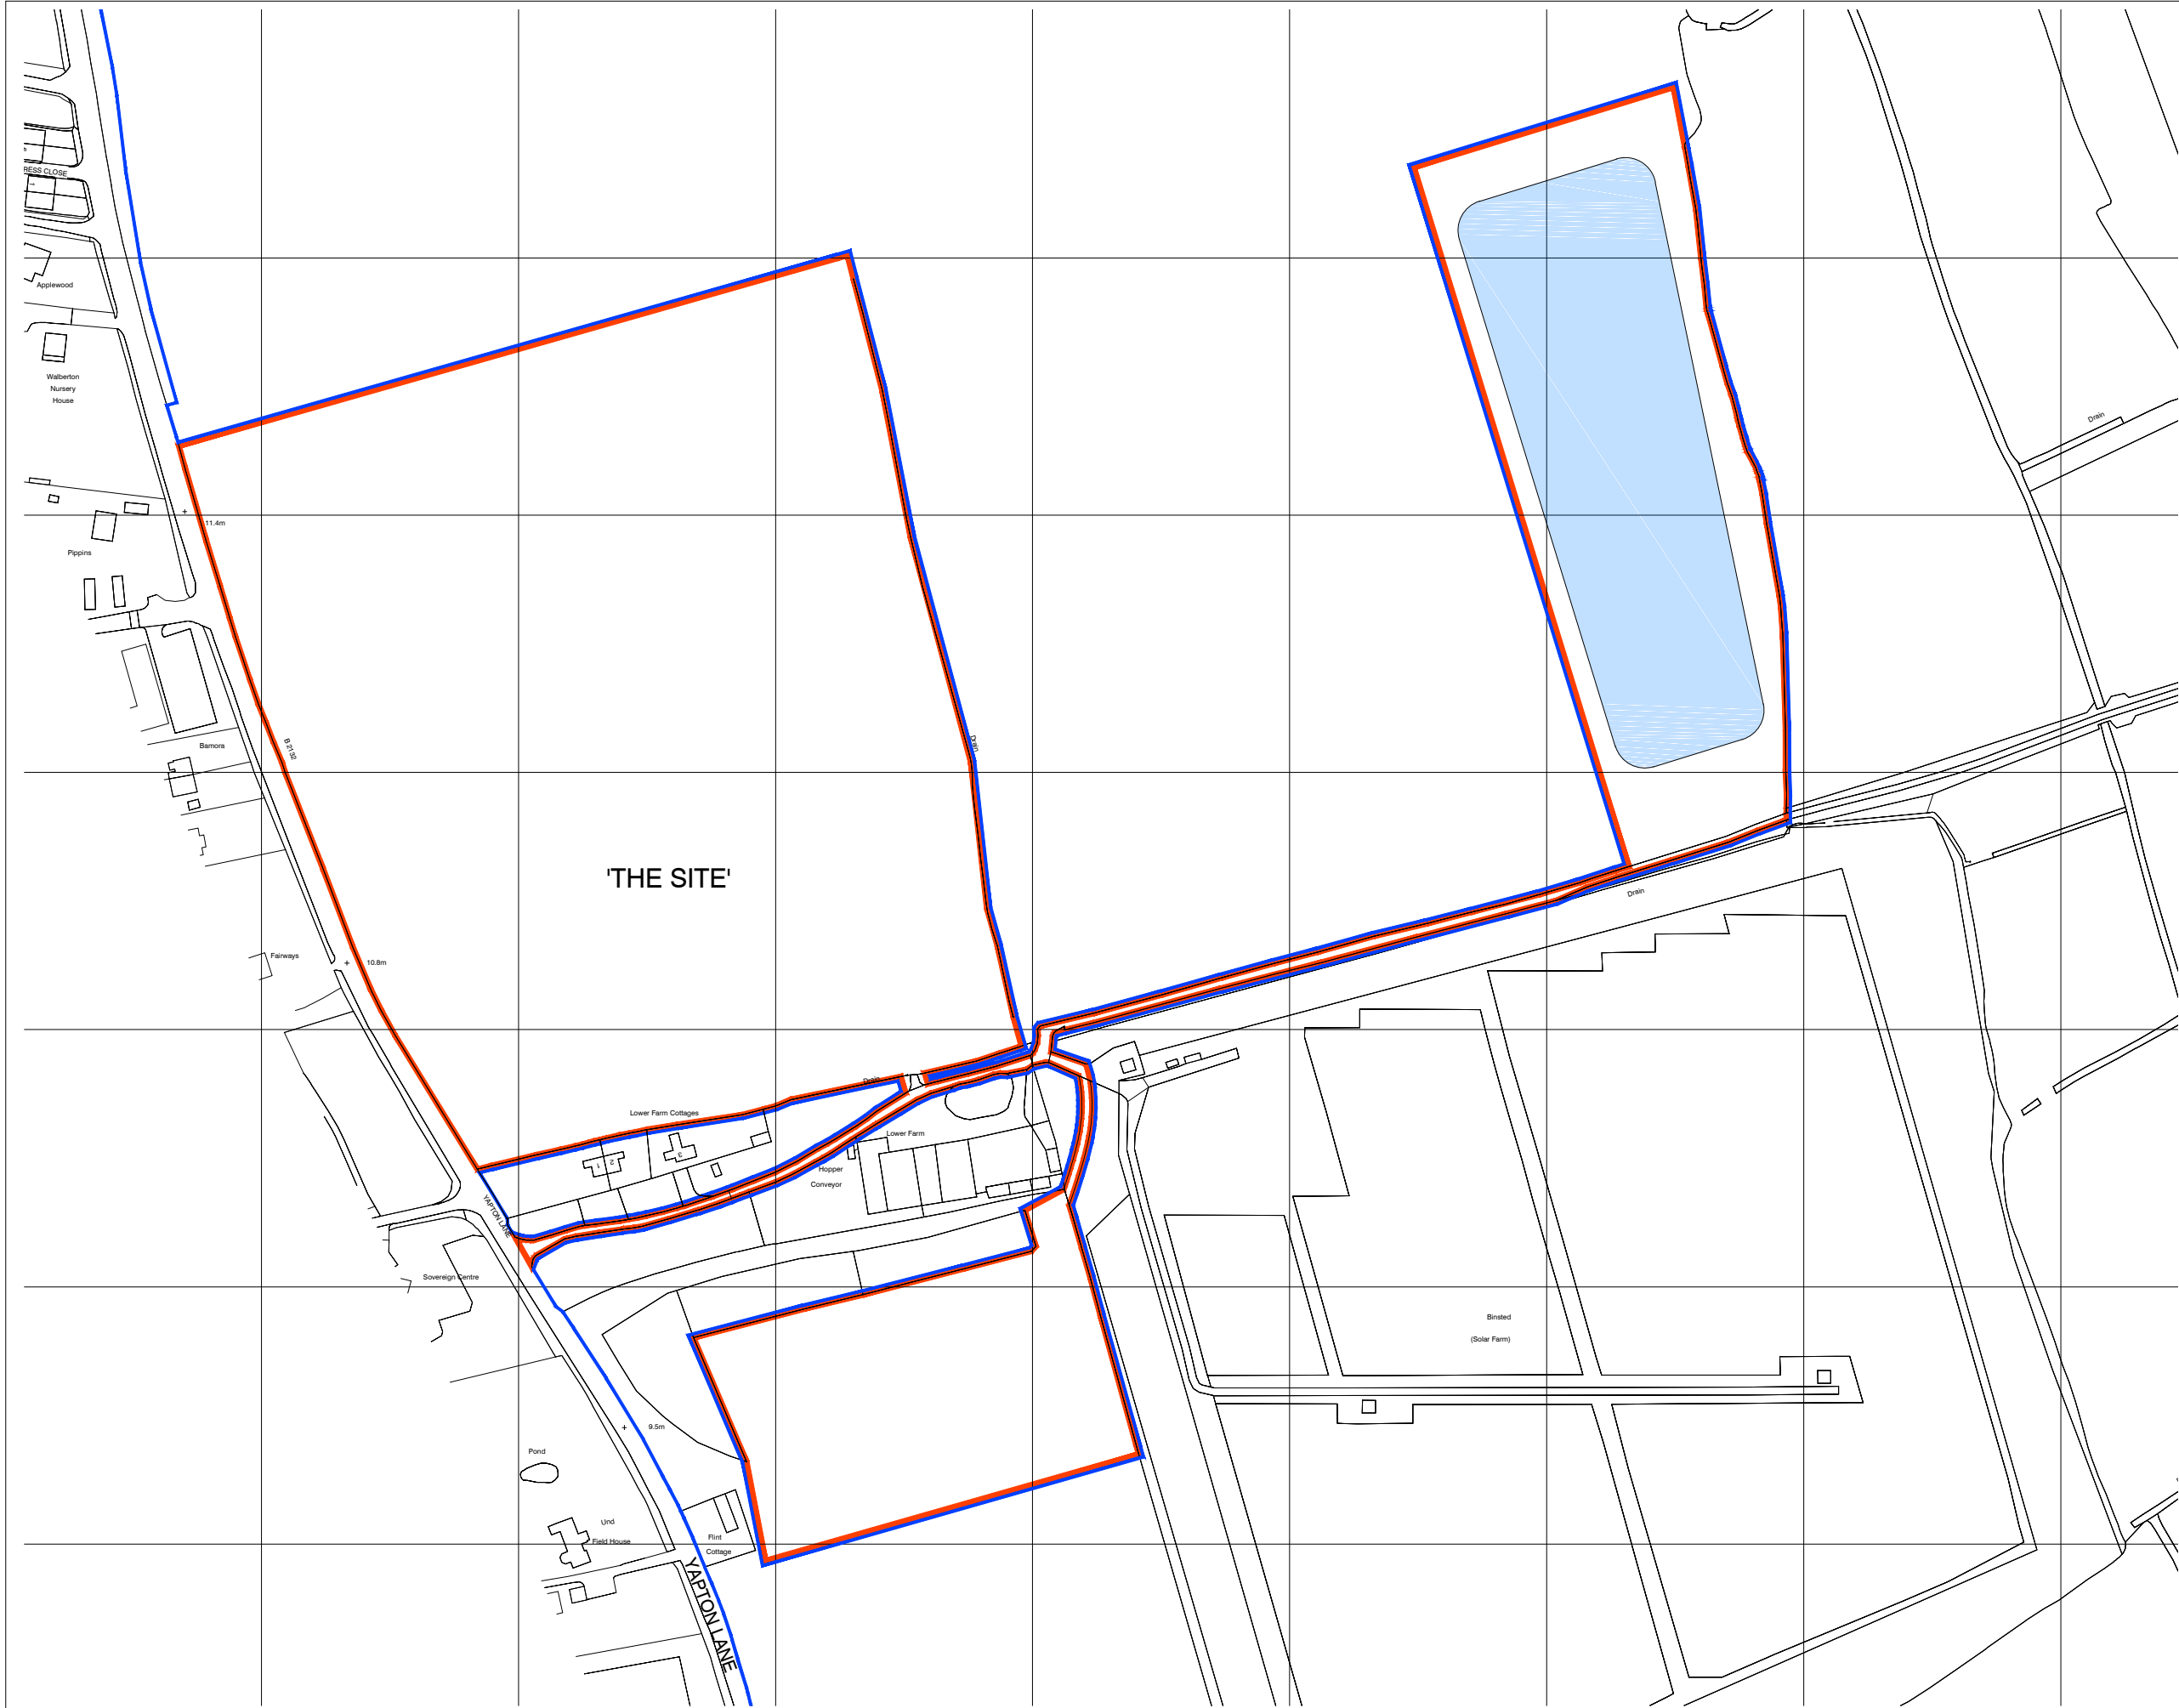

NOTES:
Dimensions to be checked on site before commencing work. any discrepancies shall be reported to Curtis Leeves Technical Ltd. immediately.
Do not scale from these drawings except for planning purposes. Use figured dimensions only.
Where applicable this drawing is to be read in conjunction with other consultants' drawings.
This drawing is the copyright of Curtis Leeves Technical Ltd. and may not be copied, altered or reproduced in any way, or passed to a third party, without written authority.

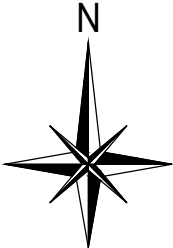

P04	OS & redline updated.	22.07.21
P03	OS & redline updated.	21.07.21
P02	Issued for comment.	23.09.20
P01	Issued for comment.	21.09.20


rev	description	date
status		
PLANNING		



CURTIS LEEVES TECHNICAL LTD
01243 378070 | mail@cltechnical.co.uk

client Agricultural Investments Ltd & Binsted Farms Ltd			
project Lower Farm Yapton Lane Walberton			
title Site Location Plan			
date	scale @ A3	drawn	chkd
21.09.20	1:2500	GBC	GBC
project no.	drawing no.	rev	
2015	PA21	P04	

(c) Crown Copyright and database rights 2021 OS 100047474

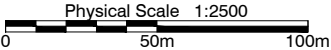

Location Plan 1:2500@A3