
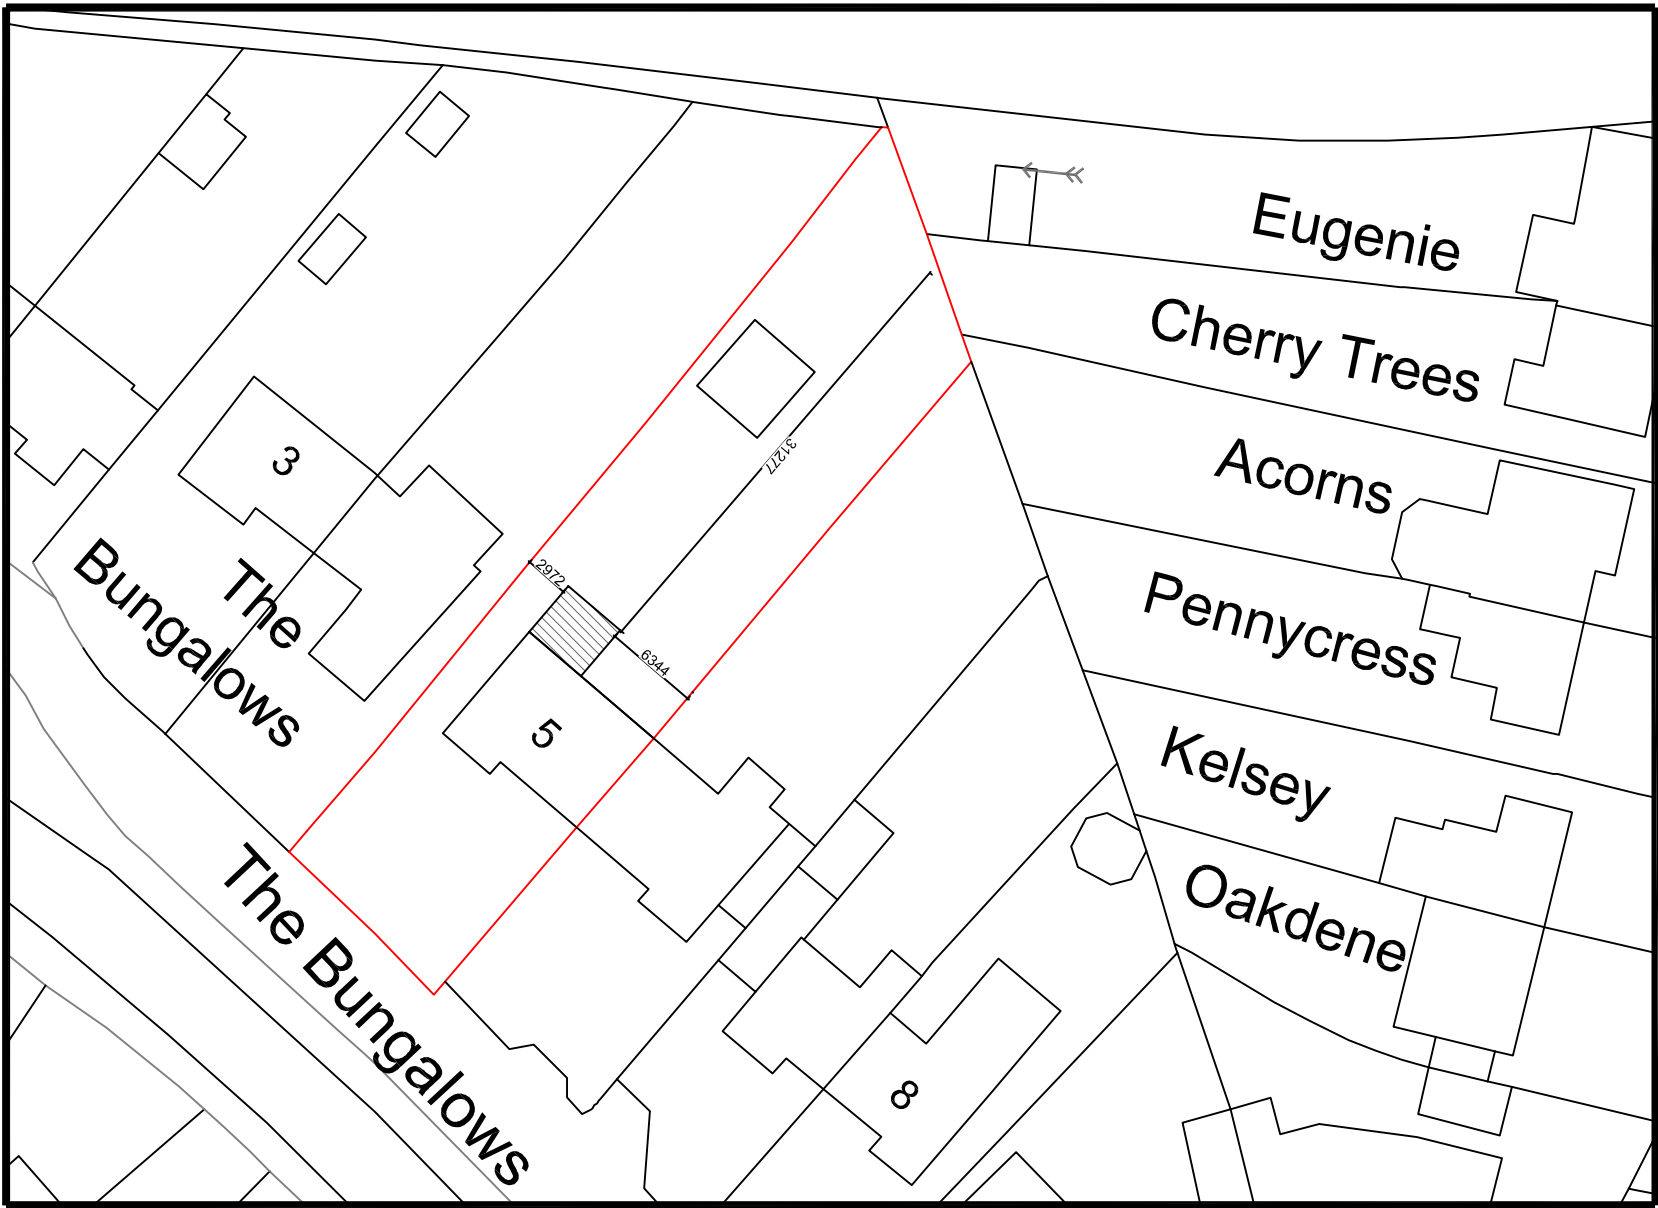
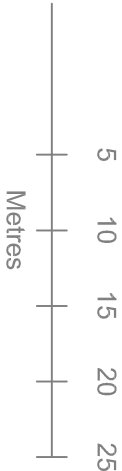


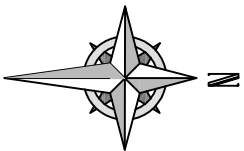

Your Home Plans Ltd Chichester Enterprise Centre, Terminus Road, Chichester, PO19 8TX 01243 963247 june@yourhomeplans.co.uk		2 Chestnut Cottages Lake Road Chichester West Sussex PO19 7SW	
Block Plan			
Project Number: 2CHE-19		Drawing No: B01	
Date: 16th August 2019			
Drawn By: Your Home Plans Ltd			
Checked By: JEG	Scale: 1:500 A3		