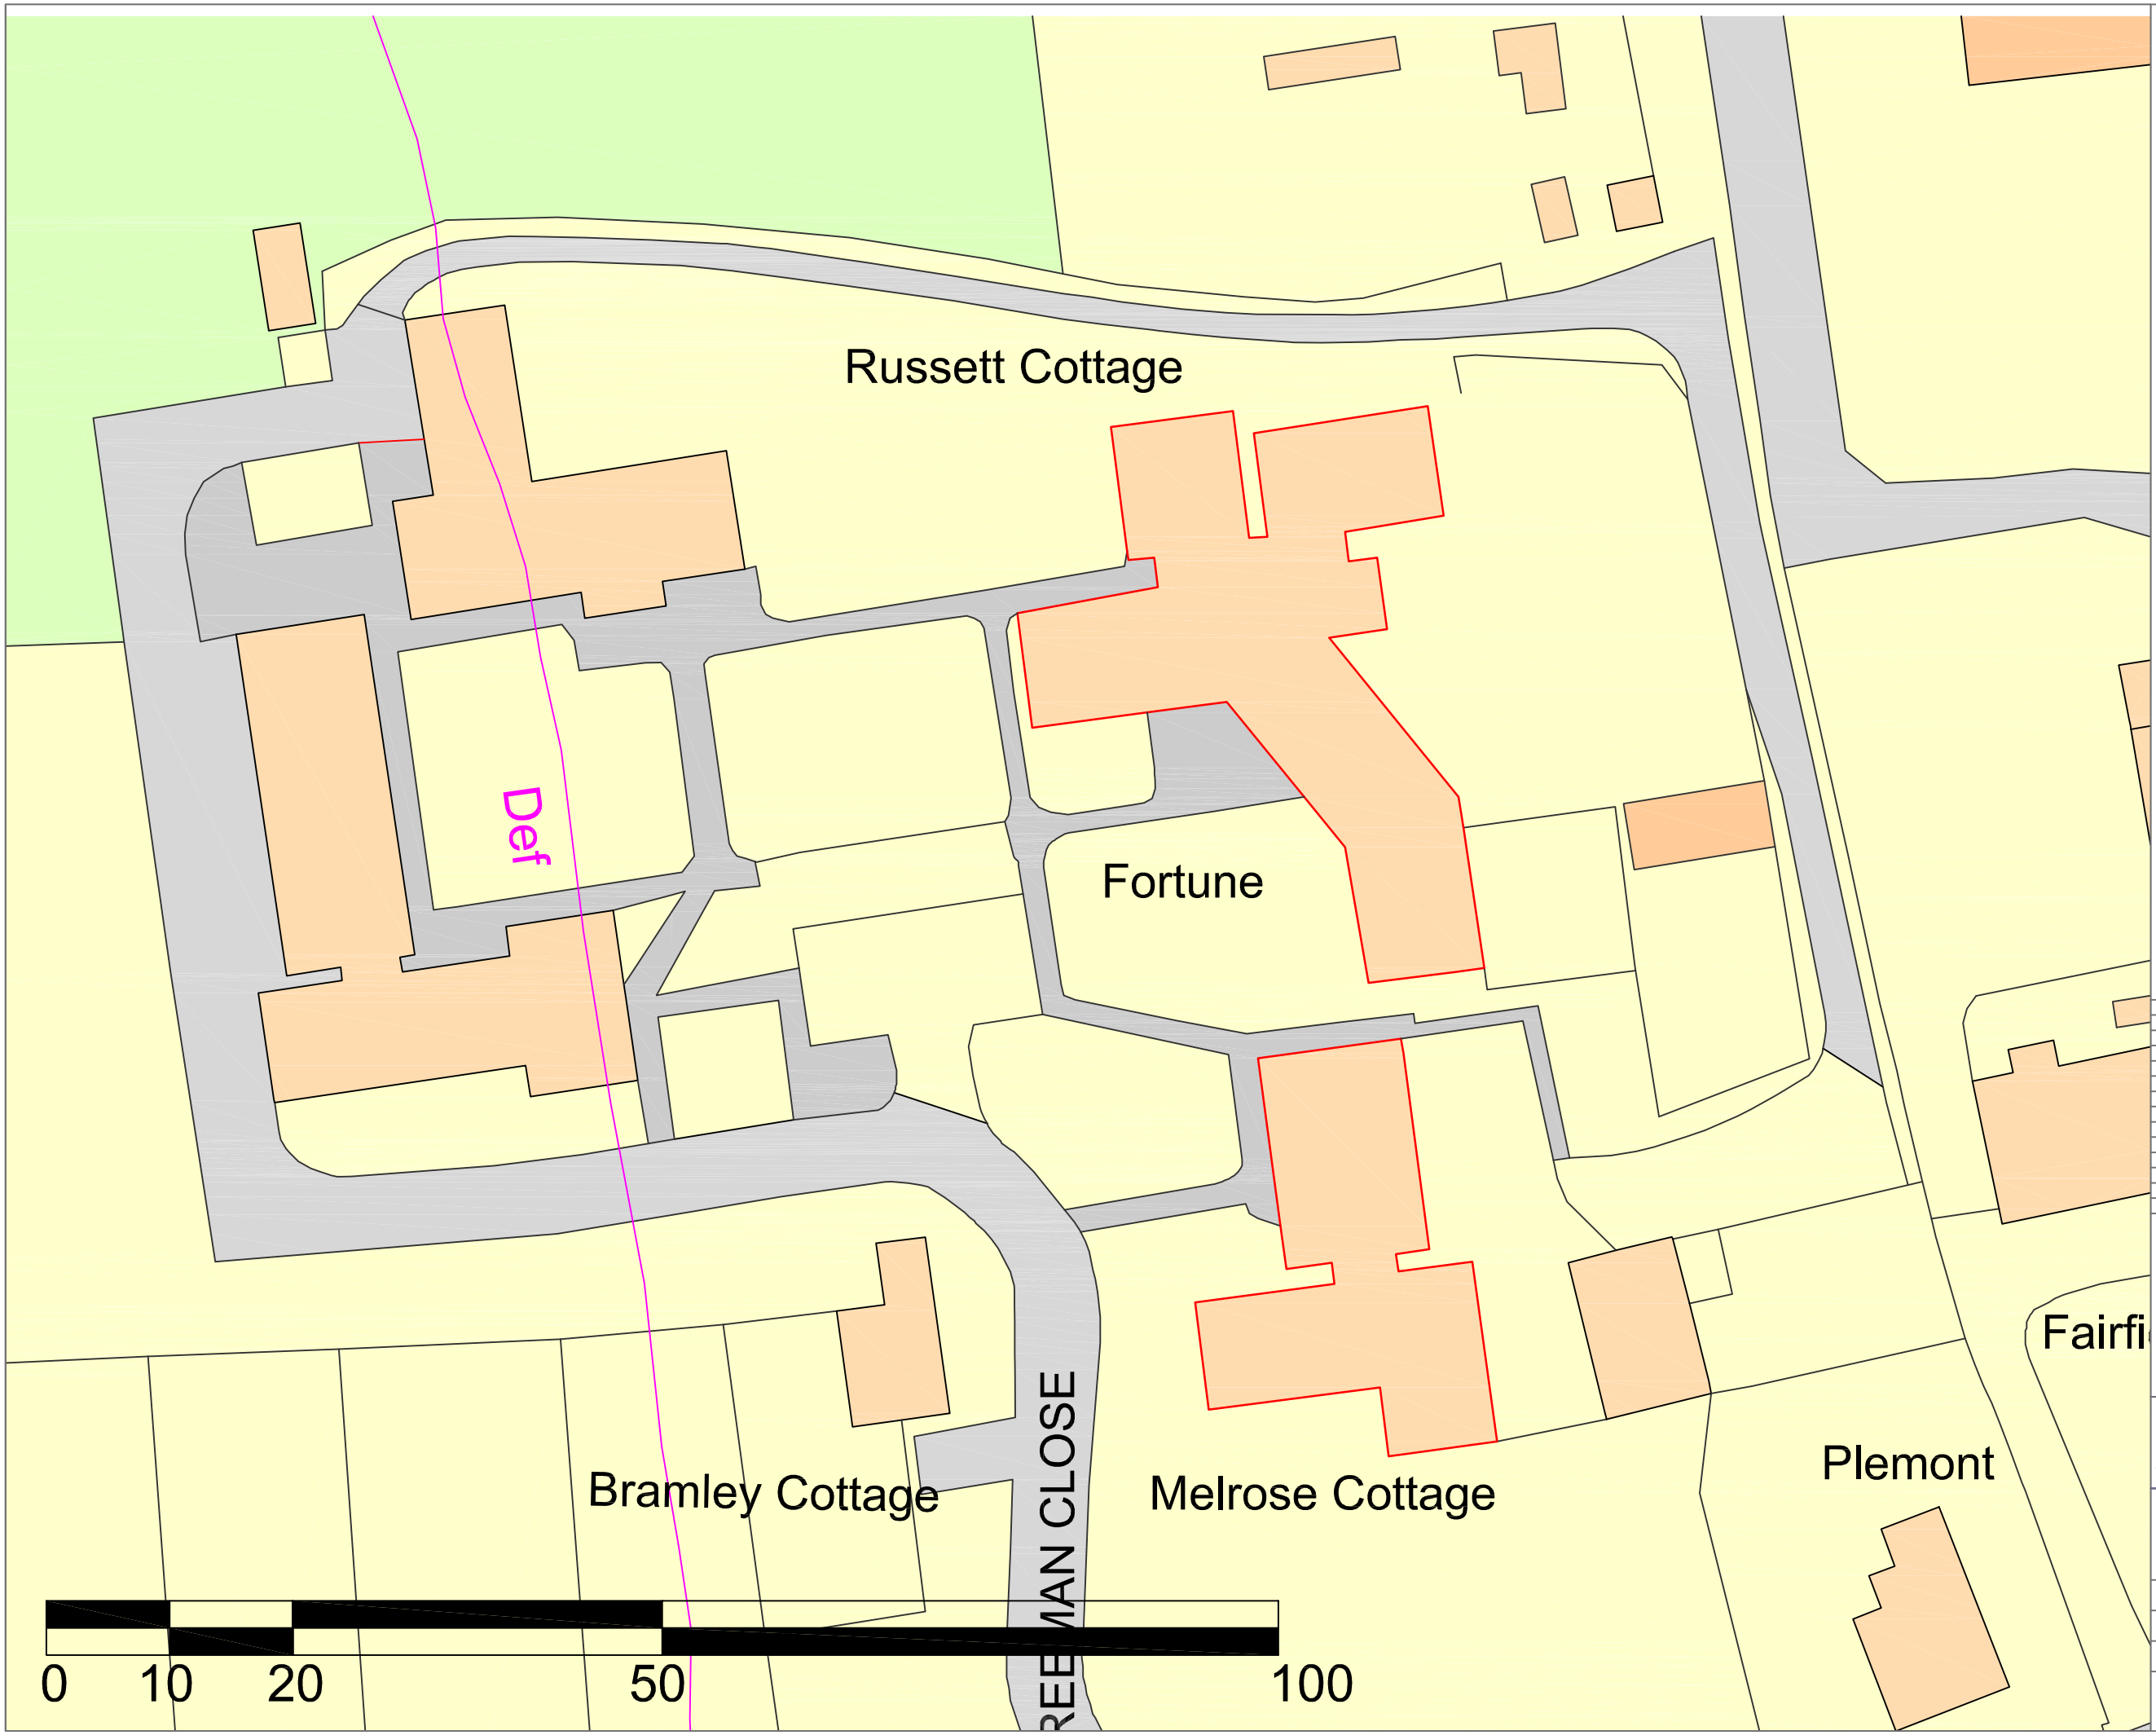

N

rev	description	date

sweett
Sweett (UK) Limited
60 Gray's Inn Road
London WC1X 8AQ
tel: + 44 (0)207 061 9000
fax: + 44 (0)207 430 0603

project
HF Trust Limited
HFT Main Site
Walberton, BN18 oAE

title
Block Plan

scale		@
1:1250		A3
drn	chk	app
DS		
date	date	date
14/10/2016		

drawing number
113097/W/09

rev.

ARUN DISTRICT COUNCIL WA/83/16/PL