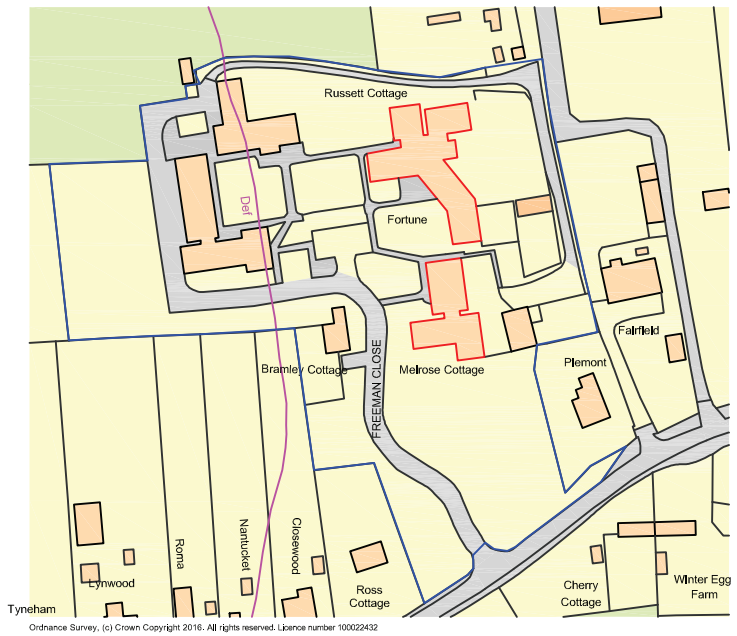

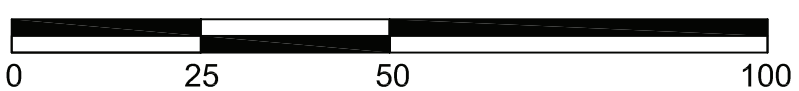

SCALE BAR 1:2500

Currie & Brown
60 Gray's Inn Road, London
WC1X 8AQ, United Kingdom

Tel: 020 7061 9000, www.curriebrown.com

Client: HF Trust Limited

Title: Walberton Care Homes
Layout plan 1:1250

Project: Window Replacement Work

Date: 03/11/2016
Drawn: DS
Scale: 1:1250
Checked:
Drwg No.: 113097/W/08
Rev:

Do not scale from this drawing, check all dimensions - This drawing is copyright

ARUN DISTRICT COUNCIL WA/83/16/PL