


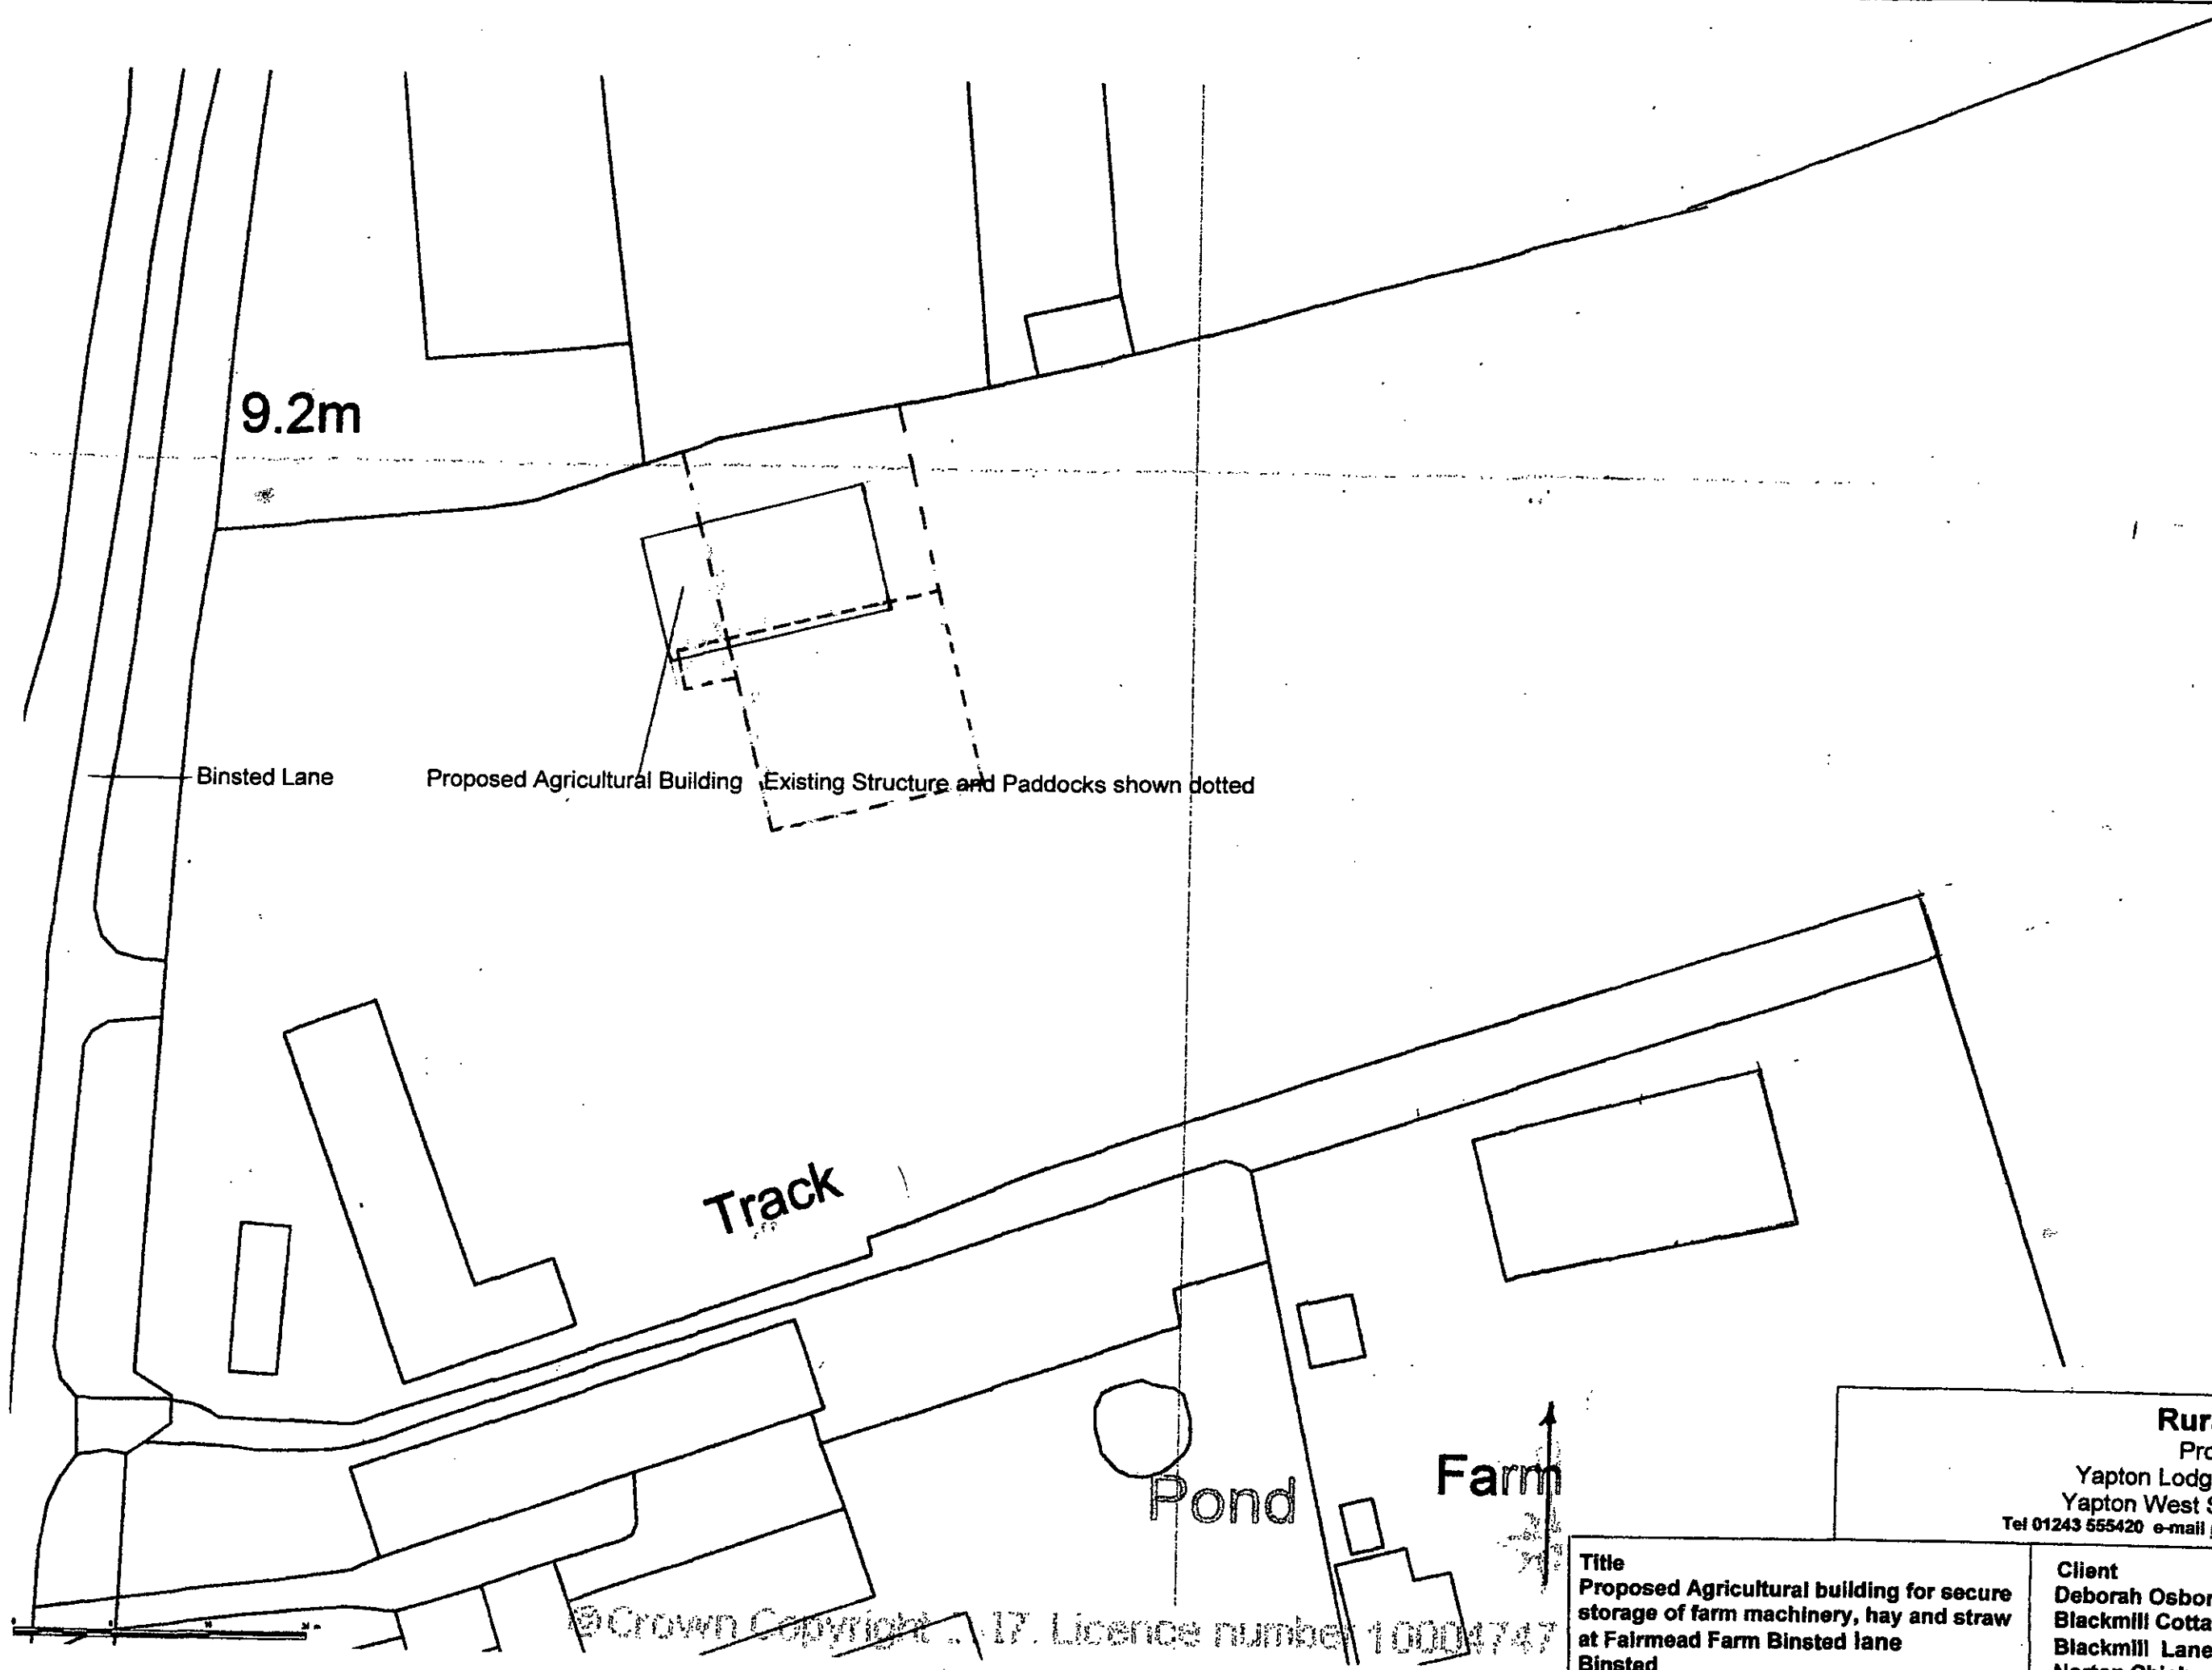

Rural Associates
Project Co-ordination
Yapton Lodge North End Road
Yapton West Sussex BN18 0DT
Tel 01243 555420 e-mail ruralass@freenet.co.uk

Title Proposed Agricultural building for secure storage of farm machinery, hay and straw at Fairmead Farm Binsted lane Binsted Arundel BN18 0LQ		Client Deborah Osborne Blackmill Cottage Blackmill Lane Norton Chichester West Sussex PO18 0JU
Scale 1:500	Date 27/11/17	Draw No RA/674/500 .IC Block plan