


Scale:
1:50

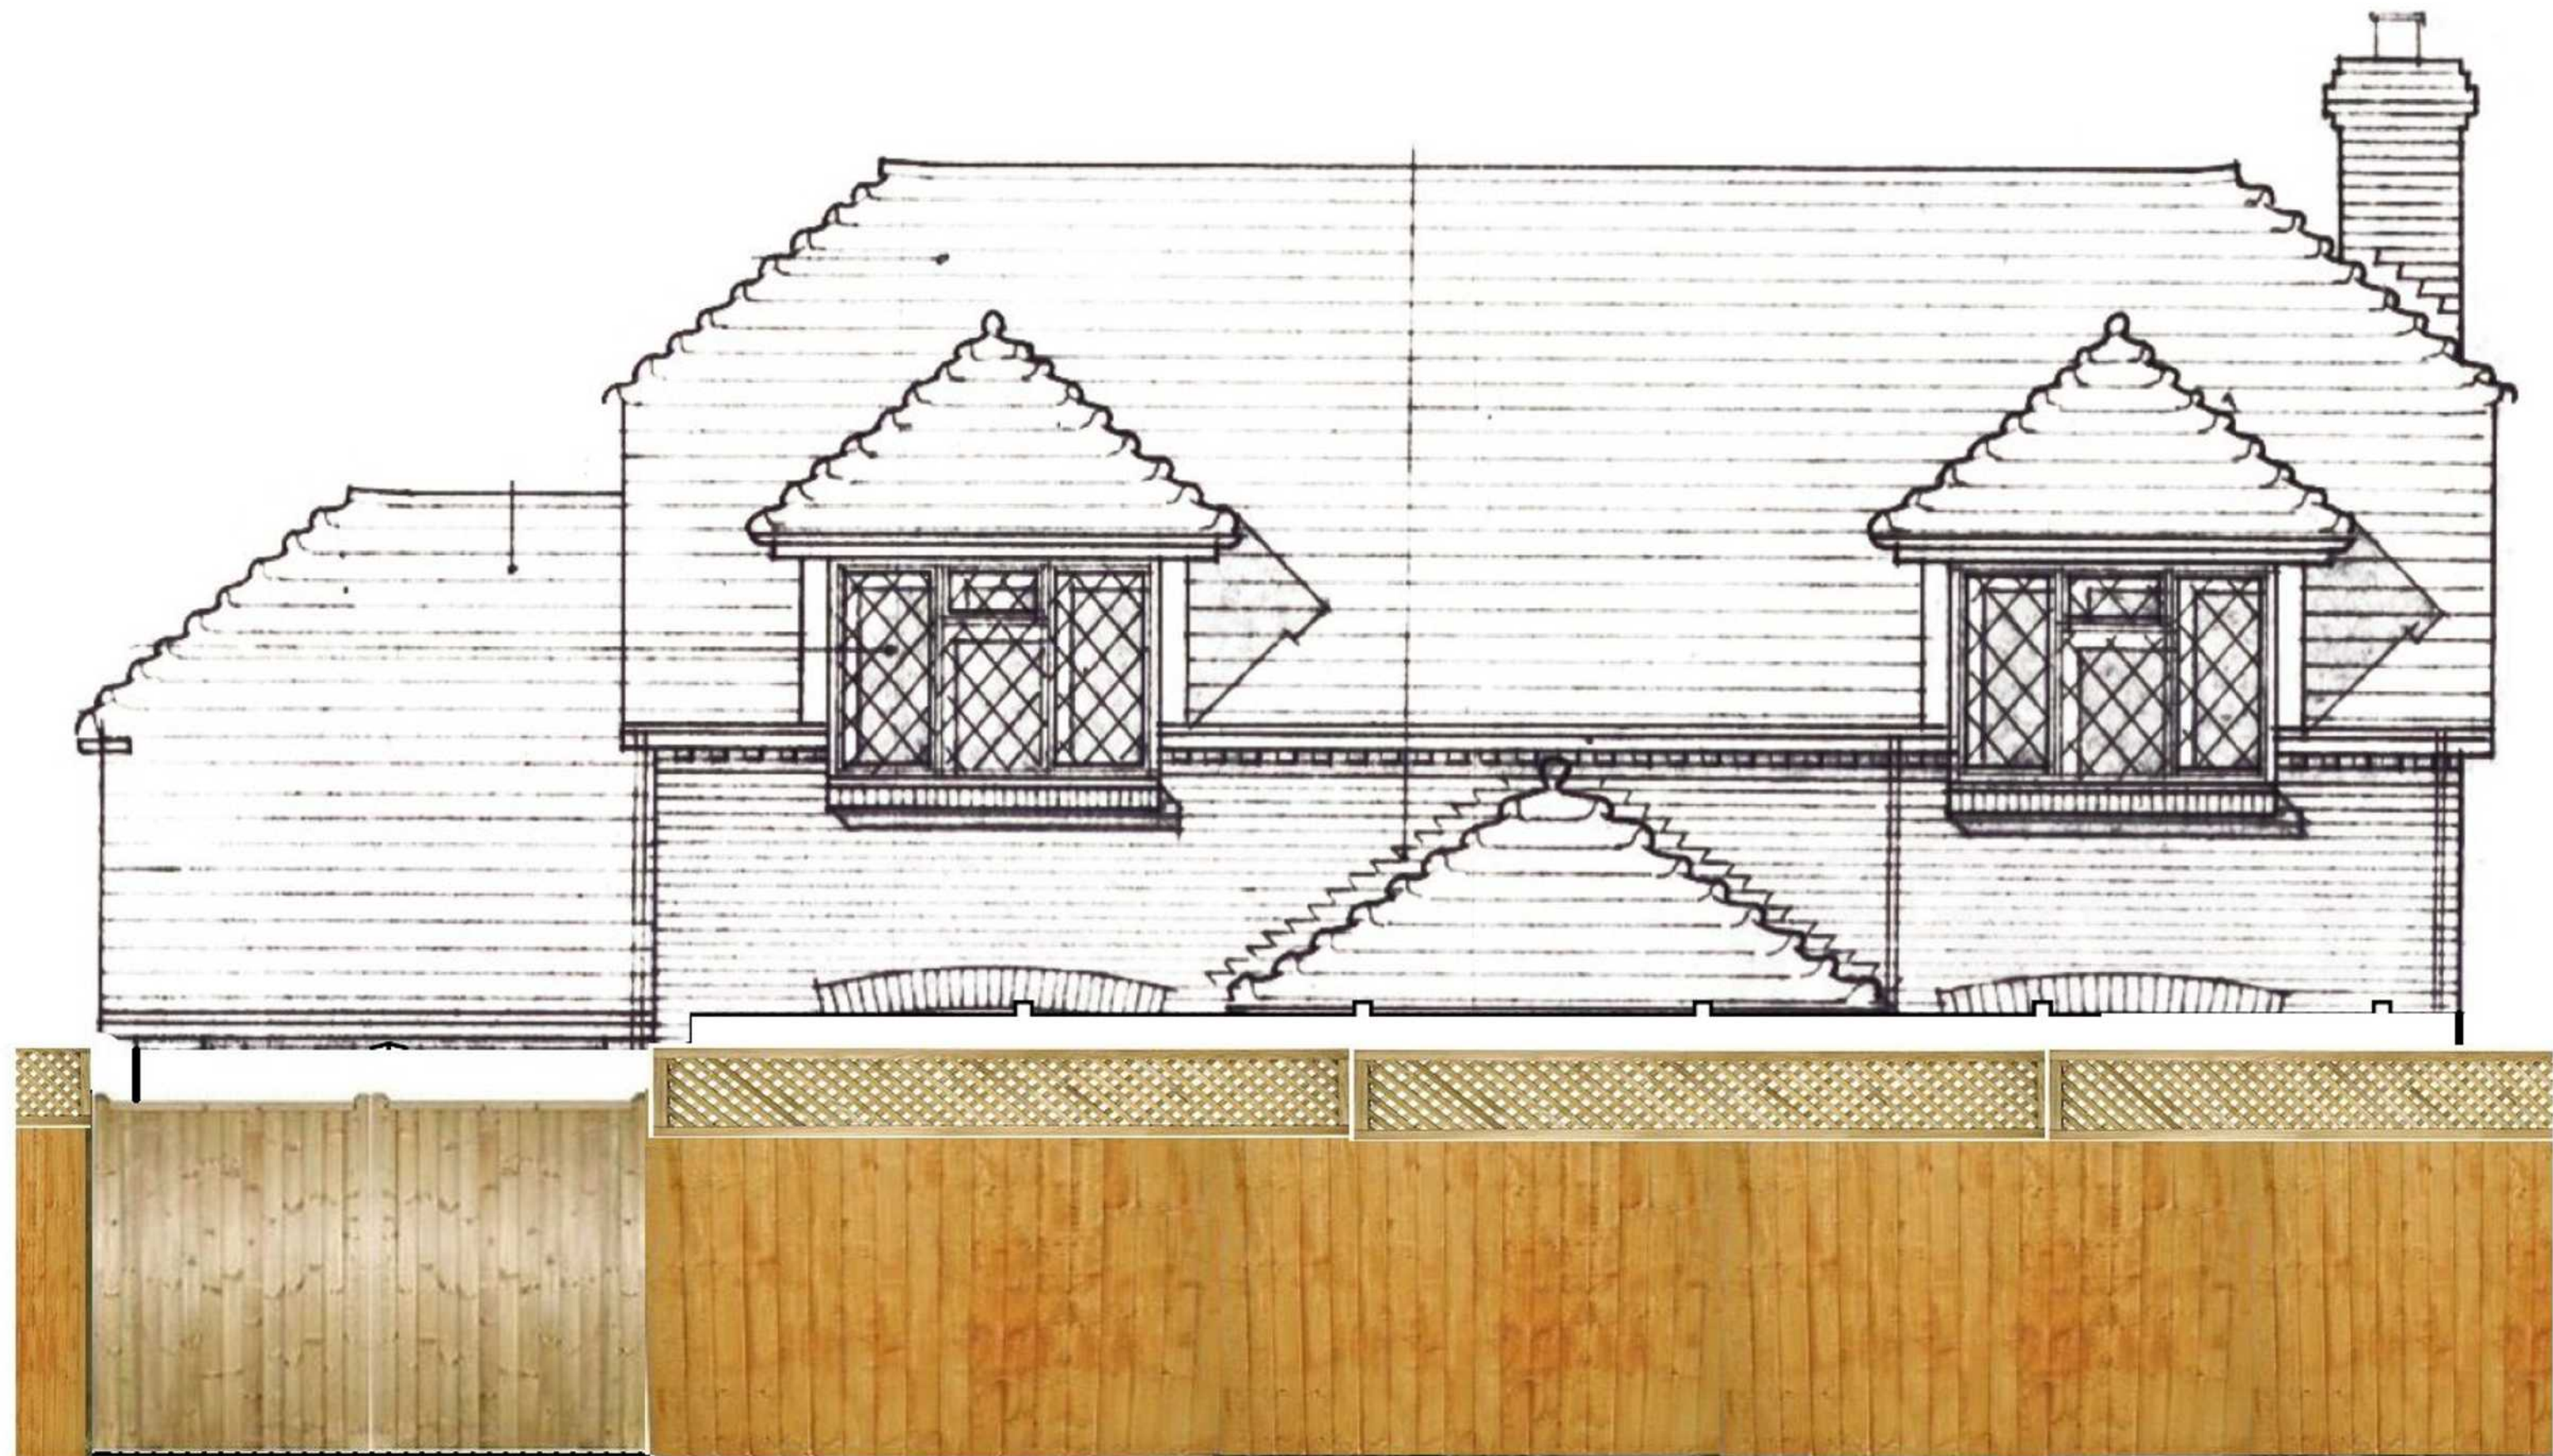

The fence will be set back from the pavement to allow room for climbers to be planted in order to soften it's appearance.

(Photos of fence and gate for reference only. Gate and fence will be of much better quality!)

Height:	Width: 15m in total
Gate: 5ft / 1.524m	Height inc trellis:
Fence: 4ft 8 / 1.42m	5ft 8 / 1.72m
Trellis: 1ft / 0.3m	