


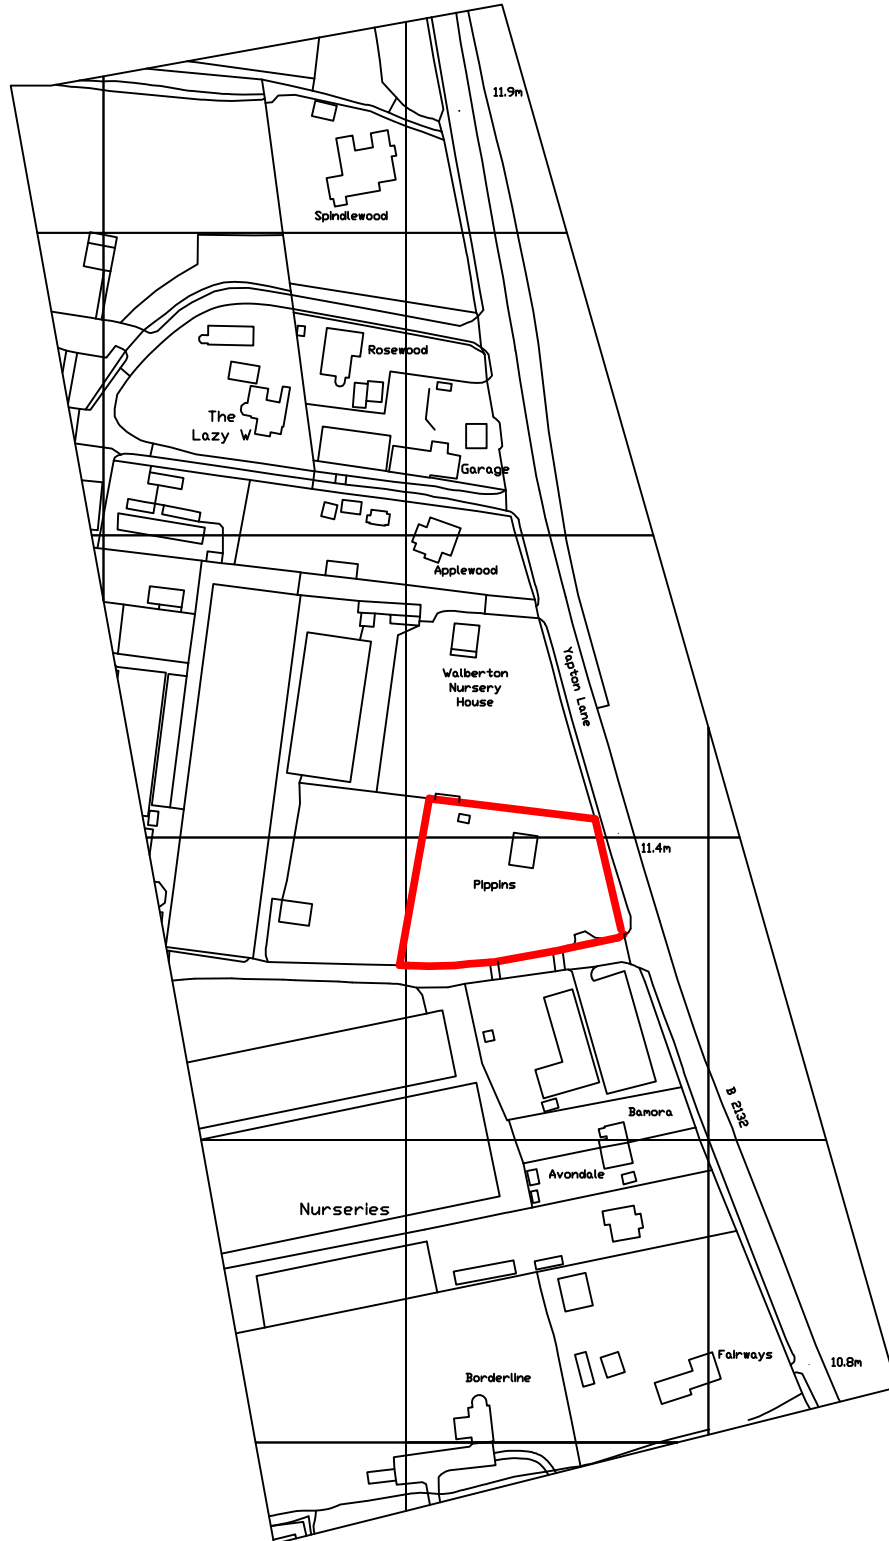

0 20 40

Drawing 1 - Location Plan
Scale 1:2500 @ A4