


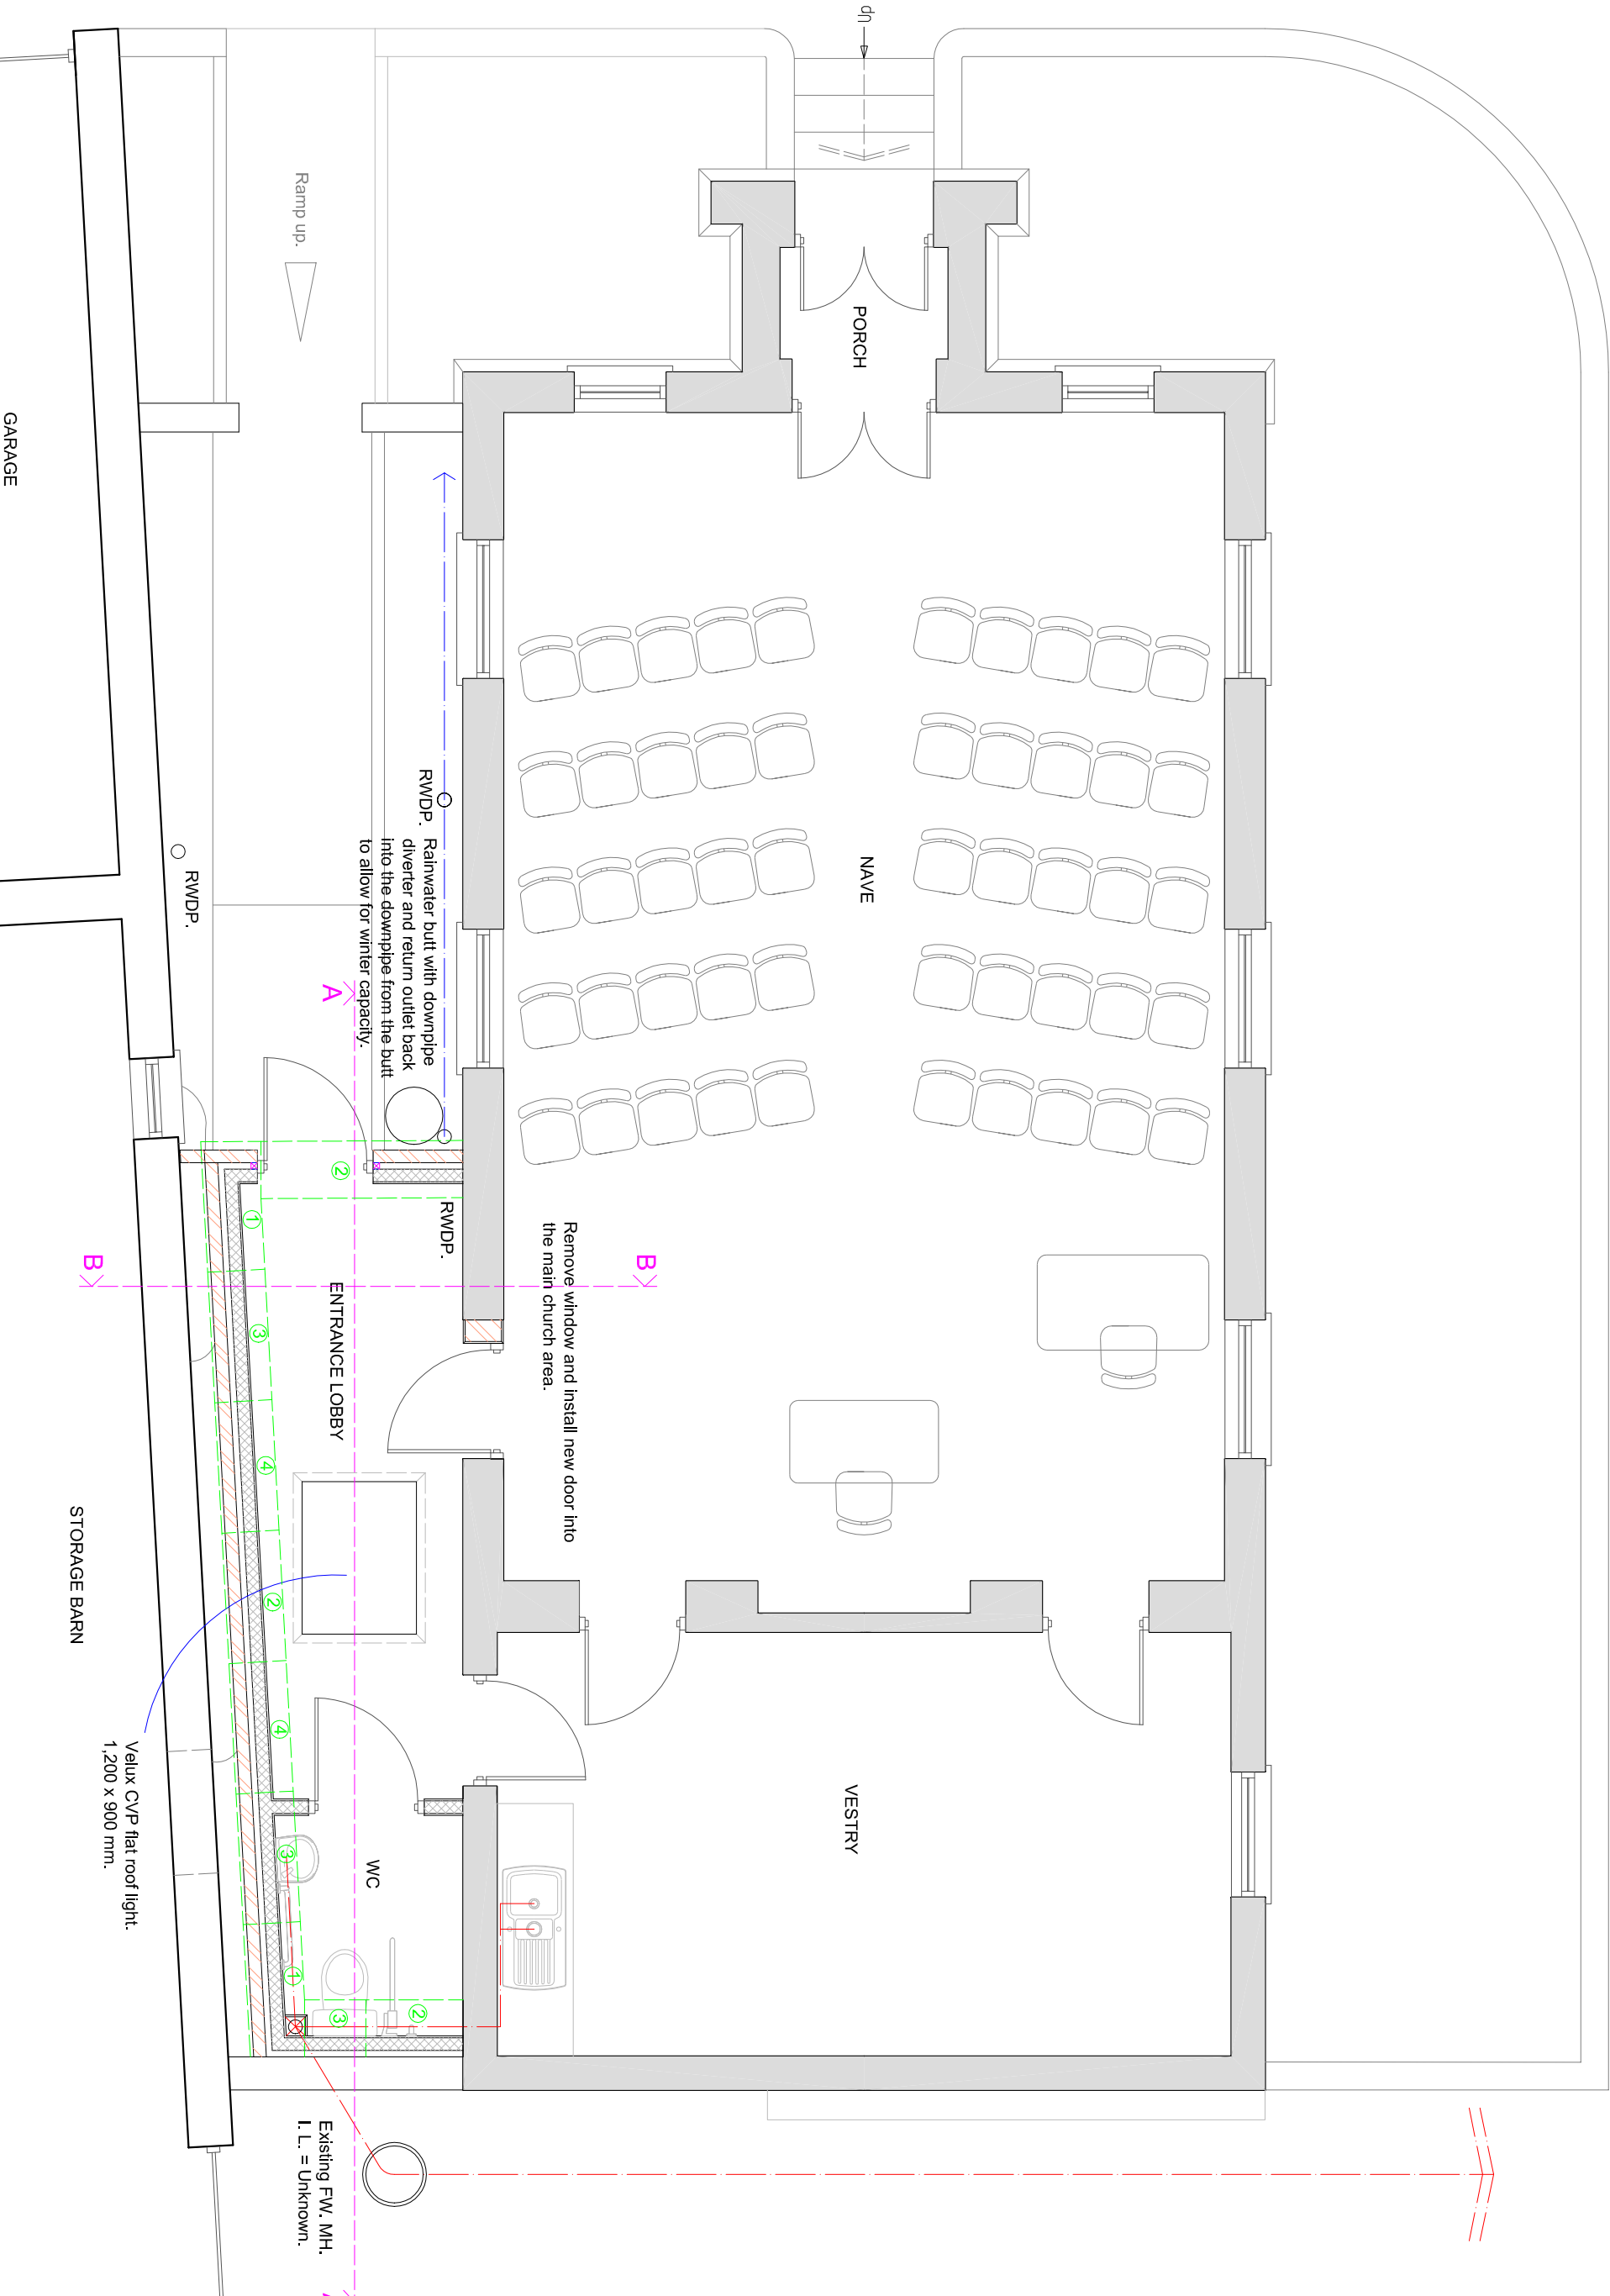

PROPOSED GROUND FLOOR PLAN

SUSSEX BUILDING CONSULTANCY LIMITED

WALBERTON BAPTIST CHURCH,
THE STREET, WALBERTON, WEST SUSSEX.

SCALE - 1/50 REV - D DATE - 15/08/2019

LABC
partner
3 NORTHCOTE ROAD
BOGNOR REGIS
PO21 5LZ
TEL/FAX - (01243) 861379