


NOTES


ROOF - Dark coloured glass fibre flat roof covering.

WALLS - Face brickwork to match existing.


WINDOWS/DOORS - Painted wooden framed double glazed units to planning approval.

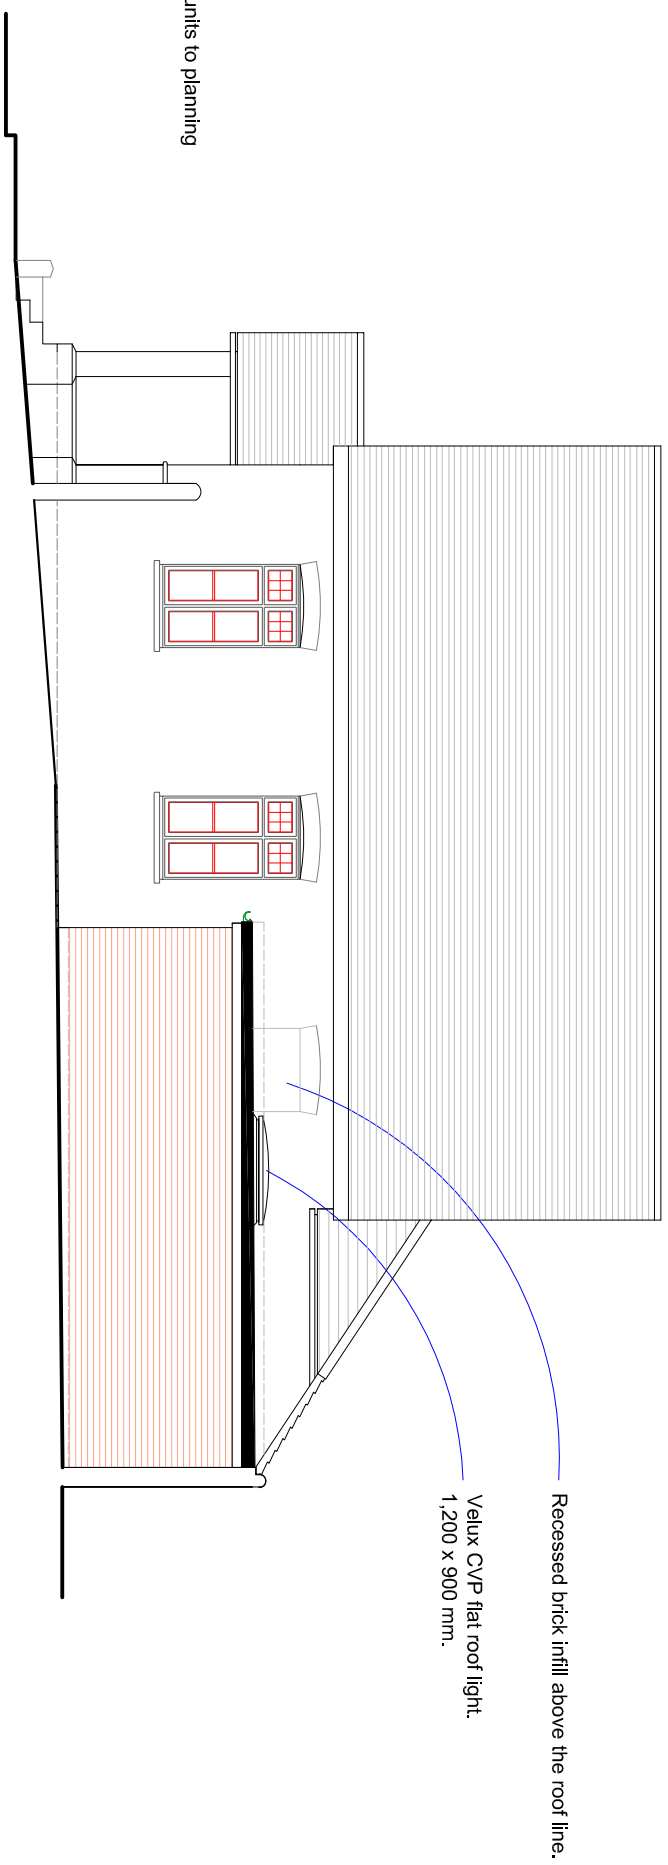

SIDE ELEVATION

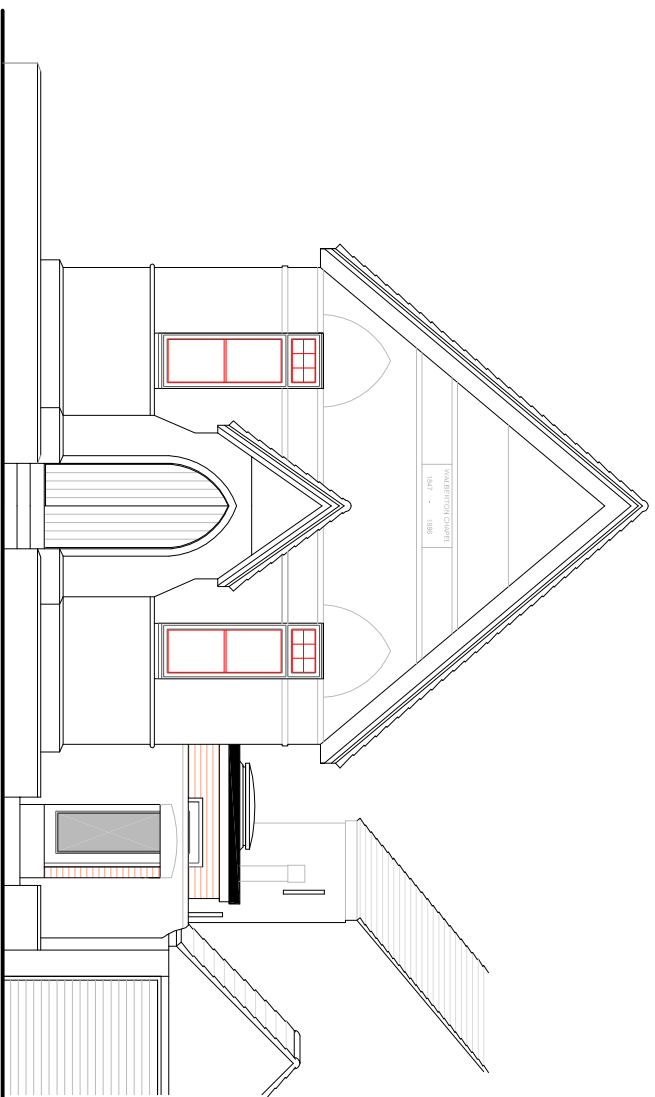


FRONT ELEVATION

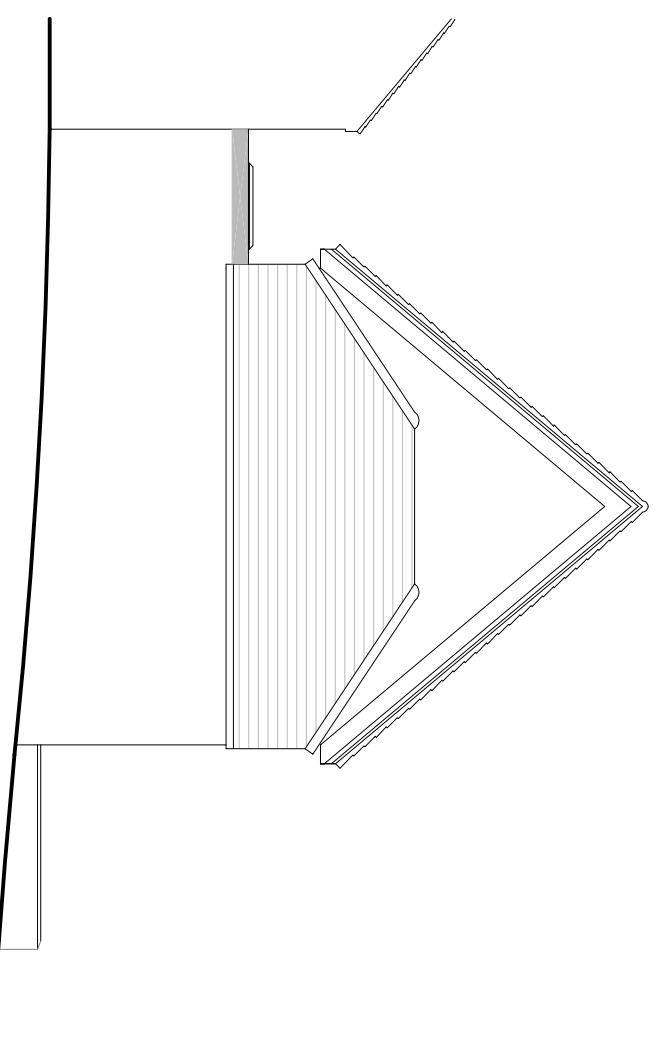

PROPOSED ELEVATIONS

SCALE

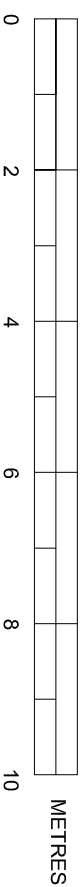

SUSSEX BUILDING CONSULTANCY LIMITED
 WALBERTON BAPTIST CHURCH, THE STREET,
 WALBERTON, WEST SUSSEX.
 SCALE - 1/100 REV - D DATE - 16/08/2019

LABC partner
 3 NORTHCOLE ROAD
 BORDEN REISID
 POZI 612
 TEL - 01243 861379