


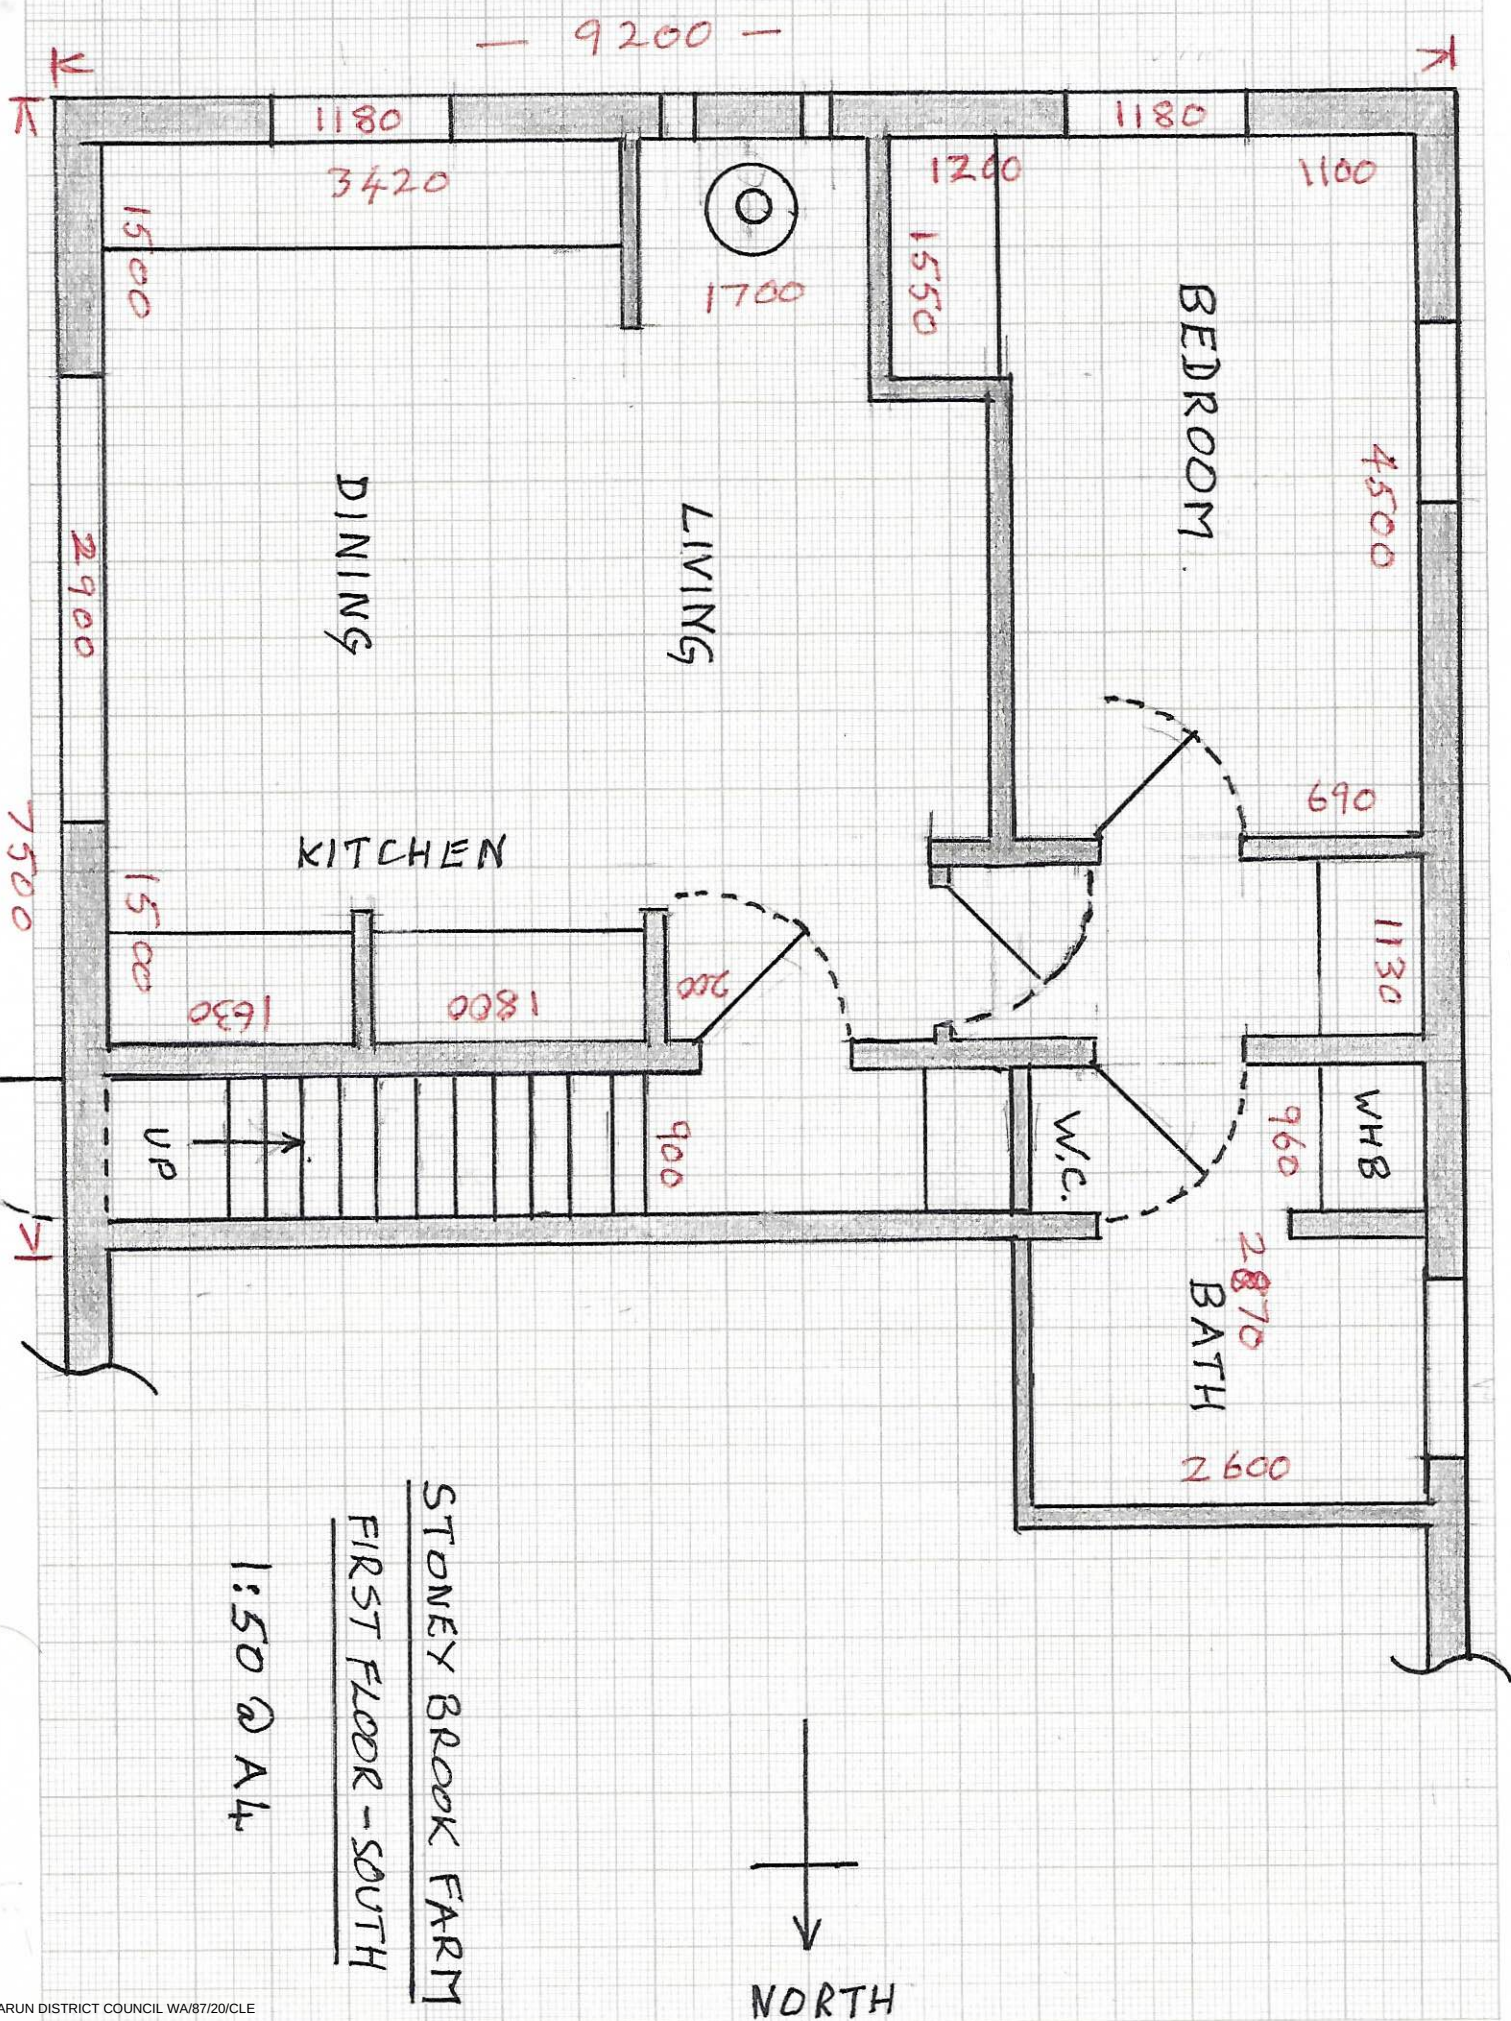

STONEY BROOK FARM
FIRST FLOOR - SOUTH

1:50 @ A4