

STATUTORY DECLARATION

I, JASON TILL, DO SOLEMNLY AND SINCERELY DECLARE as follows:

1. That my full name is Jason Daniel Till.
2. I live at 1 Springfield Close, Lavant, Chichester, PO18 0AZ and I am a plasterer by trade.
3. I can confirm that I undertook the plastering work at the property known as Stoney Brook Farm, Eastergate Lane, Walberton, West Sussex, BN18 0BA.
4. This work was undertaken at the southern end of the barn which is cross hatched on the plan attached at Exhibit JT1.
5. At the time of undertaking the works in December 2014 and January 2015 it was clear, upon speaking to the owners son, Tom Reynolds, that the intention was that he was creating a flat with which he could move into.
6. I can confirm that the internal layout that was created was the same as that shown on the plan attached as Exhibit JT2.
7. I attach at Exhibit JT3 a photograph dated 7 January 2015 which shows the internal of the flat just as I had finished the plastering. My equipment is in the foreground and the plaster is wet, showing that I had just done it.



Jason Till.

AND make this Declaration SOLEMNLY AND SINCERELY
Believing the same to be true by
Virtue of the Statutory Declarations Act 1835.

DECLARED at 74 FELHAM ROAD
In the County of BORNEO LEAS)
This the 29 day of WEST SUSSEX)
000002 2010)

Before




James Scott

A Solicitor/Commissioner for Oaths.

This is the exhibit marked "JT1" referred to in the
Affidavit of JASON TILL sworn this 29 day
of October 2020


Before me

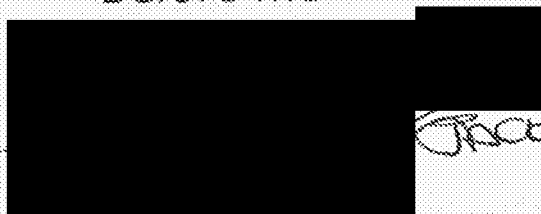

Jackie Scott

Jackie Scott Limited
74 Felpham Road
Bognor Regis
West Sussex
PO22 7NZ

~~Solicitor~~ / Commissioner for Oaths

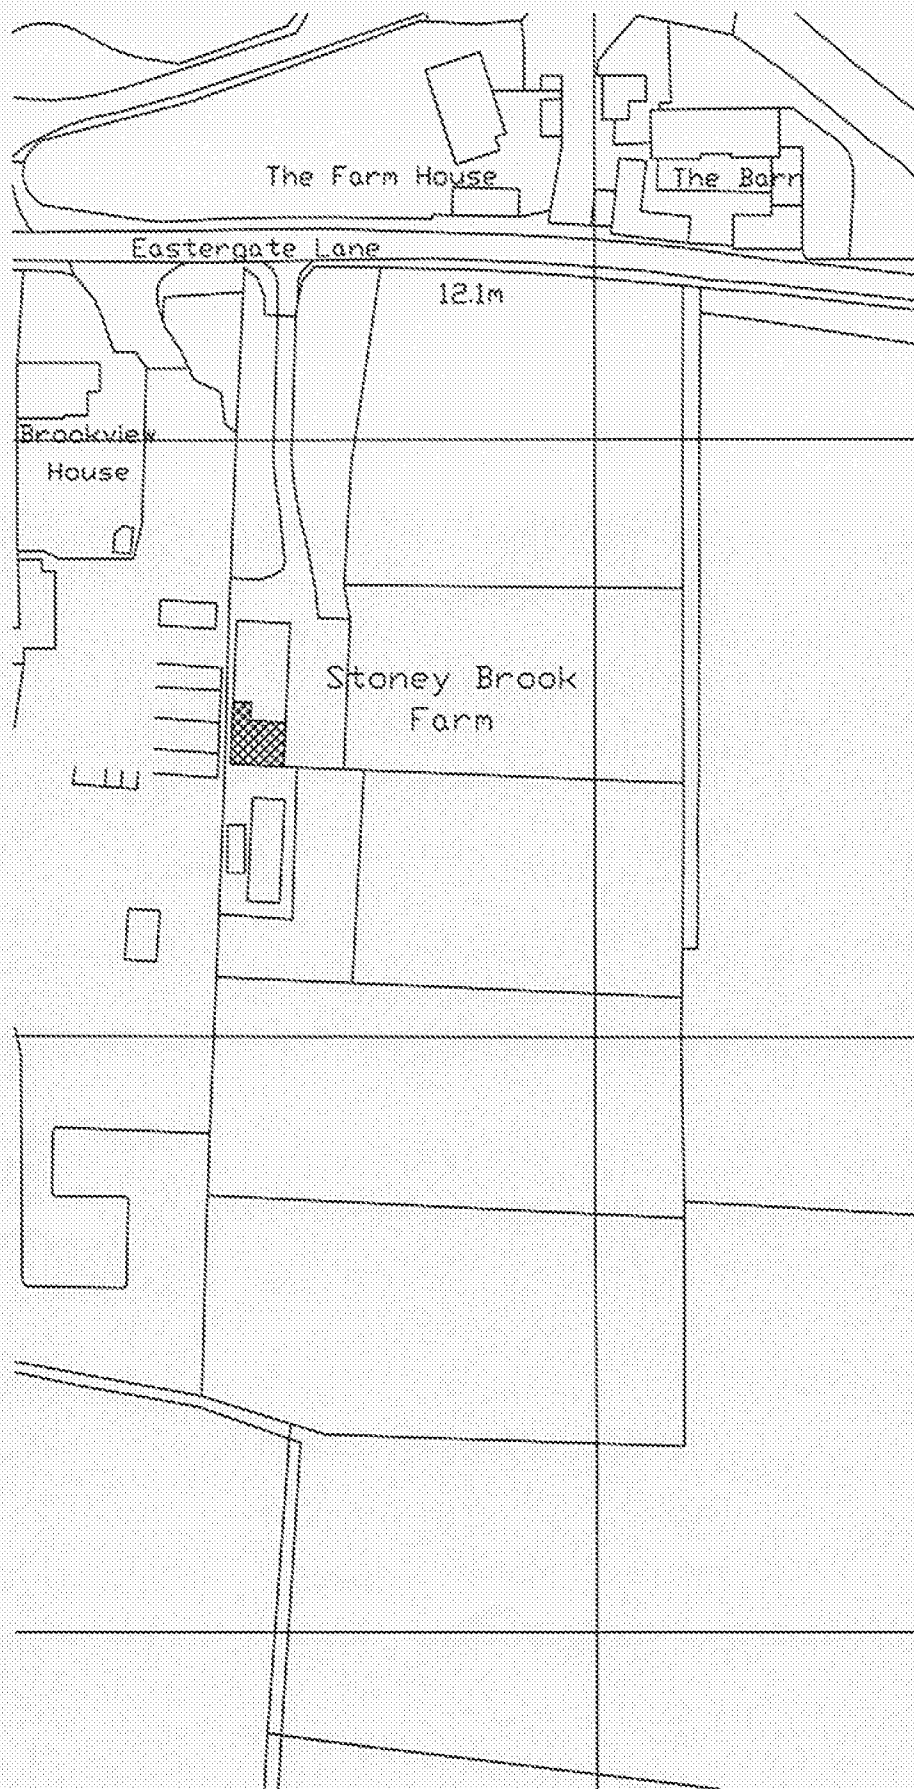



This is the exhibit marked "JT2" referred to in the
Affidavit of JASON TILL sworn this 29 day
of October 2020

Before me

JACKIE SCOTT

Jackie Scott Limited
74 Felpham Road
Bognor Regis
West Sussex
PO22 7NZ

Solicitor / Commissioner for Oaths

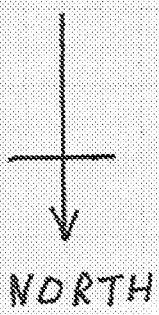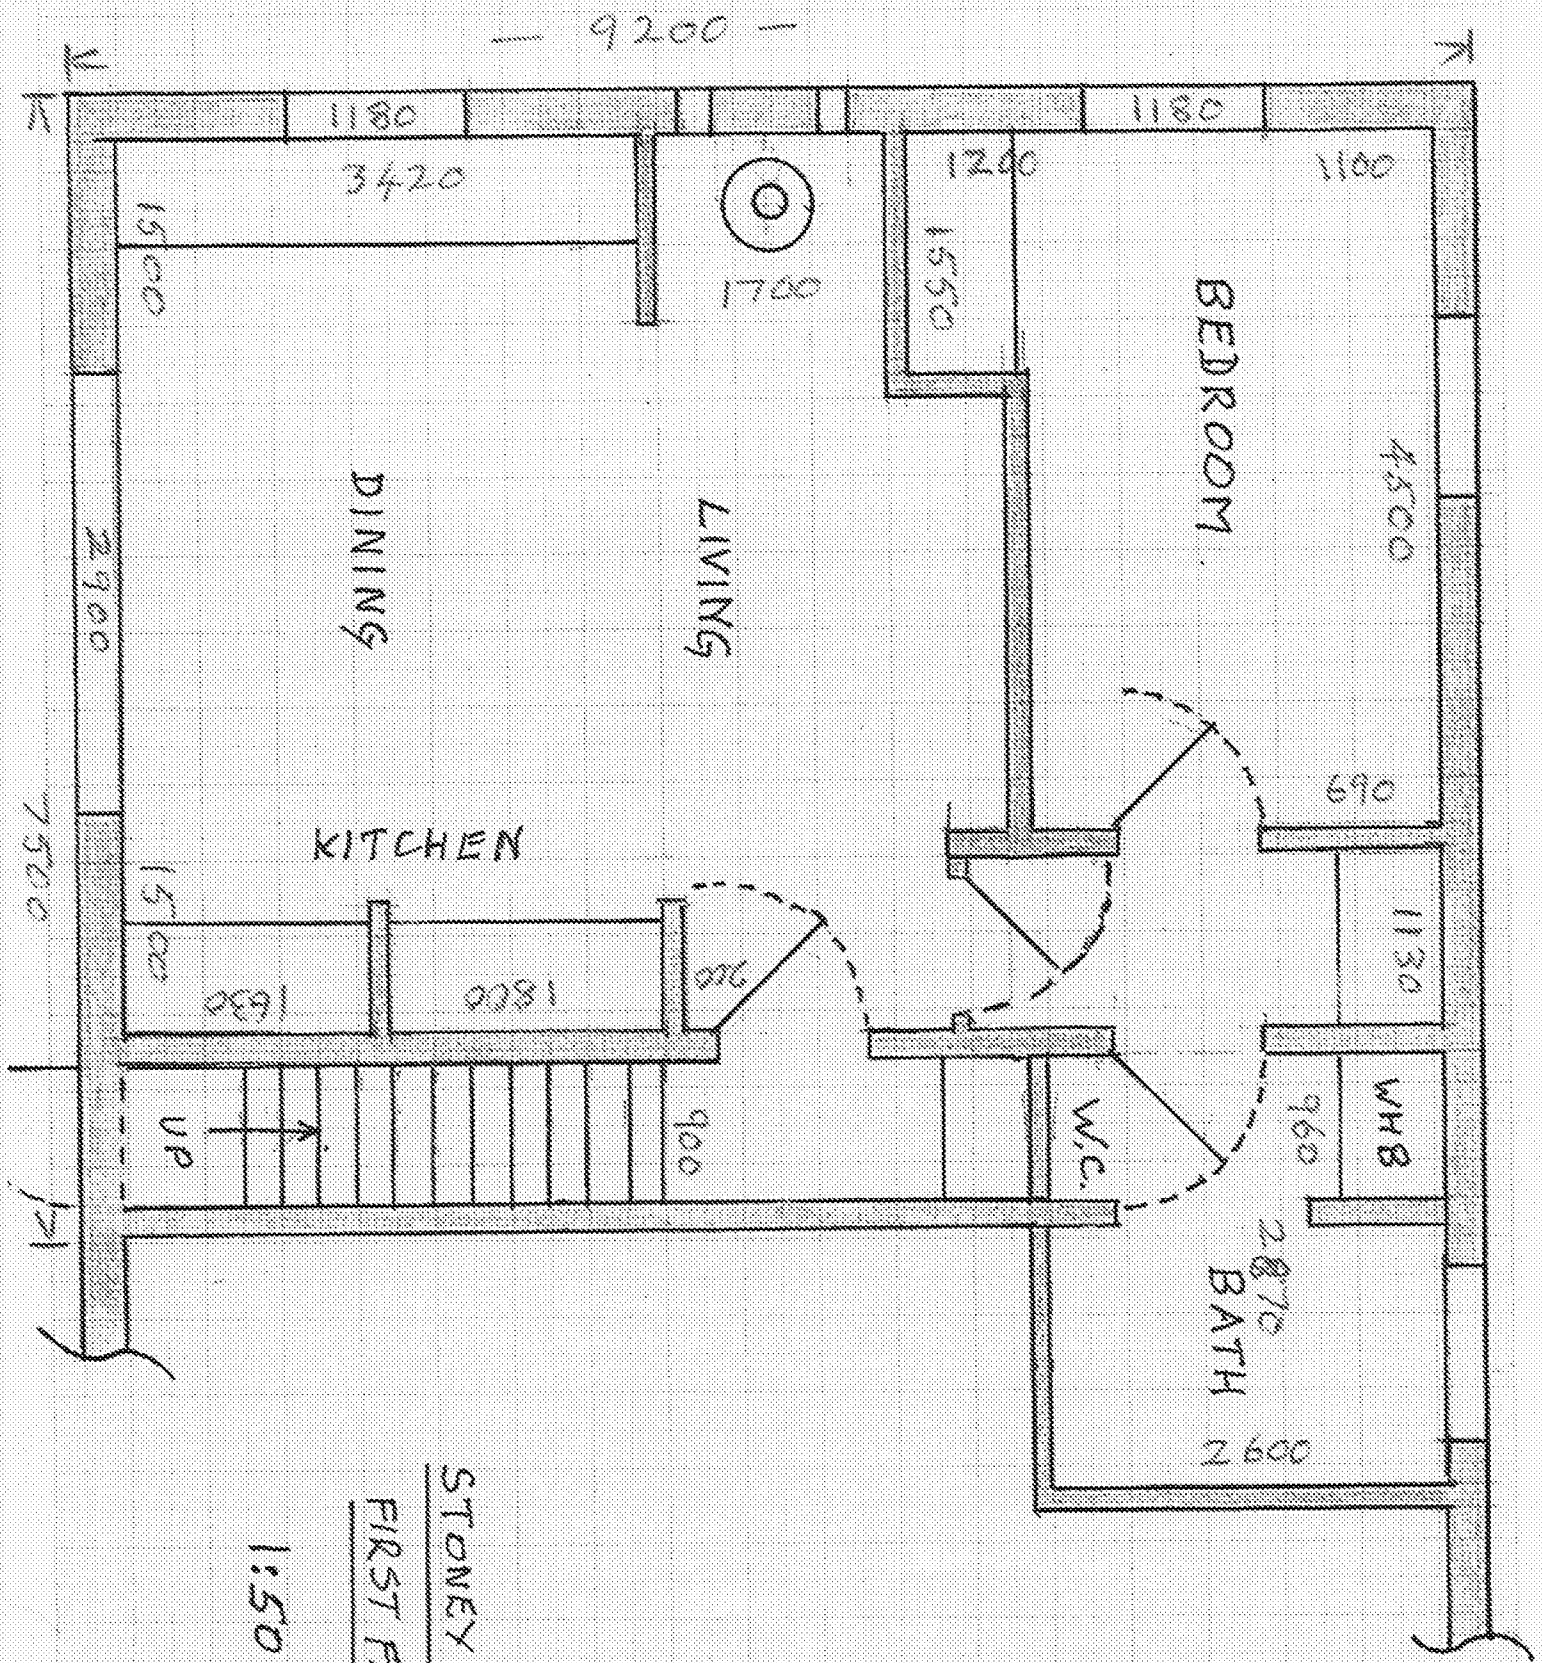

STONELY BROOK FARM
 FIRST FLOOR - SOUTH
 1:50 @ A4

This is the exhibit marked "JT3" referred to in the
Affidavit of JASON TILL sworn this 29 day
of October 2020

Before me

Jackie Scott Limited
74 Felpham Road
Bognor Regis
West Sussex
PO22 7NZ

Jackie Scott

~~Solicitor~~ / Commissioner for Oaths



7 January 2015

17:57

Edit

