ARUN DISTRICT COUNCIL WA/88/17/PL

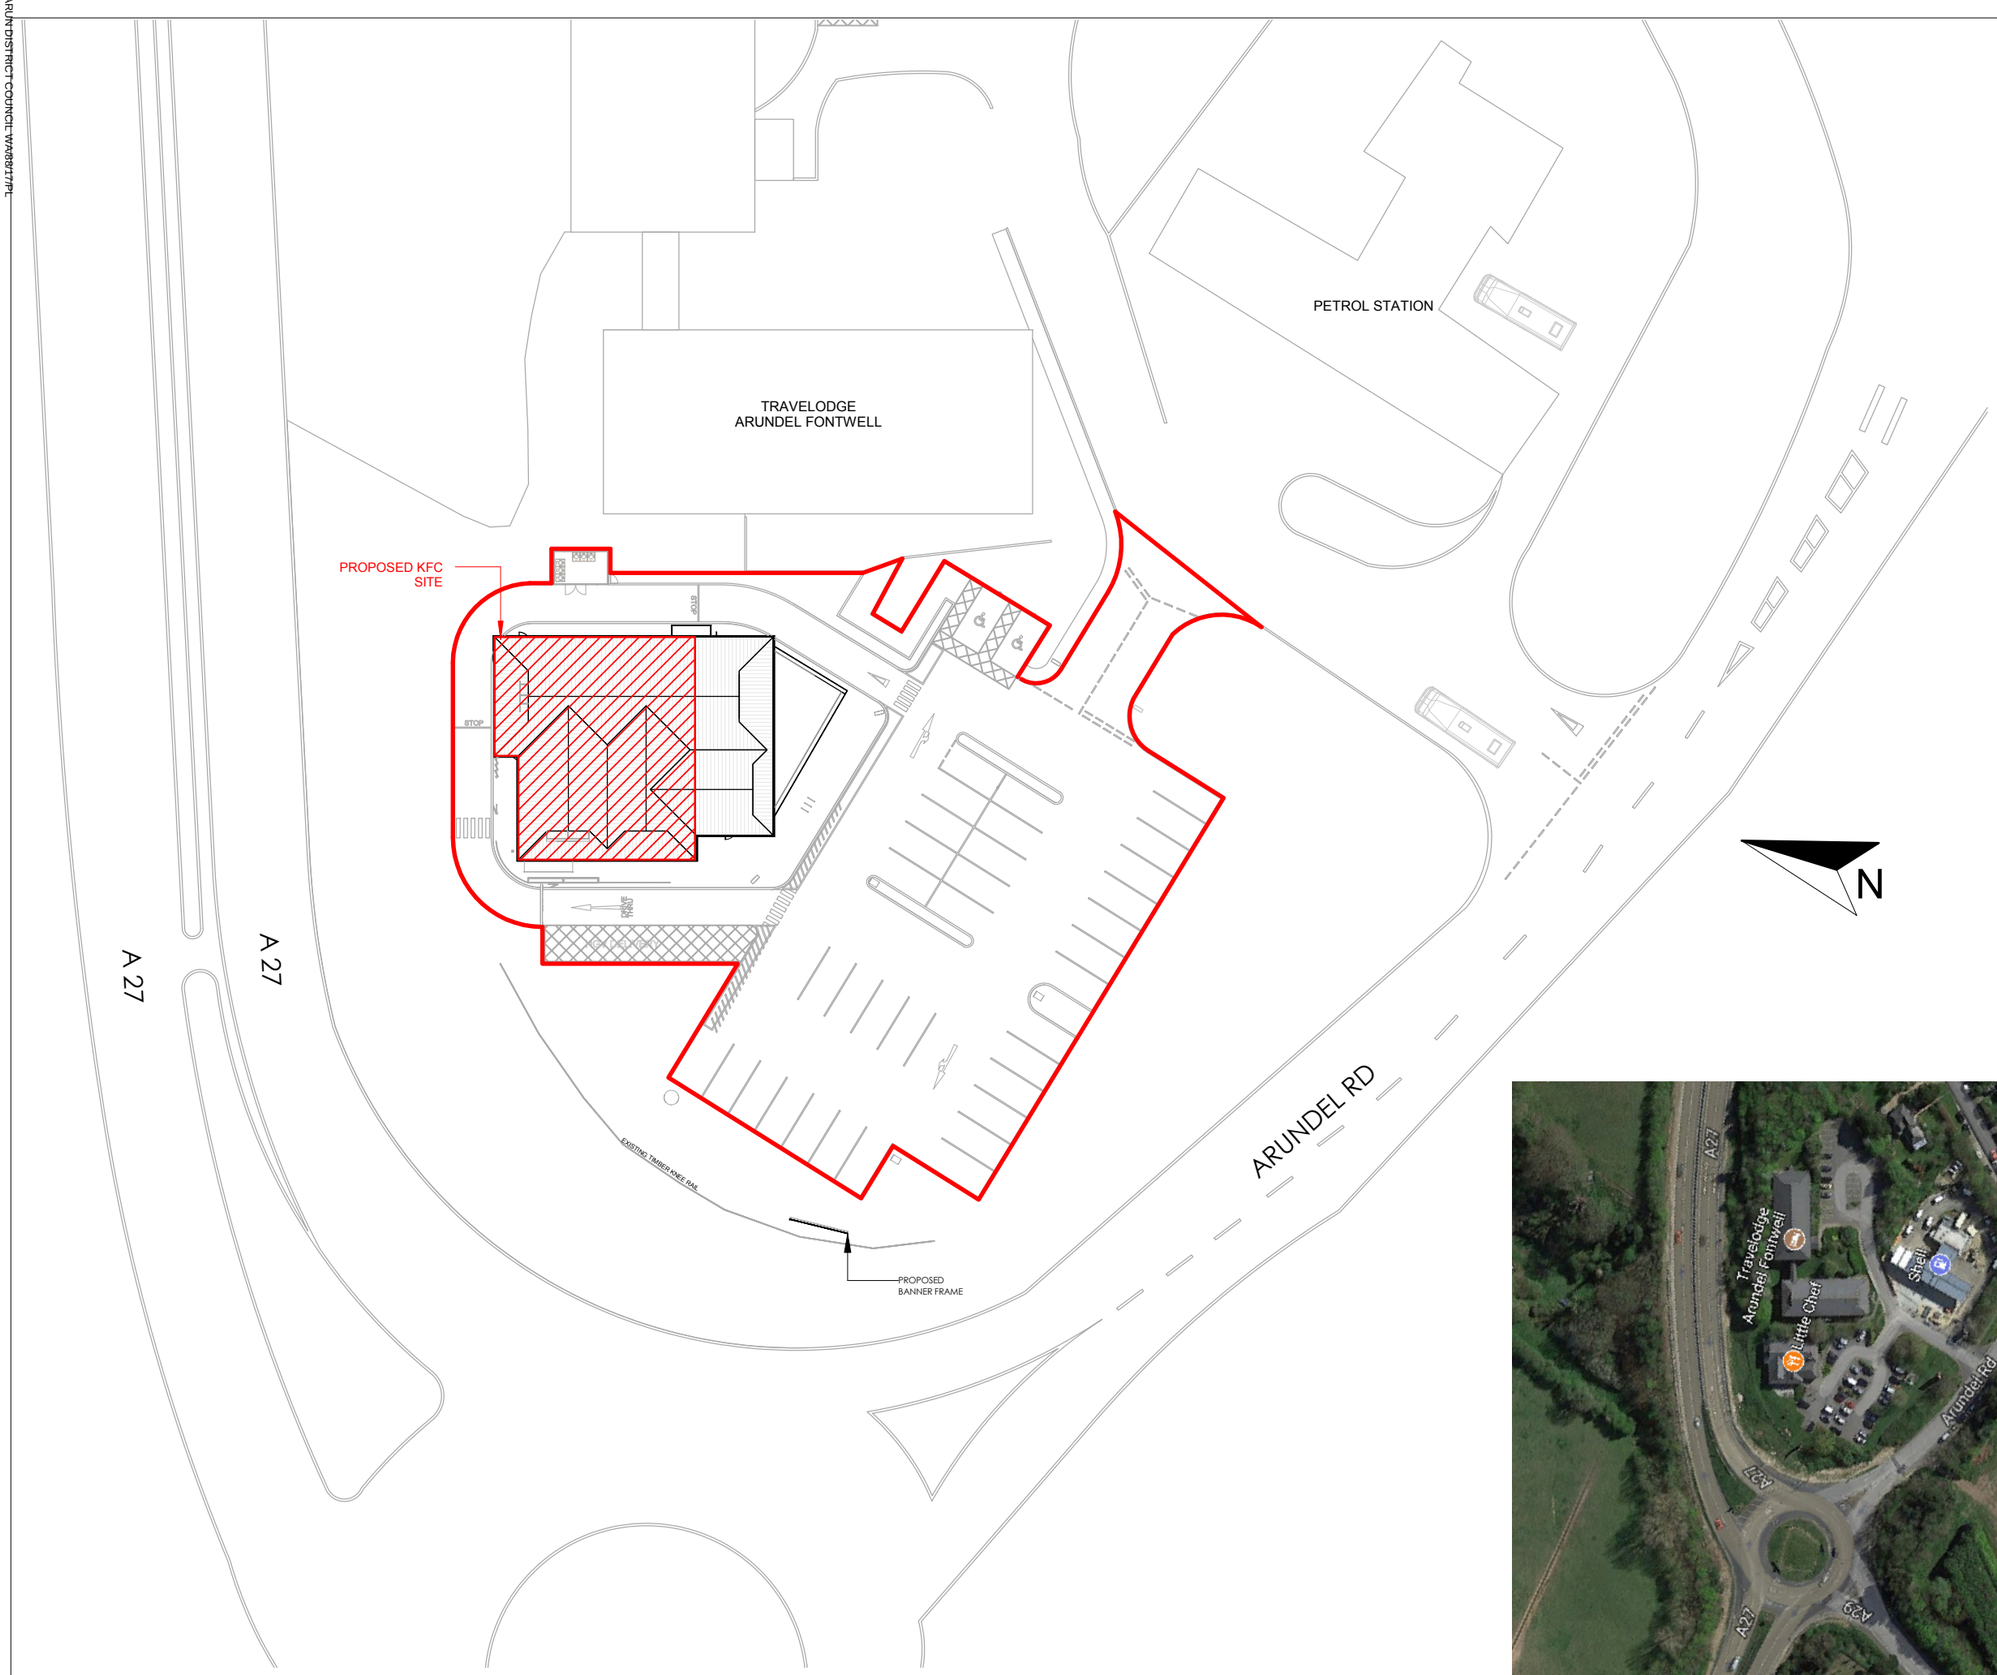

2 PROPOSED SITE LAYOUT PLAN
1 : 500

PROPOSED LOCATION PLAN

ALL DIMENSIONS TO BE CHECKED ON SITE.
DO NOT SCALE FROM THIS DRAWING EXCEPT FOR THE PURPOSES OF LOCAL AUTHORITY PLANNING

ghost
ARCHITECTURE
7 Devonhurst Place
Heathfield Terrace
London
W4 4JD
Phone: +44 (0)20 8742 3330
Fax: +44 (0)20 8742 0744
www.ghostprojects.com

KFC

EURO GARAGES LTD.-
FEASIBILITY DESIGN

store address
KFC FONTWELL
A27/A29, Walberton,
Fontwell BN18 0SB, UK

drawing title
PROPOSED SITE LAYOUT PLAN

drawn by	checked	date
OL	JK	28/11/17
store no.	scale	
	As indicated@A3	

drawing no.	revision
217052 - A000	