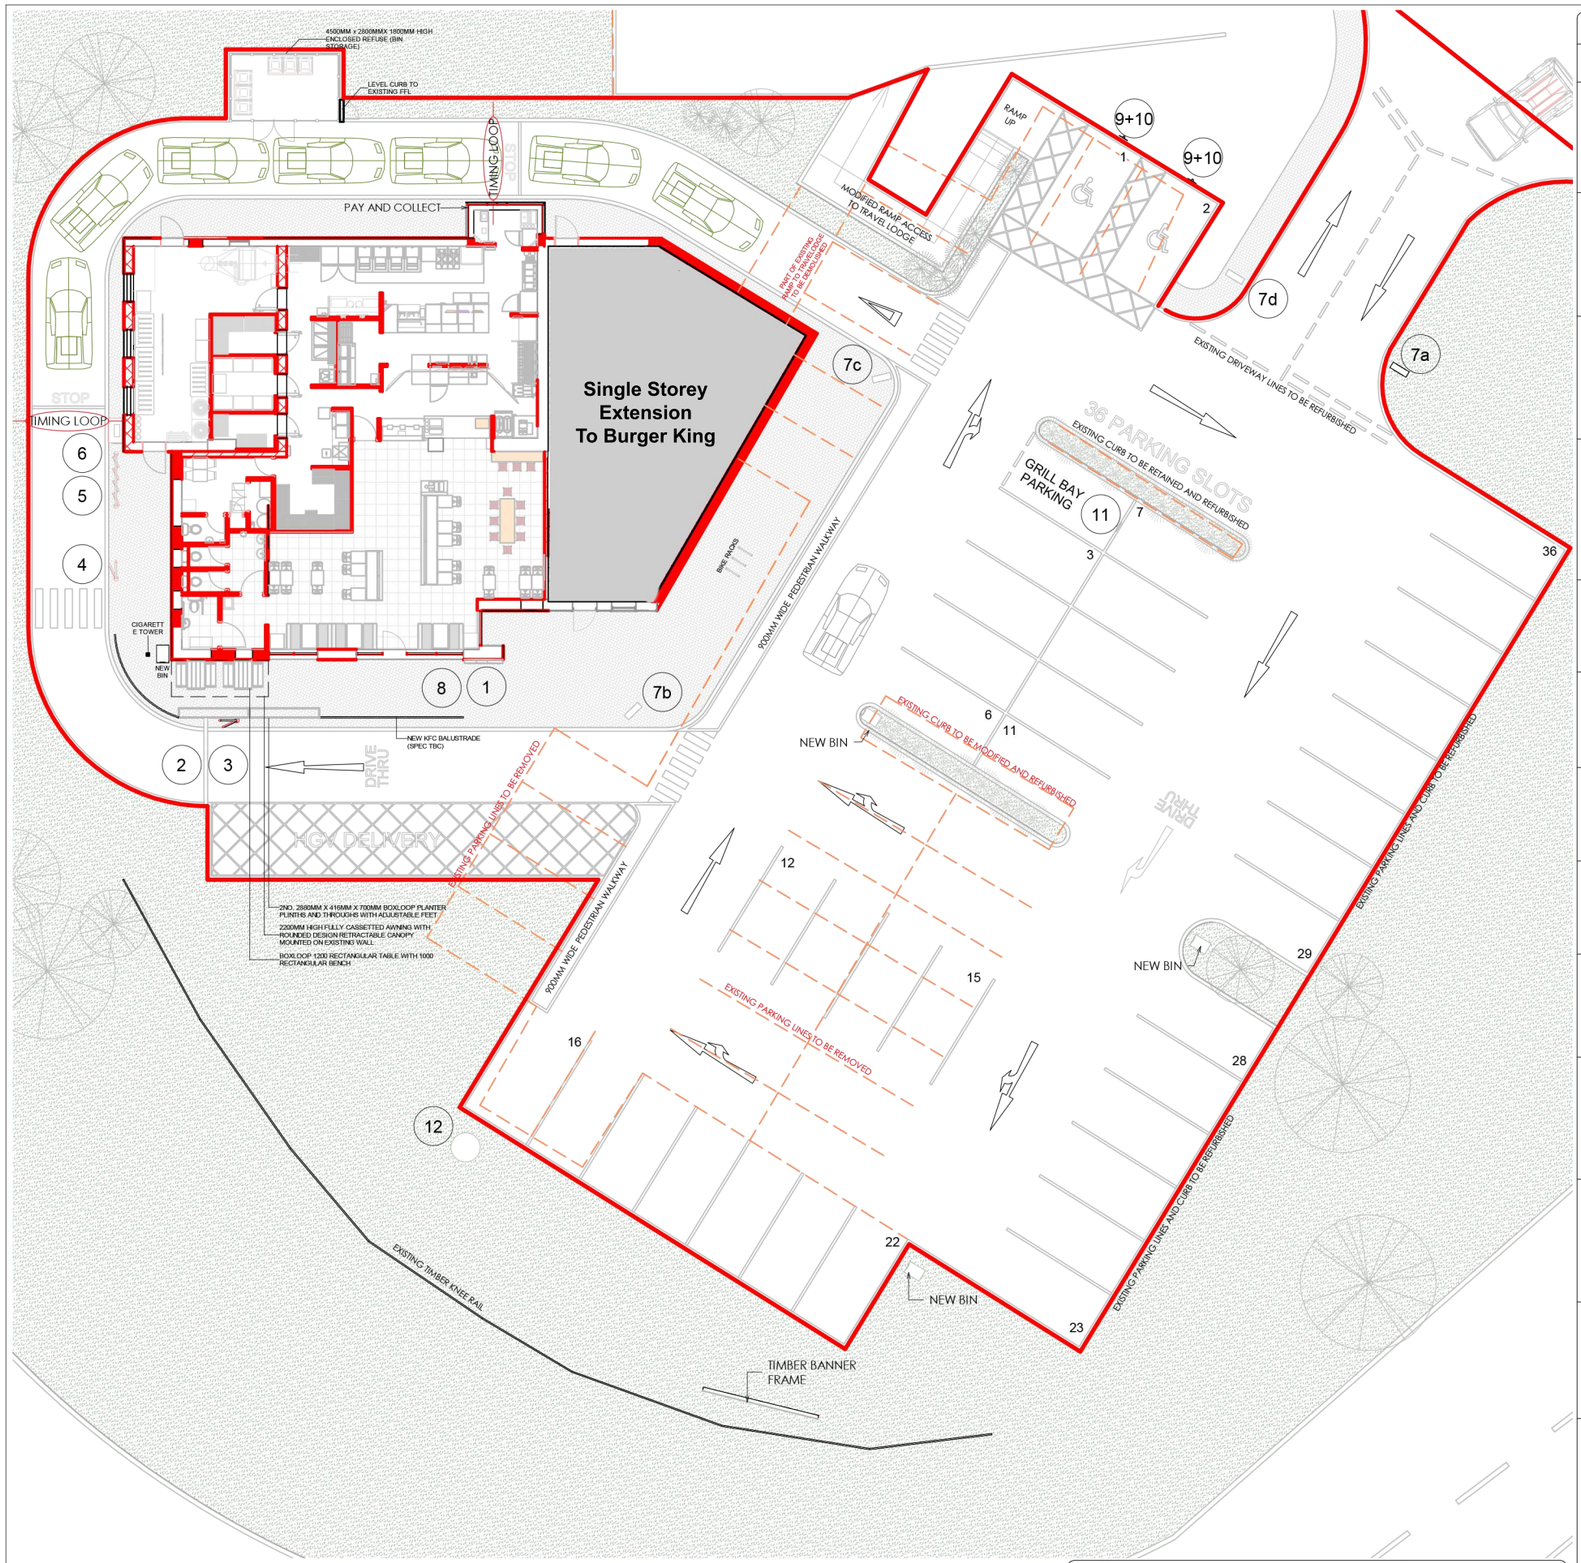

1 PROPOSED SITE SIGNAGE PLAN
1 : 250

EXTERNAL SIGNAGE SCHEDULE

Sign No.	Signage Image (not to scale)	Description
1.		Entrance portal sign box - flex box colonels logo extruded aluminium sign comp system finished red RAL 3001. illumination provided by fluorescent tubes. flex face substrate is to be decorated with face applied 3M self adhesive vinyl's to match corporate colours (see also external elevations drawing)
2.		4m wide x 4m high height restrictor to drive thru lane entrance. Non-illuminated mild steel height restrictor frame to be galvanised and powder coated grey RAL 7022 with graphic signage panel. Frame to be fitted with red chains and hooks and red & white striped cross bar set to give 2500mm clear height.
3. & 4.		2No. 2266mm high, 1 door, 2 panel leader board. Aluminium supporting post and door frame finished in silver RAL 7022. Main aluminium signcase finished in silver RAL 7031. Illumination via banks of fluorescent tubes. Frames to be glazed in 6mm clear acrylic panel backed up with 3mm opal 050 panel with poster between.
5.		1No. 2266mm high, 4 door, 8 panel, main menu unit. Aluminium supporting post & door frames finished in silver RAL 7022. Main aluminium signcase finishes in silver RAL 7031. Illumination via banks of fluorescent tubes. Frames to be glazed in 6mm clear acrylic panel backed up with 3mm opal 050 panel with poster between. New style unit to replace existing.
6.		1No. speaker post with built in speakers & 32" order confirmation screen. Aluminium sign casings to be sprayed grey RAL 7022 & red RAL 3001 with vinyl graphics applied.
7a.		1no. 760mm wide x 1200mm high x 260mm deep directional ground sign with RAL 7022 powder coated aluminium frame with 700x500mm non illuminated signage panel with reflective film applied to both sides.
7b.		1no. 760mm wide x 1200mm high x 260mm deep directional ground sign with RAL 7022 powder coated aluminium frame with 700x500mm non illuminated signage panel with reflective film applied to both sides.
7c.		1no. 760mm wide x 1200mm high x 260mm deep directional ground sign with RAL 7022 powder coated aluminium frame with 700x500mm non illuminated signage panel with reflective film applied to both sides.
7d.		1no. 760mm wide x 1200mm high x 260mm deep directional ground sign with RAL 7022 powder coated aluminium frame with 700x500mm non illuminated signage panel with reflective film applied to both sides.
8.		1 no. 400mm wide x 300mm high non illuminated car park disclaimer sign manufactured from 3mm aluminium being primed & powder coated grey RAL 7022 having digitally printed vinyl with protective laminate applied to face. Sign affixed to 1200mm, 76mm Ø high post.
9. & 10.		3 no. 400mm wide x 300mm high non illuminated disabled parking sign manufactured from 3mm aluminium being primed & powder coated grey RAL 7022 having digitally printed vinyl with protective laminate applied to face. Sign affixed to 1200mm, 76mm Ø high post.
11.		2 no.450mm Ø non illuminated order bay sign manufactured from 3mm aluminium being primed & powder coated grey RAL 7022 having digitally printed vinyl with protective laminate applied to face. Sign affixed to 1500mm, 76mm Ø high post.
12.		1 no. 8m high double sided internally illuminated bucket pylon sign. Face panels constructed from 5mm opal polycarb panels (elliptical shape) with face applied 3M vinyls to form Colonel logos. Top and bottom of sign to have 3mm thick aluminium cappings powder coated red RAL 3001. Polycarb panels to be held in galvanised steel main frame. Sign to be illuminated using LEDs. 6No. internally illuminated "button" logos to be installed to pole - 3no. to each side. "Button" logos to be illuminated using LEDs. 244.5mm mild steel CHS pole to be powder coated Umbra Grey RAL 7022.

SITE SIGNAGE SIGNOFF

Name/Title	
Signature	**Date**

ALL DIMENSIONS TO BE CHECKED ON SITE.
DO NOT SCALE FROM THIS DRAWING EXCEPT FOR THE PURPOSES OF LOCAL AUTHORITY PLANNING

ghost ARCHITECTURE
7 Devonhurst Place
Heathfield Terrace
London
W4 4JD
Phone: +44 (0)20 8742 3330
Fax: +44 (0)20 8742 0744
www.ghostprojects.com

KFC

EURO GARAGES LTD.- FEASIBILITY DESIGN

store address
KFC FONTWELL
A27/A29, Walberton,
Fontwell BN18 0SB, UK

drawing title
PROPOSED SITE SIGNAGE PLAN

drawn by	checked	date
OL	JK	28/11/17
store no.	scale	
	As indicated@A3	

drawing no. 217052 - A101
revision A
02/03/18