


EQUIPMENT SCHEDULE					
1. VEG CHILLER.	14. 14" FRYER (EVOLUTION ELITE).	25. LABEL PRINTER	46. FRIDGE UNIT UNDER.	65. KEY BOX.	83. PEPSI FRIDGE.
2. KREAM BALL MACHINE.	14a. 14" DOUBLE FRYER (EVOLUTION ELITE).	26. HOT DRAWERS.	47.	66. THAW CABINET.	83b. DOUBLE UNDER COUNTER PEPSI FRIDGE.
3. TILL.	14b. 14" TRIPLE FRYER (EVOLUTION ELITE).	27. HEADSET BASE LOCATION.	48. SAFE.	67. MOP STORAGE.	84. INTERNAL GREASE TRAP.
3a. SELF SERVICE KIOSK.	14c. 14" FRYER (PITCO).	28. BOTTLE STORAGE.	49. LANDING TABLE.	68. MUSIC PLAYER	84a. COMBINED GREASE TRAP MOP SINK.
3b. HANDHELD TERMINAL.	14d. 14" DOUBLE FRYER (PITCO).	29. FREEZER ROOM.	50. 2 DRAWER FILING CABINET.	69.	85. BRUSH RACK.
4. POST MIX 8 HEAD DISPENSE.	14e. 14" DOUBLE FRYER (PITCO).	30. COLD ROOM.	51. MOBILE BUN DEFROST UNIT.	70. COLD FOOD TABLE.	86. ELECTRICAL SERVICE COLUMN.
4a. POST MIX 8 HEAD DISPENSE.	14f. 18" FRYER.	31. ICE MACHINE.	52. PHONE.	71. TWISTER DRAWER.	87. POMO HOSE.
5. COFFEE MACHINE.	15. COUNTER.	32. 3 BOWL SINK - 2550x750.	53. WORKTOP ON CHROME LEGS.	72. STAR GRILL TABLE.	88. BIFFA BIN.
5a. COFFEE MACHINE SLIMLINE.	16. HC900.	32a. SINGLE BOWL SINK.	54. WALL MOUNTED VIDEO CUPBOARD.	73.	89. LEARNING ZONE.
6. HCS5.	16a. HC900 - FLAPS IN PLACE OF DOOR.	33. S/S SHELVEING.	55. KITCHEN BIN.	74. HCW5.	90. FUSION TIMER.
6a. HCS5 BASE.	17. BUN TOASTER.	34. CHEMICAL CUPBOARD.	56. FIRE ALARM INDICATOR PANEL.	75. GOODS HOIST.	91. AMBIENT DISPLAY.
7. BUN CHUTE.	18. WHB.	35. COLD DRAWERS.	57. DISHWASHER.	76. FREESTANDING COLD DRAWER 1100x700mm.	92. FTU5.
7a. 2 TIER TRANSFER BIN	19. BURGER STATION.	36. POST MIX SYRUPS.	58. S/S WALL.	76a. HCS5 COLD DRAWER 1100x700mm.	93. FTU5 FILTER.
7b. 3 TIER TRANSFER BIN	20. SINGLE BREADING TABLE.	37. EXTRACT HOODS.	59. DUKE HSHU HOT HOLD TO B.S. - 3x2 HIGH.	77. RATIONALE OVEN.	94. PACKAGING TOWER.
7c. BUCKET CHUTE	20a. LINEAR DOUBLE BREADING TABLE.	38. MOP SINK.	59a. DUKE HSHU HOT HOLD TO HCW - 2x2 HIGH.	78a. RAZZLE MACHINE.	95. DUAL SOFT SCOOP DISPENSER.
8. CHIP DUMP / PASS THRU.	20b. BACK TO BACK DOUBLE BREADING TABLE.	39. ELECTRIC SWITCHGEAR.	60. STAR GRILL.	78b. PUMP AND TOPPING MACHINE.	96. MANITOWOC ES2 OVEN.
8. CHIP DUMP / PASS THRU.	20c. SLIMLINE BREADING TABLE.	40. BAIN MARIE.	61. WATER MAIN.	78c.	
9. DIVERSEY UNIT.	20d. NEXT GEN BREADING TABLE.	41. UPRIGHT FRIDGE.	62. WATER CYLINDER / BOILER LOCATION.	78d. TABLE TOP CARPIAGANI.	
10. MICROWAVE.	21. UPRIGHT FREEZER.	42. STORAGE SHELVEING.	63. INTRUDER ALARM PANEL.	78e. BLENDERS & TOPPINGS TABLE.	
10a. MICROWAVE TABLE.	22. S/S TABLING/BENCH.	43. INSECT KILLER.	64. BRITVIC DRINKS COOLER.	79a. FOOD QUALITY MANAGEMENT PANEL.	
11. CHIP FREEZER.	22a. MOBILE CHICKEN PACKING TABLE.	44. WALL MOUNTED PATCH CABINET.	65. KEY BOX.	79b. FOOD QUALITY MANAGEMENT MONITOR.	
11a. LARGE CHIP FREEZER.	23. HC903.	44a. FLOOR STANDING PATCH CABINET.	66. THAW CABINET.	80. POSITION OF 2nd HOT WATER SUPPLY.	
12. 4 HEAD HENNY PENNY.	24. HCW3.	45. ICE CREAM MACHINE.	67. INTRUDER ALARM PANEL.	81. OIL MANAGEMENT SYSTEM TANK.	
12a. 6 HEAD COLECTROMATIC.	24a. HCW3 BASE.		68. BRITVIC DRINKS COOLER.	82. CO2 STORAGE.	
13. 8 HEAD HENNY PENNY.					

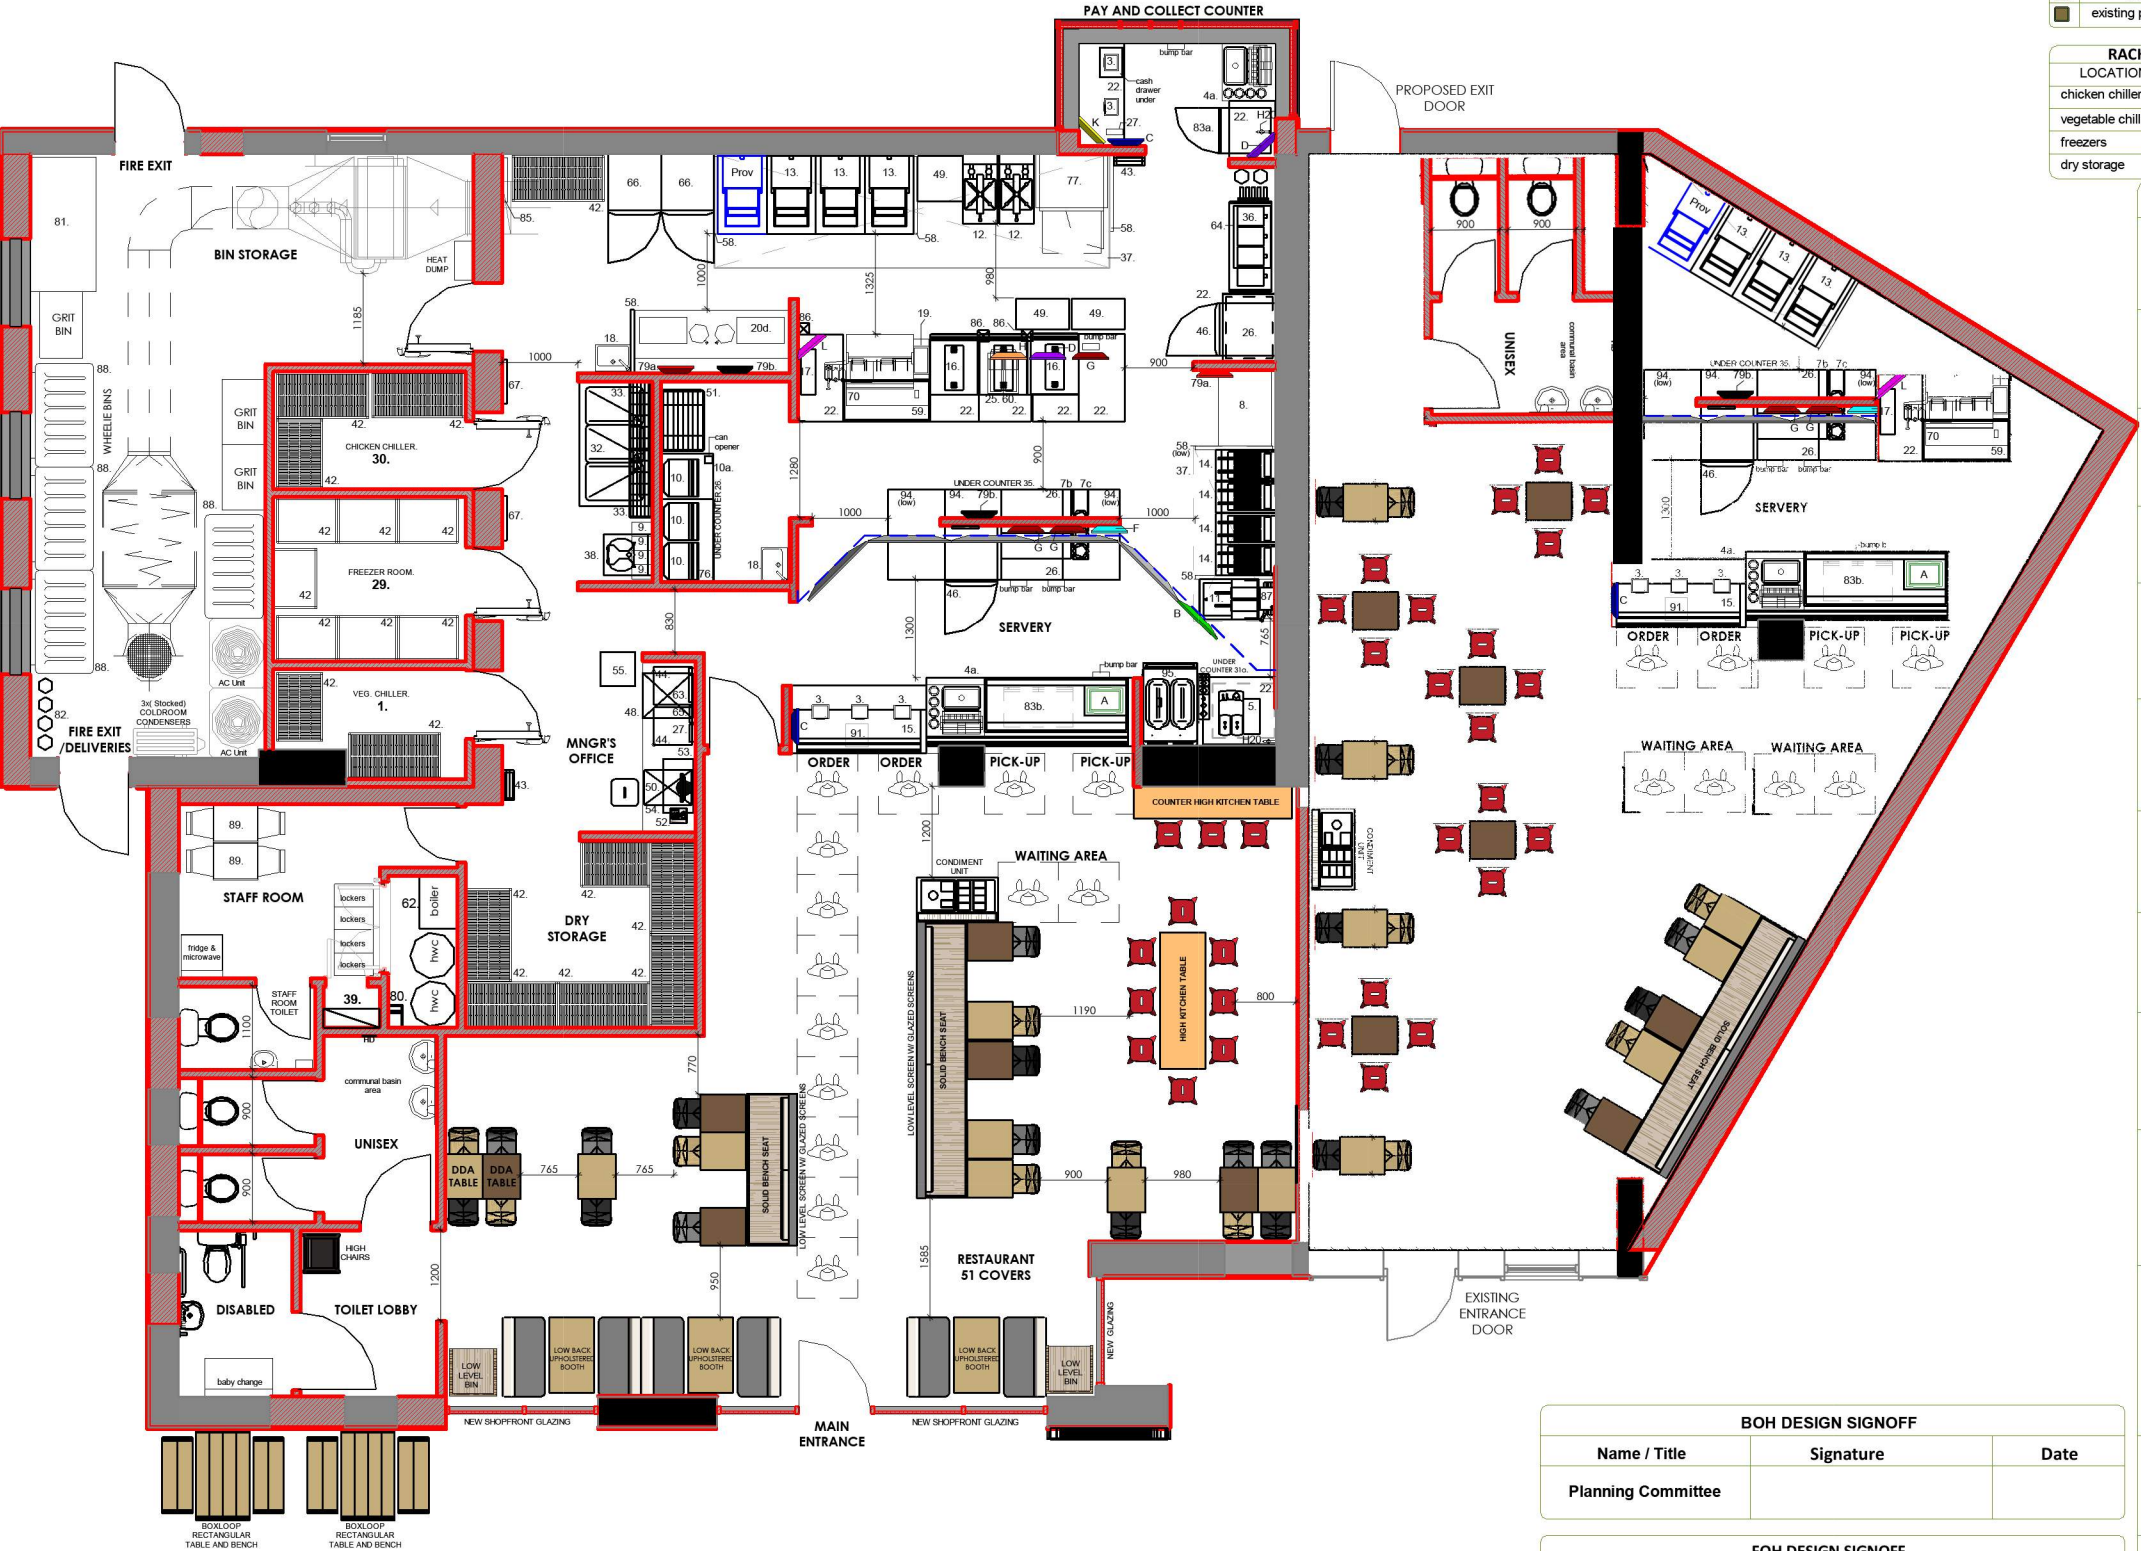

MIDDLE HOUSE MONITOR KEY			
A	under counter expedite screen - perspex panel to counter top with screen under	I	chicken pack screen
B	order ready	K	DT Expedite(+ Bump Bar)
C	cctv monitor	L	burger station pack screen
D	DT timer monitor		food quality management monitor
F	beverage	79a	food quality management panel
C	FOH Pack Screen (+ Bump Bar)		

AREA SCHEDULE		
front of house area	94.41 m²	1016.22 ft²
back of house area (inc. counter)	152.87 m²	1645.48 ft²
staff amenity area	9.39 m²	101.07 ft²

WALL TYPE SCHEDULE			
existing structural wall / column	new structural wall / column	existing partitioning	new partitioning
existing partitioning to be demolished	new low height partitioning		


RACKING SCHEDULE		FURNITURE SCHEDULE	
LOCATION	PROPOSED LINEAR	proposed no. of seats	51
chicken chiller	3.35	proposed no. of tables	19
vegetable chiller	2.11	proposed no. of seat sets	14
freezers	5.60	proposed no. of external seats	12
dry storage	8.23		

FURNITURE FINISHES SCHEDULE	
	Loose chair Caana 2 sidechair - dark wood laminate with natural wood legs Supplied from UHS
	Loose chair Caana 2 sidechair - natural wood laminate with RED painted wood legs Supplied from UHS
	Loose chair Caana 2 sidechair - light wood laminate with natural wood legs Supplied from UHS
	Loose stool Red feature metal stool from UHS
	Loose Solid Oak bench A/W Oak veneered back panel with horizontal "V" grooves set into Solid Oak seat frame. Upholstered seat pad - SKAI Ipsum Oyster (F6423013)
	Loose Upholstered Booth Air Bench- 1050 x 560 mm with dark grey powder coated frame. Seat upholstered in SKAI Soltega FLS Smoke F5070835, back upholstered in SKAI Soltega FLS Birke F5070767
	Fixed table ABET 602 Holz laminate top with 30mm radius corners with DC144R OHNE 3D Premium edging. Dark grey powder coated base. Supplied from UHS
	Fixed table ABET 1386 Holz laminate top with 30mm radius corners with DC144R OHNE 3D Premium edging. Dark grey powder coated base. Supplied from UHS
	Fixed table for upholstered booth & solid oak pew seating ABET 602 Holz laminate top with 30mm radius corners with DC144R OHNE 3D Premium edging. Dark grey powder coated base. Supplied from UHS

ALL DIMENSIONS TO BE CHECKED ON SITE.
DO NOT SCALE FROM THIS DRAWING EXCEPT FOR THE PURPOSES OF LOCAL AUTHORITY PLANNING

7 Devonhurst Place
Heathfield Terrace
London
W4 4JD

Phone: +44 (0)20 8742 3330
Fax: +44 (0)20 8742 0744
www.ghostprojects.com

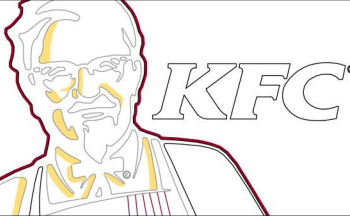

EURO GARAGES LTD.- FEASIBILITY DESIGN

store address
KFC FONTWELL
A27/A29, Walberton,
Fontwell BN18 0SB, UK

PROPOSED GENERAL ARRANGEMENT PLAN

drawn by	checked	date
OL	JK	28/11/17

store no.	scale
	1 : 100@A3

drawing no.	revision
217052 - A200	A
	02/03/18

1 PROPOSED GENERAL ARRANGEMENT PLAN
1 : 100