


GROUND FLOOR PLAN.

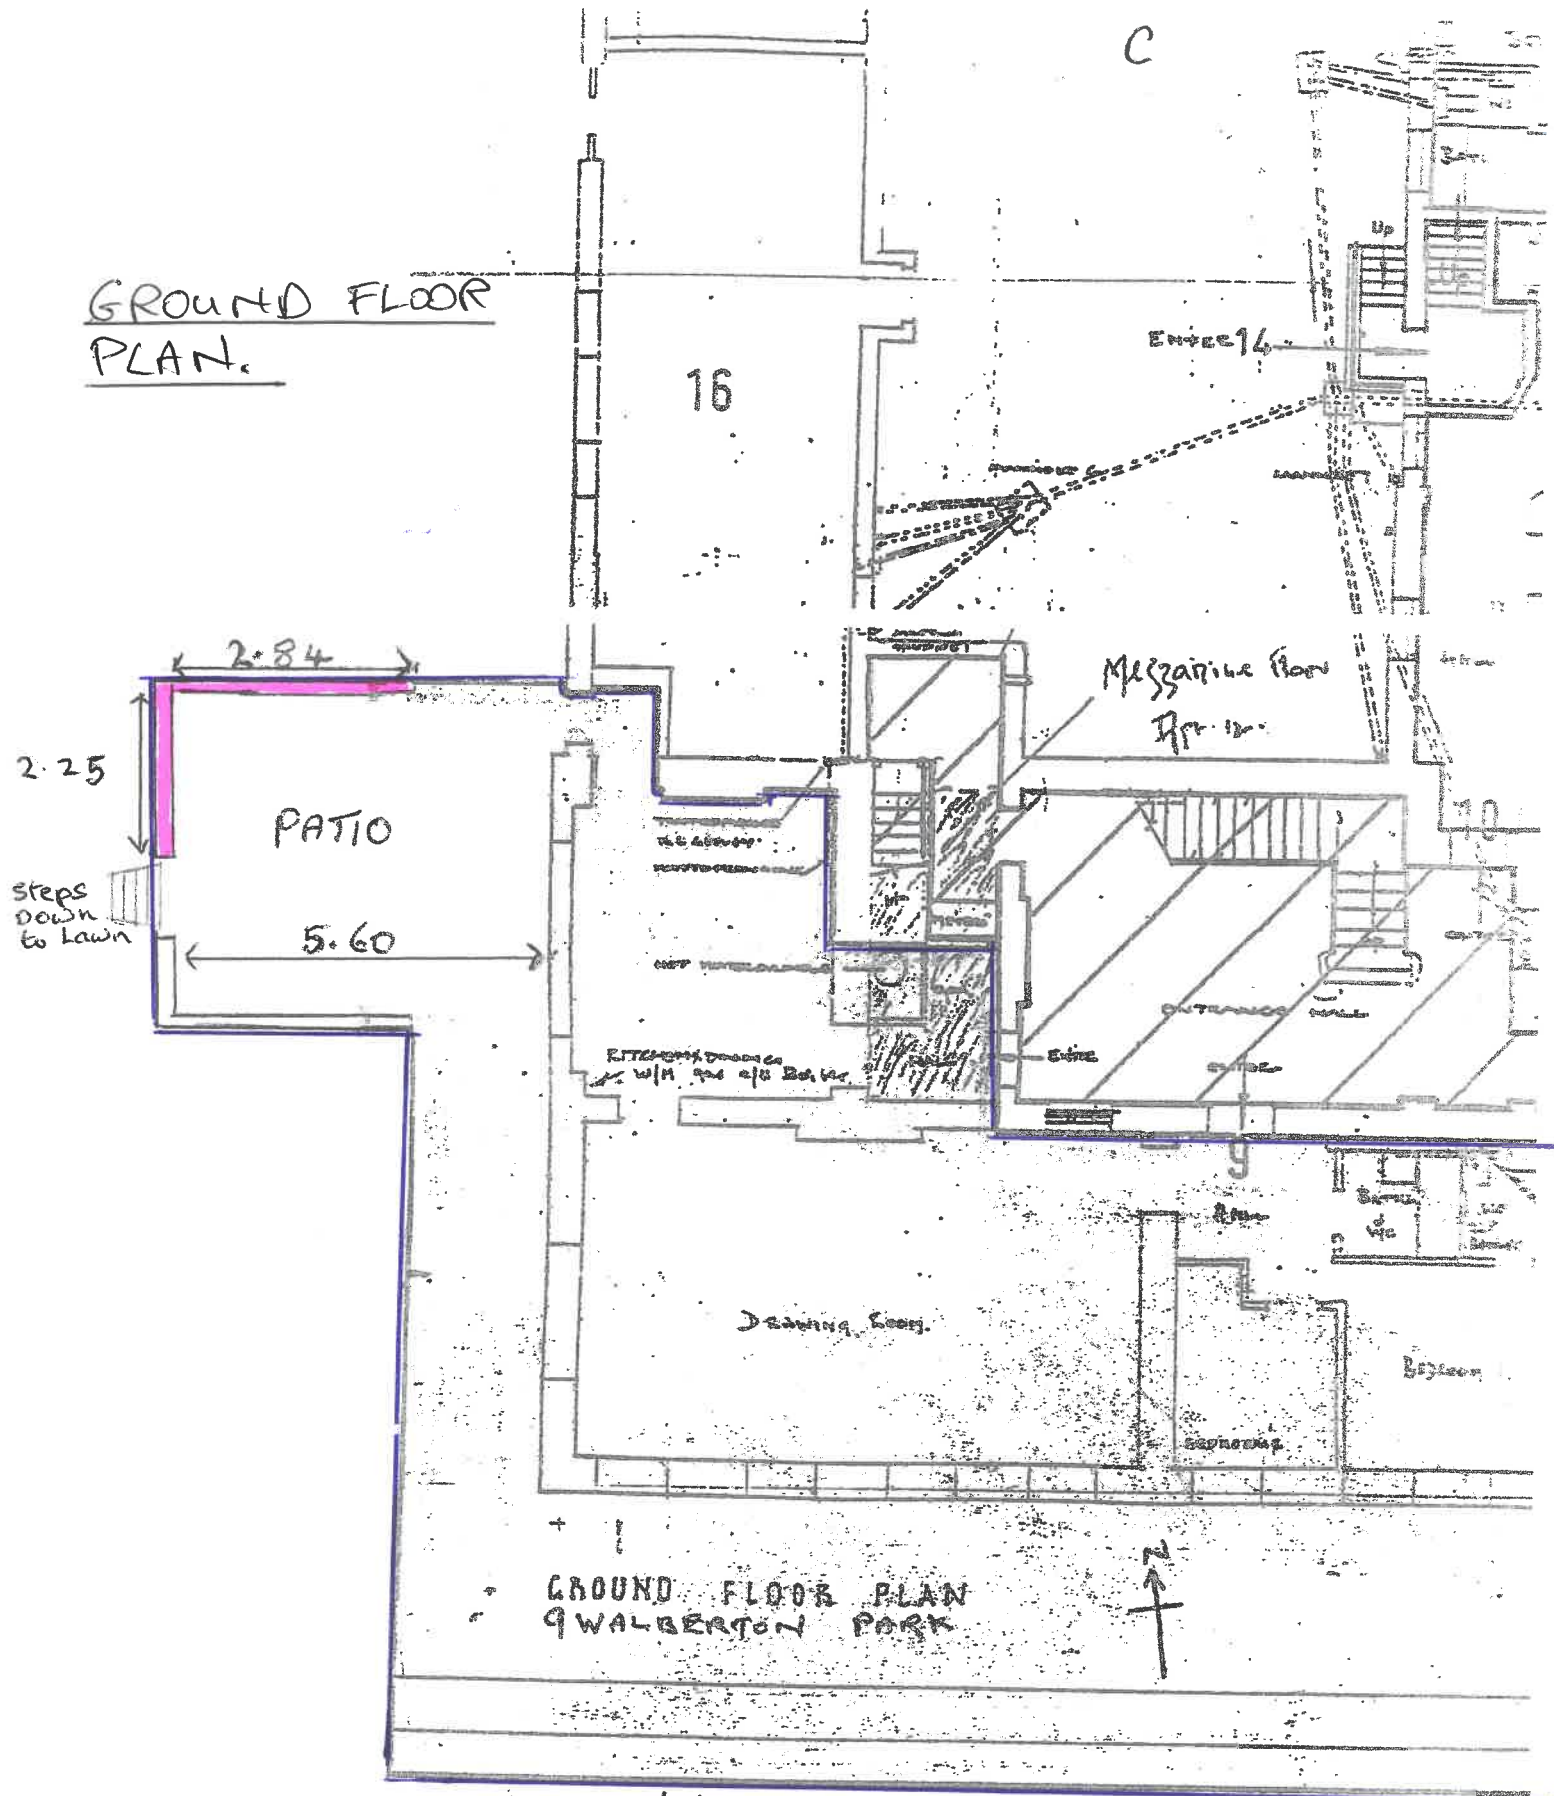

Key: The Applicant's Apartment No. 9 and Patio are edged blue. The site (the Patio Boundaries concerned) are coloured Pink.