

D


3rd December 2018

9 WALBERTON PARK.


Drawing / Elevation
of replacement
Privacy Screen
above existing
dwarf wall.

North Boundary
of Patio

See photo 1.

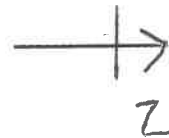

Scale 1 : 30

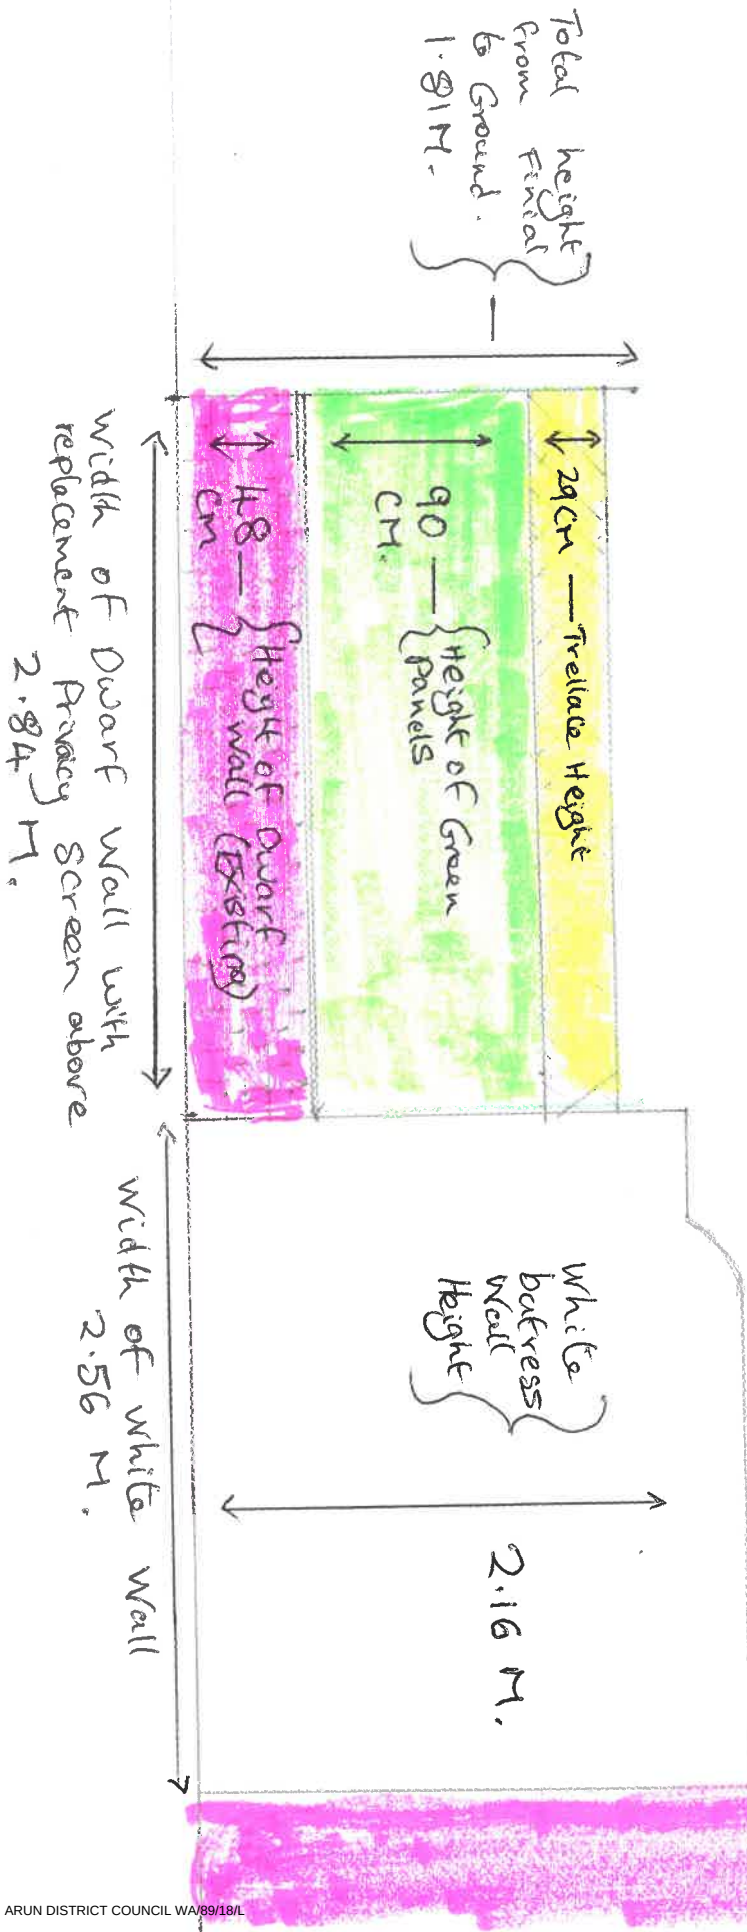

9.11.18

9 Walberton Park PHOTOGRAPHS

1.



View of the Patio and replacement Privacy Screen. North West Corner, Facing North

2.



View of the low boundary Wall with replacement Privacy Screen affixed. West boundary of the patio, North end, Facing North West