A-A

Vertical Exaggeration: 1
Datum: -5.000M AOD

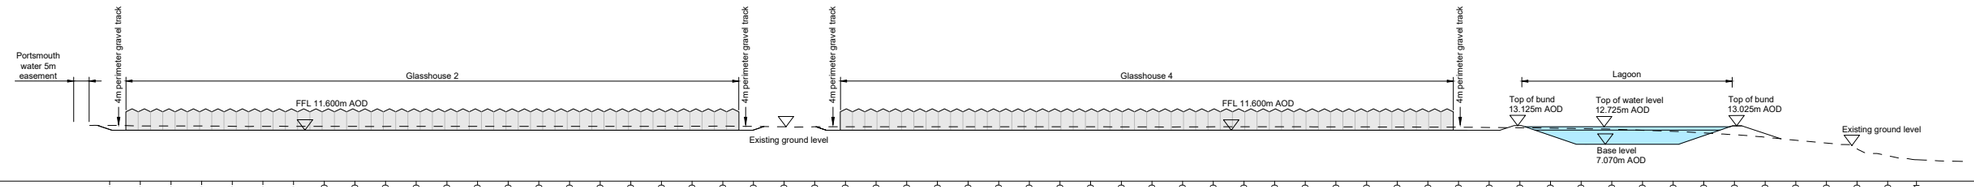

CHAINAGE (m)	11.864 — 13.168 — 30.000 — 11.800 — 13.001 — 40.000 — 11.600 — 13.011 — 50.000 — 11.600 — 12.975 — 60.000 — 11.600 — 12.895 — 70.000 — 11.600 — 12.866 — 80.000 — 11.600 — 12.876 — 90.000 — 11.600 — 12.857 — 100.000 — 11.600 — 12.849 — 110.000 — 11.600 — 12.843 — 120.000 — 11.600 — 12.858 — 130.000 — 11.600 — 12.871 — 140.000 — 11.600 — 12.864 — 150.000 — 11.600 — 12.853 — 160.000 — 11.600 — 12.868 — 170.000 — 11.600 — 12.874 — 180.000 — 11.600 — 12.858 — 190.000 — 11.600 — 12.885 — 200.000 — 11.600 — 12.890 — 210.000 — 11.600 — 12.912 — 220.000 — 11.600 — 12.937 — 230.000 — 11.869 — 12.848 — 240.000 — 12.777 — 12.730 — 250.000 — 12.732 — 12.730 — 260.000 — 11.600 — 12.740 — 270.000 — 11.600 — 12.748 — 280.000 — 11.600 — 12.744 — 290.000 — 11.600 — 12.738 — 300.000 — 11.600 — 12.739 — 310.000 — 11.600 — 12.752 — 320.000 — 11.600 — 12.761 — 330.000 — 11.600 — 12.742 — 340.000 — 11.600 — 12.729 — 350.000 — 11.600 — 12.708 — 360.000 — 11.600 — 12.682 — 370.000 — 11.600 — 12.687 — 380.000 — 11.600 — 12.718 — 390.000 — 11.600 — 12.747 — 400.000 — 11.600 — 12.741 — 410.000 — 11.600 — 12.723 — 420.000 — 11.600 — 12.703 — 430.000 — 11.600 — 12.681 — 440.000 — 11.600 — 12.653 — 450.000 — 11.600 — 12.626 — 460.000 — 11.600 — 12.609 — 470.000 — 12.285 — 12.508 — 480.000 — 13.075 — 12.411 — 490.000 — 9.915 — 12.288 — 500.000 — 7.080 — 12.136 — 510.000 — 7.080 — 11.937 — 520.000 — 7.080 — 11.589 — 530.000 — 7.080 — 11.243 — 540.000 — 9.844 — 10.724 — 550.000 — 13.025 — 10.133 — 560.000 — 10.516 — 9.338 — 570.000 — 8.332 — 7.420 — 590.000 — 5.531 — 600.000 — 3.315 — 610.000 — 1.983 — 618.391
EXISTING LEVELS (m)	
PROPOSED LEVELS (m)	

B-B

Vertical Exaggeration: 1
Datum: -5.000M AOD

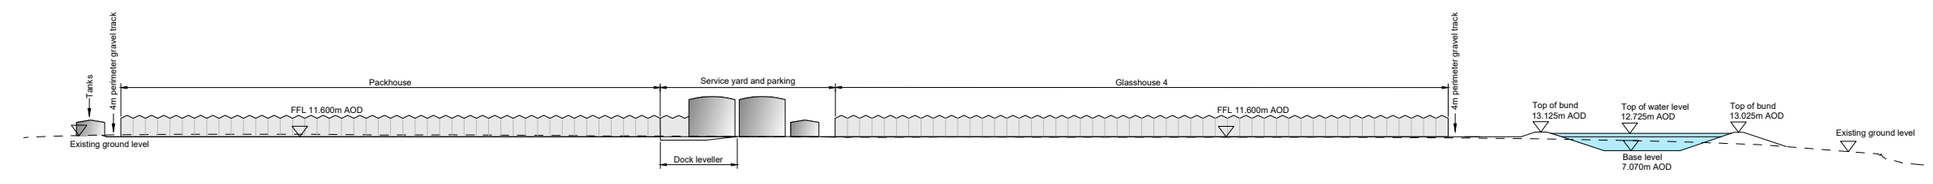

CHAINAGE (m)	11.630 — 10.000 — 11.945 — 20.000 — 12.170 — 30.000 — 12.263 — 40.000 — 12.362 — 50.000 — 12.387 — 60.000 — 12.381 — 70.000 — 12.378 — 80.000 — 12.383 — 90.000 — 12.358 — 100.000 — 12.257 — 110.000 — 12.151 — 120.000 — 12.167 — 130.000 — 12.194 — 140.000 — 12.164 — 150.000 — 12.102 — 160.000 — 12.041 — 170.000 — 11.995 — 180.000 — 11.889 — 190.000 — 11.863 — 200.000 — 11.837 — 210.000 — 11.779 — 220.000 — 10.488 — 230.000 — 10.909 — 240.000 — 11.692 — 250.000 — 11.612 — 260.000 — 11.554 — 270.000 — 11.506 — 280.000 — 11.399 — 290.000 — 11.399 — 300.000 — 11.410 — 310.000 — 11.469 — 320.000 — 11.515 — 330.000 — 11.460 — 340.000 — 11.430 — 350.000 — 11.429 — 360.000 — 11.434 — 370.000 — 11.434 — 380.000 — 11.432 — 390.000 — 11.427 — 400.000 — 11.424 — 410.000 — 11.431 — 420.000 — 11.431 — 430.000 — 11.430 — 440.000 — 11.427 — 450.000 — 11.380 — 460.000 — 11.349 — 470.000 — 11.273 — 480.000 — 11.195 — 490.000 — 11.097 — 500.000 — 11.774 — 510.000 — 10.987 — 520.000 — 12.683 — 530.000 — 10.874 — 540.000 — 13.025 — 550.000 — 10.675 — 560.000 — 10.075 — 570.000 — 10.481 — 580.000 — 7.080 — 10.266 — 590.000 — 7.080 — 10.035 — 600.000 — 9.099 — 9.751 — 608.350 — 12.491 — 9.372 — 11.225 — 8.983 — 8.255 — 7.449 — 6.638 — 6.000
EXISTING LEVELS (m)	
PROPOSED LEVELS (m)	

C-C

Vertical Exaggeration: 1
Datum: 0.000M AOD

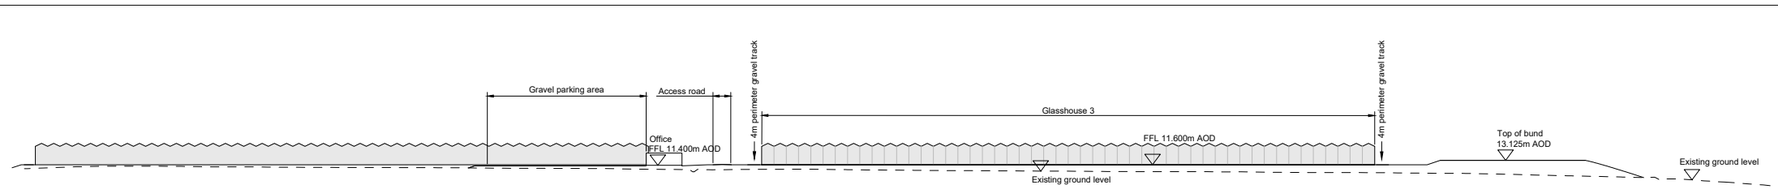

CHAINAGE (m)	10.472 — 40.000 — 10.803 — 50.000 — 11.004 — 60.000 — 11.212 — 70.000 — 11.164 — 80.000 — 11.118 — 90.000 — 11.100 — 100.000 — 11.055 — 110.000 — 11.011 — 120.000 — 10.966 — 130.000 — 10.875 — 140.000 — 10.787 — 150.000 — 10.658 — 160.000 — 10.626 — 170.000 — 10.571 — 180.000 — 10.536 — 190.000 — 11.249 — 200.000 — 11.249 — 210.000 — 11.249 — 220.000 — 11.249 — 230.000 — 11.249 — 240.000 — 11.278 — 250.000 — 11.437 — 260.000 — 11.594 — 270.000 — 11.600 — 280.000 — 11.600 — 290.000 — 11.600 — 300.000 — 11.600 — 310.000 — 11.600 — 320.000 — 11.600 — 330.000 — 11.600 — 340.000 — 11.600 — 350.000 — 11.600 — 360.000 — 11.600 — 370.000 — 11.600 — 380.000 — 11.600 — 390.000 — 11.600 — 400.000 — 11.600 — 410.000 — 11.600 — 420.000 — 11.600 — 430.000 — 11.600 — 440.000 — 11.600 — 450.000 — 11.600 — 460.000 — 11.600 — 470.000 — 11.600 — 480.000 — 12.368 — 490.000 — 13.025 — 500.000 — 13.025 — 510.000 — 13.025 — 520.000 — 13.025 — 530.000 — 13.025 — 540.000 — 11.743 — 550.000 — 8.696 — 560.000 — 6.546 — 570.000 — 6.636 — 580.000 — 5.933 — 590.245
EXISTING LEVELS (m)	
PROPOSED LEVELS (m)	

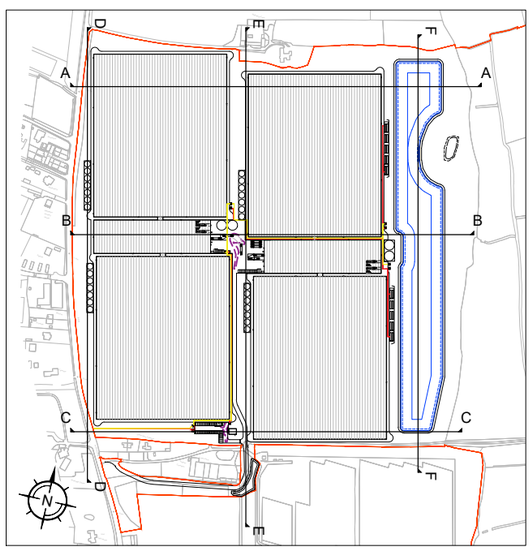

SECTION LOCATION PLAN
NTS

-10m 0 10m 20m 30m 40m

GENERAL NOTES:

1. All dimensions to be checked on site. All details and dimensions relating to sub-Contractors work must be checked and agreed between the sub-Contractor or supplier and the general Contractor.

2. This drawing is to be read in conjunction with all relevant Architect's and Engineer's drawings and specification.

3. The main Contractor is responsible for ensuring the stability of the structure whilst the works are in progress.

4. Any information given regarding existing underground services is given in good faith after consultation with the relevant authority. No liability is accepted by the Consultant and the main Contractor is responsible for obtaining and checking all information and taking due care and attention whilst undertaking the works.

REV.	DATE	INT	DESCRIPTION	CHK

Issue Status: FOR APPROVAL

The Civil Engineering Practice
11 Tungsten Building
George Street
Fishersgate
Sussex
BN41 1RA

01273 424424
reception@civil.co.uk
www.civil.co.uk

CLIENT: Agriculture Investments Ltd
PROJECT: Lower Farm, Yapton
TITLE: Proposed Site Sections - Sheet 1 Of 2

DRAWN: A Davies	DATE: Nov 2024	PROJECT NO.: 23993	
ENGINEER: S Magowan	CHECKED: SRM	DRG. No.: 121	REV.: -
SCALE: 1:1000 @ A1, 1:2000 @ A3			