
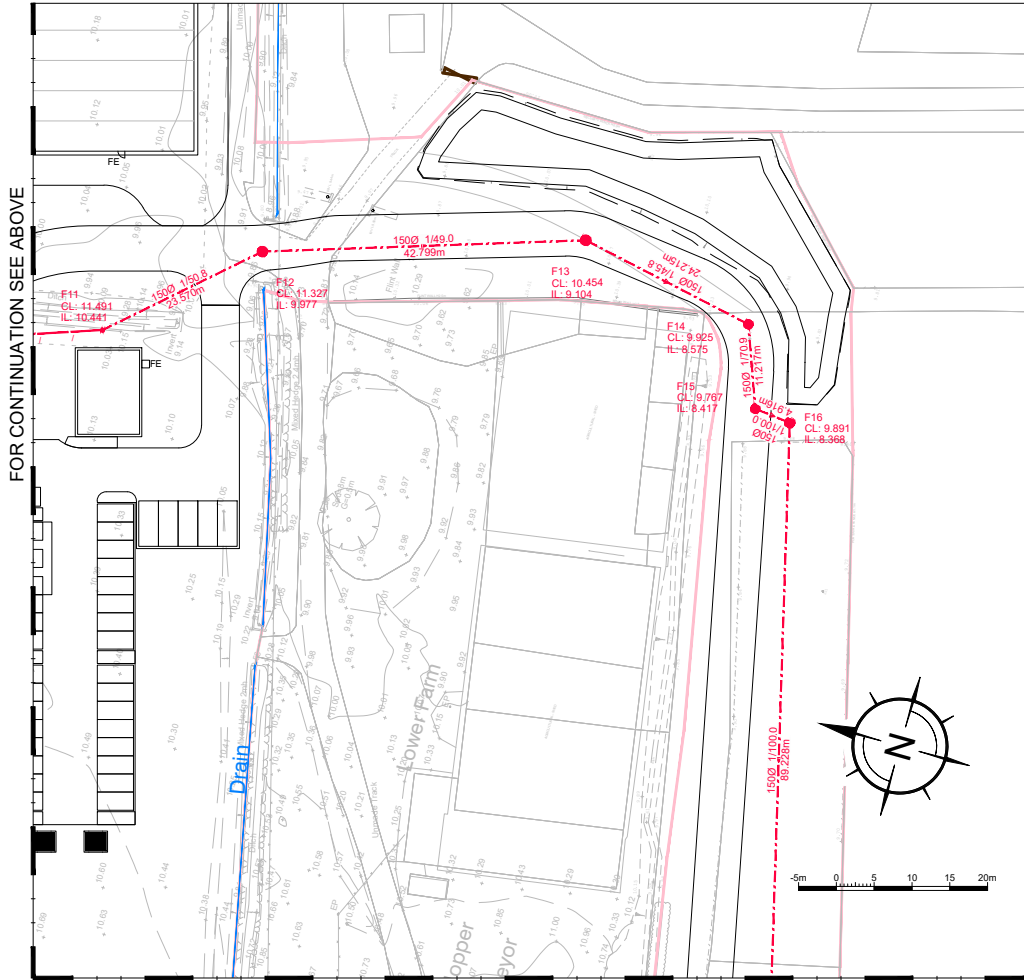


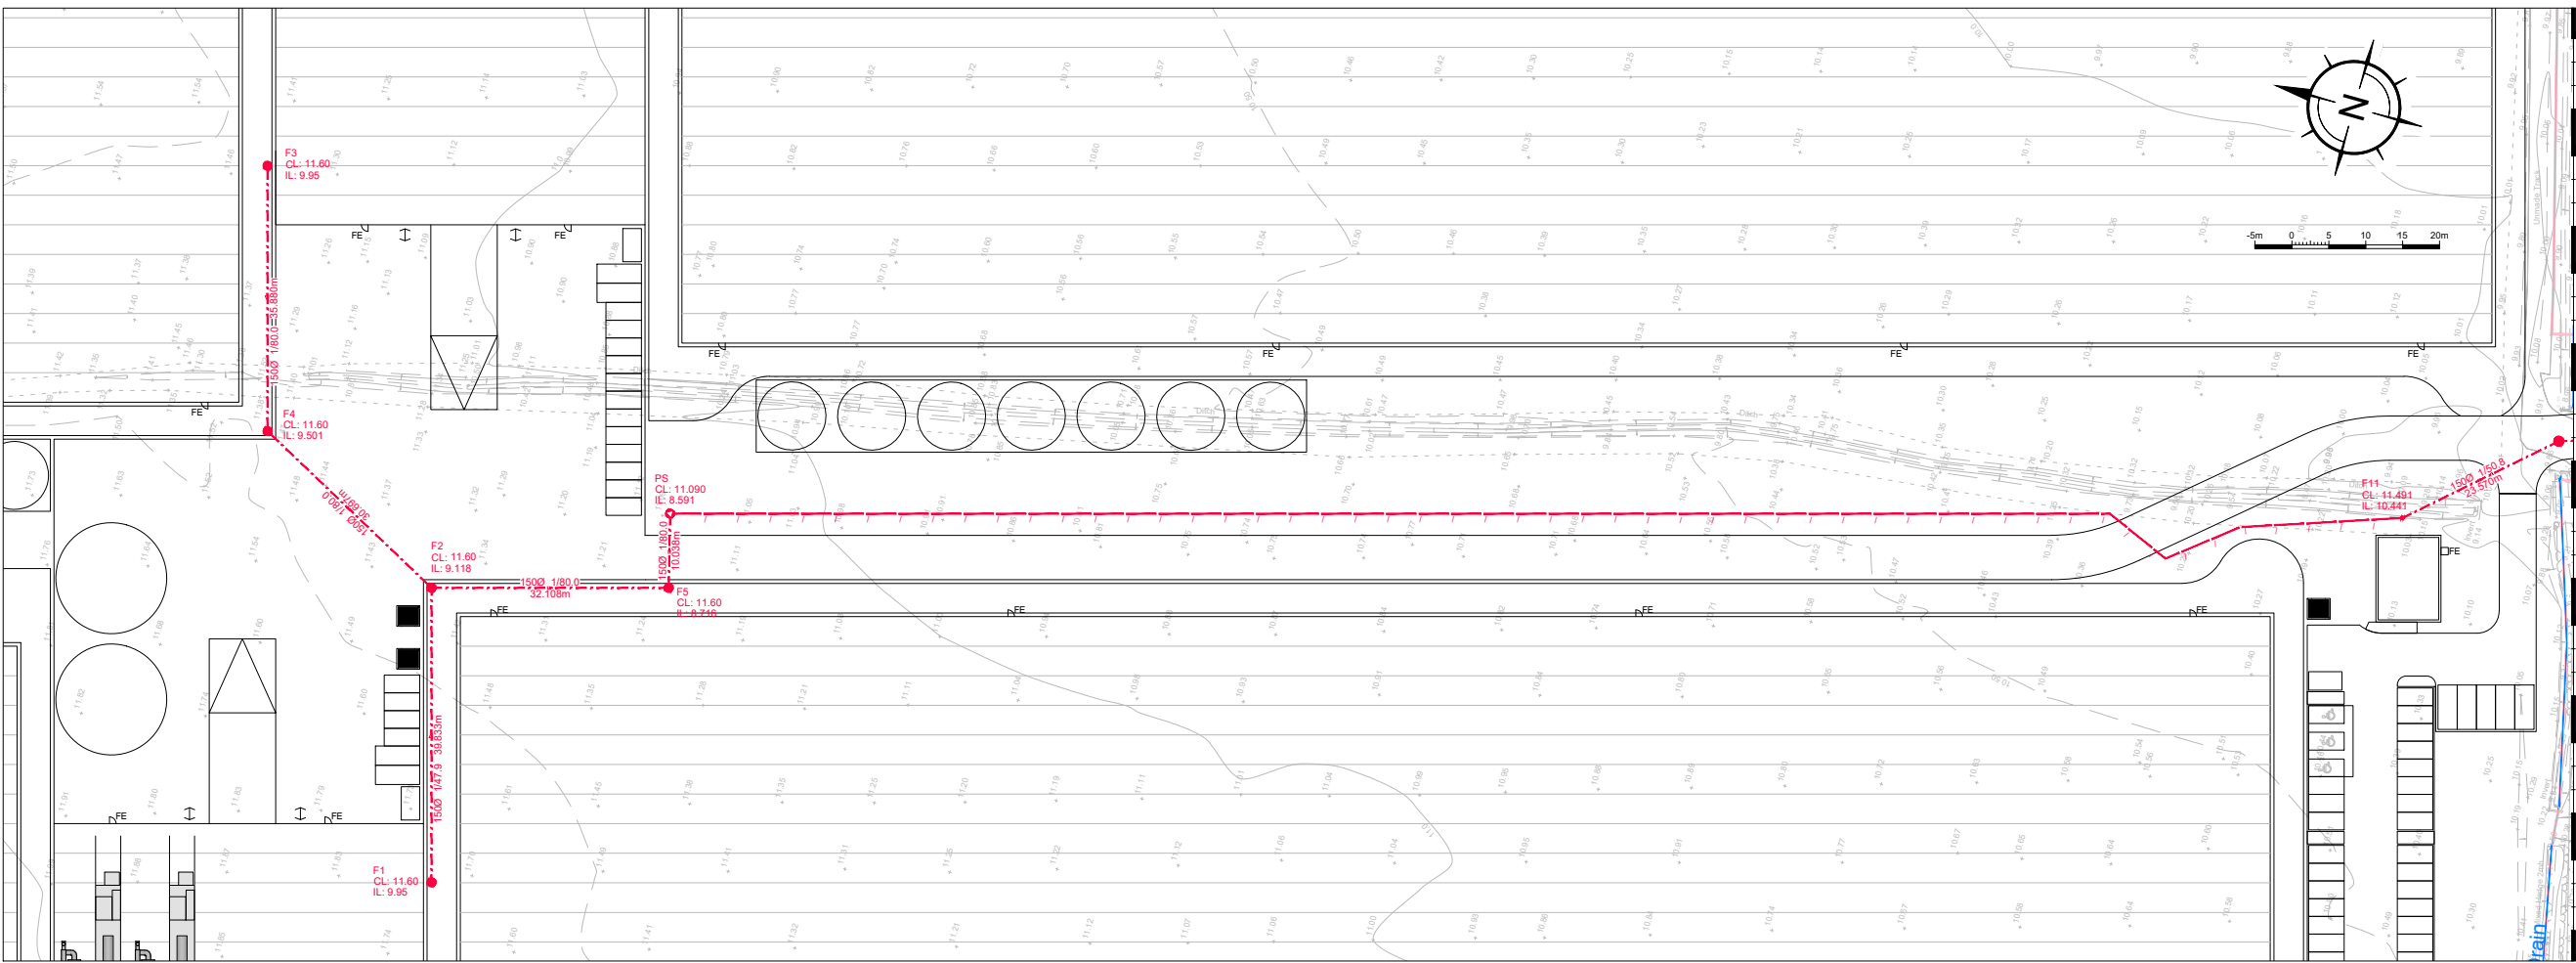

FOR CONTINUATION SEE DRAWING No. 23993/202

PHASE: 0 (PRIVATE)							
MH No.	MANHOLE DIAMETER (mm)	MANHOLE TYPE	COVER TYPE	COVER LEVEL (m)	INVERT LEVEL (m)	DEPTH TO SOFFIT (m)	EASTING (m)
F1	1200	Type B	D400	11.600	9.950	1.500	497967.837
F2	1200	Type B	D400	11.600	9.118	2.332	498006.144
F3	1200	Type B	D400	11.600	9.950	1.500	498054.953
F4	1200	Type B	D400	11.600	9.501	1.949	498020.447
F5	1200	Type B	D400	11.600	8.716	2.734	498014.945
F11	450	Type D	D400	11.491	10.441	0.900	498088.358
F12	1350	Type C	D400	11.327	9.977	1.200	498104.141
F13	1350	Type C	D400	10.454	9.104	1.200	498117.308
F14	1200	Type E	D400	9.925	8.575	1.200	498112.519
F15	1200	Type E	D400	9.767	8.417	1.200	498102.017
F16	1350	Type C	D400	9.891	8.368	1.373	498101.496
F17	1200	Type B	D400	10.326	7.475	2.700	498014.933
F18	1200	Type A	D400	10.355	6.916	3.289	497962.515
F19	1200	Type B	D400	9.034	5.988	2.896	497999.424
F20	1200	Type B	D400	8.477	5.639	2.688	497988.715
F21	1200	Type B	D400	7.236	4.745	2.341	498014.413
F22	1200	Type B	D400	6.149	3.992	2.007	498049.508
F23	1350	Type C	D400	4.976	3.174	1.652	498092.114
F24	1200	Type B	D400	4.750	2.835	1.765	498092.510

GENERAL NOTES:

- All dimensions to be checked on site. All details and dimensions relating to sub-Contractors work must be checked and agreed between the sub-Contractor or supplier and the general Contractor.
- This drawing is to be read in conjunction with all relevant Architect's and Engineer's drawings and specification.
- The main Contractor is responsible for ensuring the stability of the structure whilst the works are in progress.
- Any information given regarding existing underground services is given in good faith after consultation with the relevant authority. No liability is accepted by the Consultant and the main Contractor is responsible for obtaining and checking all information and taking due care and attention whilst undertaking the works.

DRAINAGE NOTES:

- All adoptable pipes, bends and junctions shall be vitrified clay in accordance with the current version of BS EN 295-1, with flexible joints and kitemark certified.
- All Adoptable sewers shall be in strict accordance with the SSG Appendix C - Design and Construction Guidance. Unless otherwise stated adoptable sewers shall be 150mm diameter and shall be laid in a class S bedding. Where the depth to soffit is less than 1.2m under a public highway or 0.9m elsewhere the pipe shall be laid with a class Z bedding.
- All private building drainage shall be constructed in strict in accordance with the current version of BS EN 752:2017. Unless otherwise specified building drainage shall be 100mm diameter and shall be laid at a minimum gradient of 1 in 40 for foul drains and 1 in 80 for surface water drains. All building drains shall be laid in class B bedding unless otherwise specified.
- Where a pipe is within 1m of a foundation the trench shall be filled with class GEN 3 concrete up to the lowest level of the foundation. Where the trench is further than 1m from the foundation, the trench shall be filled with class GEN 3 concrete to a level below the lowest level for the foundation equal to the distance from the foundation less 150mm. In both cases the pipe shall be bedded and surrounded in 150mm thick class GEN 3 concrete.
- Where pipes, external to the structures, have a depth to soffit from ground level of less than 450mm they shall have a class GEN 3 concrete encasement (150mm thick). In all other cases the pipes shall be bedded and surrounded with 100mm thick granular material.
- In any circumstances where pipes are bedded and surrounded in concrete flexible joints should be provided. Compressible boards (fibreglass or polystyrene) shall be provided at a maximum of 8m centres (coinciding with pipe joints). The boards shall be pre-cut to pipe diameter and to a height and width equal to the concrete cross section. A board thickness of 18mm for pipes up to 450mm nominal diameter and 36mm for pipes over 450mm nominal diameter.
- All svs shall have rodding access plates fitted at their bases (ground floor level).
- Where existing pipes are to be abandoned they shall be dug out together with any abandoned manholes.
- Any discrepancy between the drawing and site should be reported immediately to the Engineer.
- All manhole and chamber sizes are given as a minimum to meet the SSG Appendix C-Design and Construction Guidance

REV	DATE	INT	DESCRIPTION	CHK
-----	------	-----	-------------	-----

Issue Status FOR APPROVAL



The Civil Engineering Practice
11 Tungsten Building
George Street
Fishergate
Sussex
BN41 1RA
01273 424424
reception@civil.co.uk
www.civil.co.uk

CLIENT	Agriculture Investments Ltd		
PROJECT	Lower Farm, Yapton		
TITLE	Site Layout - Proposed Foul Drainage Sheet 1 Of 2		
DRAWN	DATE	PROJECT NO.	
A Davies	Nov 2024	23993	
ENGINEER	CHECKED	DWG NO.	REV
S Magowan	SRM	201	-
SCALE	1:500 @ A1, 1:1000 @ A3		