


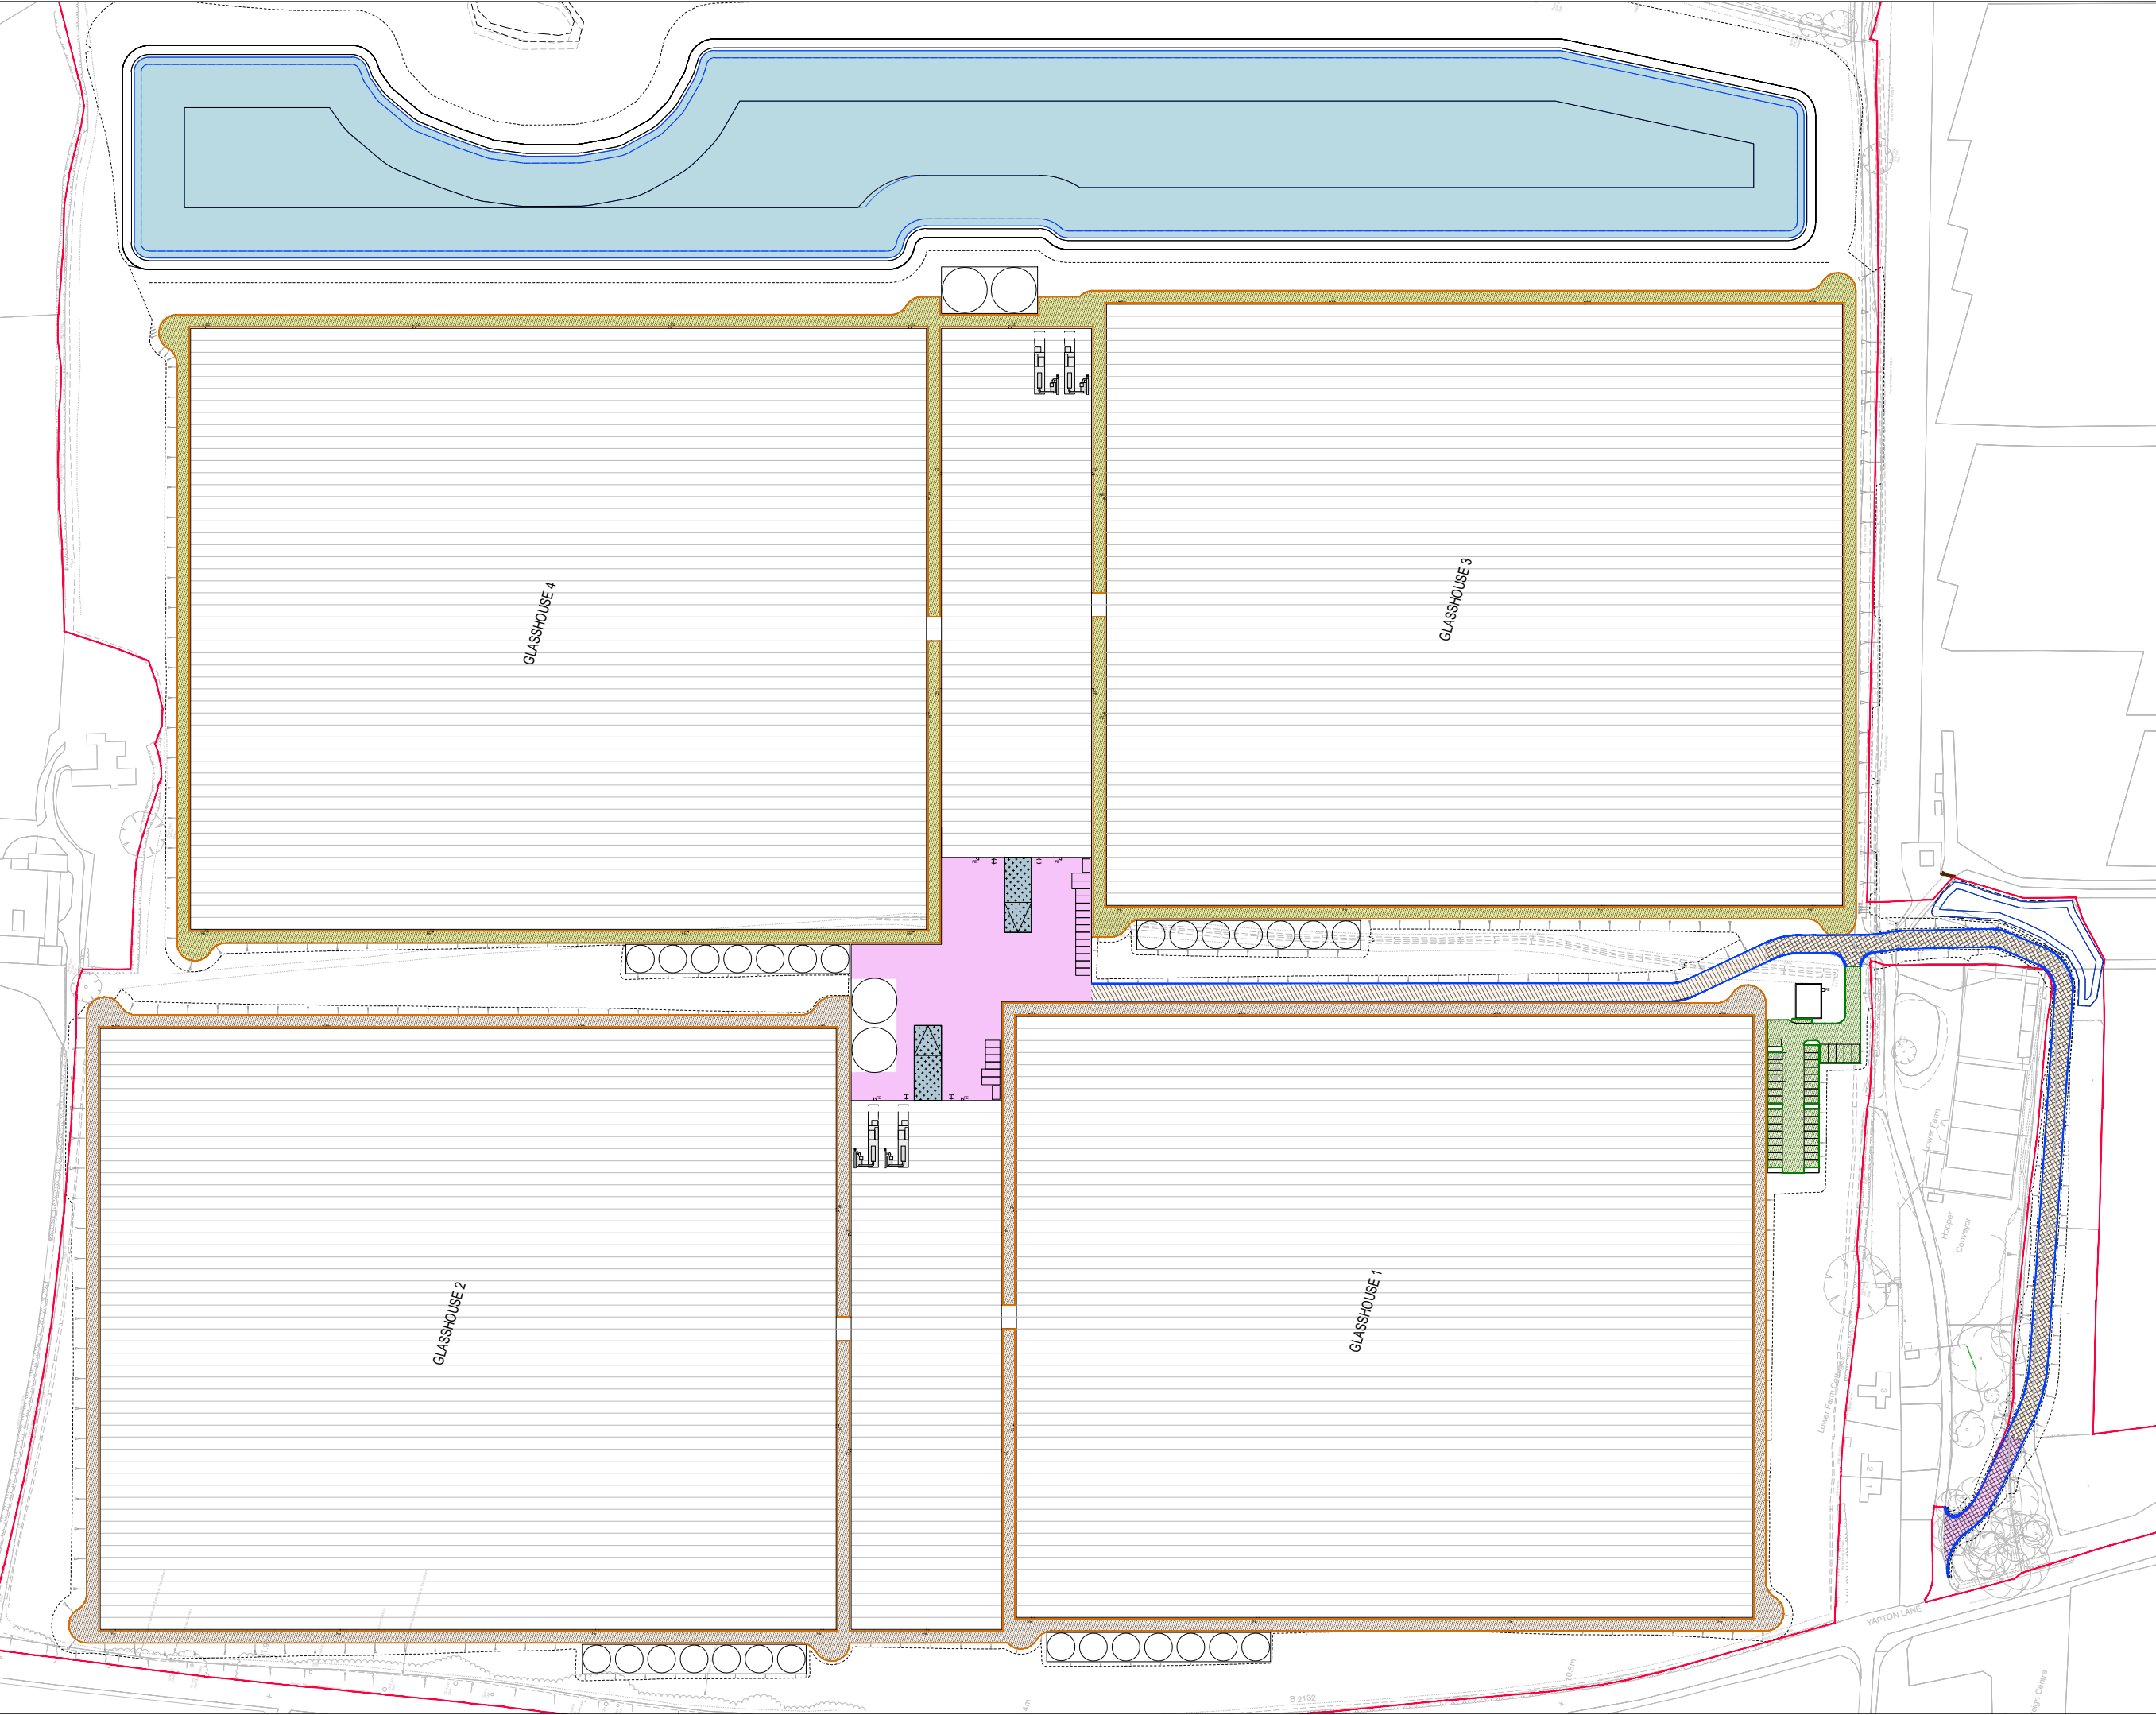


GENERAL NOTES:

1. All dimensions to be checked on site. All details and dimensions relating to sub-Contractors work must be checked and agreed between the sub-Contractor or supplier and the general Contractor.
2. This drawing is to be read in conjunction with all relevant Architect's and Engineer's drawings and specification.
3. The main Contractor is responsible for ensuring the stability of the structure whilst the works are in progress.
4. Any information given regarding existing underground services is given in good faith after consultation with the relevant authority. No liability is accepted by the Consultant and the main Contractor is responsible for obtaining and checking all information and taking due care and attention whilst undertaking the works.

KEY:

- Access Road North - Concrete slab construction Detail 1
- Access Road South - Concrete slab construction Detail 2-1
- Access Road South - Concrete slab construction Detail 2-2
- Service Yard Construction - Concrete slab construction Detail 3
- Dock Leveller Construction Detail 4
- Gravel Parking Area Construction Detail 5
- Gravel Western Perimeter Track Construction Detail 6
- Gravel Eastern Perimeter Track Construction Detail 7
- Precast concrete HB2 kerb - 125mm upstand

Note:
See drawing 23993/501 for construction details
See drawing 23993/302 - 303 for concrete slab joint layout

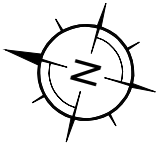

REV	DATE	INT	DESCRIPTION	CHK
-----	------	-----	-------------	-----

Issue Status **FOR APPROVAL**



The Civil Engineering Practice
11 Tungsten Building
George Street
Fishergate
Sussex
BN41 1RA
01273 424424
reception@civil.co.uk
www.civil.co.uk

CLIENT Agriculture Investments Ltd	
PROJECT Lower Farm, Yapton	
TITLE Site Layout - Surface Finishes	
DRAWN A Davies	DATE Nov 2024
ENGINEER S Magowan	CHECKED SRM
SCALE 1:1000 @ A1, 1:2000 @ A3	PROJECT NO. 23993
	DWG NO. 301
	REV -