



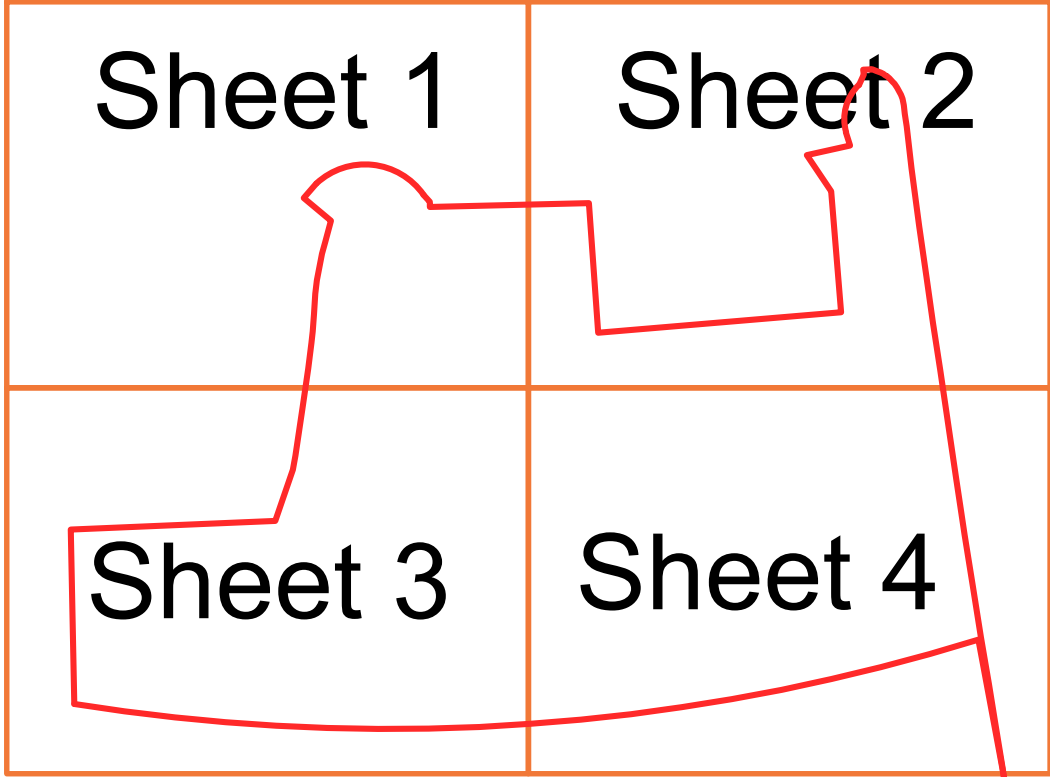

SPECIFICATION
All works to comply with the written Soft Landscape Specification.

NOTES:
DO NOT SCALE FROM DRAWING
NOT FOR CONSTRUCTION, FOR PLANNING PURPOSES ONLY

- Legend
- Tarmac to road and footpaths. Laid in line with engineer's details
 - Keyblok paving in charcoal laid in herringbone pattern from Marshalls or similar and approved. Laid in line with engineer's details.
 - Keyblok paving in brindle laid in herringbone pattern with white blocks to demarcate parking spaces from Marshalls or similar and approved. Laid in line with engineer's details.
 - Proposed rumble strip made from concrete setts 100x100mm in silver grey. From Marshalls or similar and approved.
 - Saxon concrete paving slabs 450x450mm in buff laid in stack bond from Marshalls or similar and approved. Laid in line with engineer's details.
 - Proposed hoggin footpath to open space.
 - Indicative footpath and route, to be agreed by separate condition.
 - Proposed areas of Grasscrete to be laid in line with engineer's details.
 - 0.6m High Timber Bollards to engineers details.
 - Cut lines

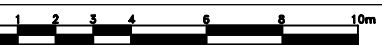

A	09.09.26	Amended Layout	RH
Rev	Date	Details	Drawn



HEAD OFFICE
Rodbourn Rail Business Centre, Grange Lane,
Malmesbury, SN16 0ES
Tel: 01666 825646

Unit 7, Godalming Business Centre, Woolsack Way,
Godalming, GU7 1HP
Tel: 01483 425714

Suite 6, Crescent House, Yonge Close,
Eastleigh, SO50 9SX
Tel: 02382 026300

email: mail@acdenv.co.uk
www.acdenvironmental.co.uk

scheme: Land West of Yapton Lane, Walberton
client: Doswell
drawing: Hard Landscape Proposals
date: July 2026
scale: 1:200@A1
drawing no: PRI25259 12 Sheet 1
drawn: RH checked: DKM

Copyright of ACD Environmental Ltd. All rights described in Chapter IV of the Copyright, Designs and Patents Act 1988 have been generally asserted. 2011. Copyright of this plan remains with ACD until all fees have been paid in full.

WALBERTON PLACE

G PROPERTY

TURNING HEAD

COMMUNAL AMENITY
13-16

13
14

R/S
C/S

11

10

9

21

20

19

18

17

22

23

24

22

23

23

24

10

10

11

11

17

17

C/S

C/S

C/S

C/S

C/S

C/S

C/S

C/S

C/S

C/S

C/S