



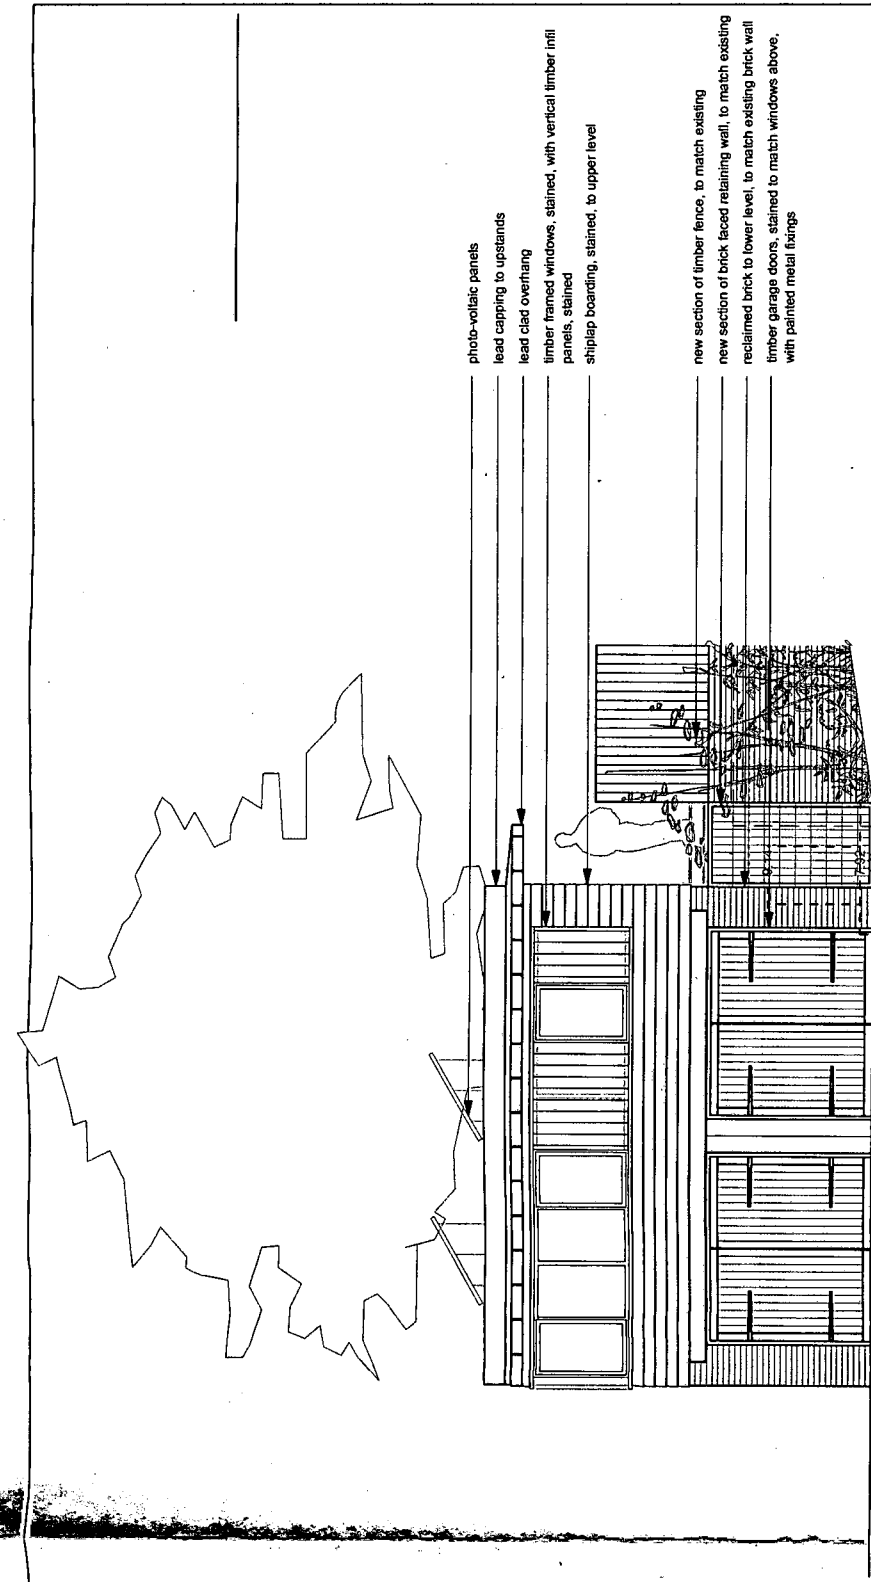

East/Lane Elevation

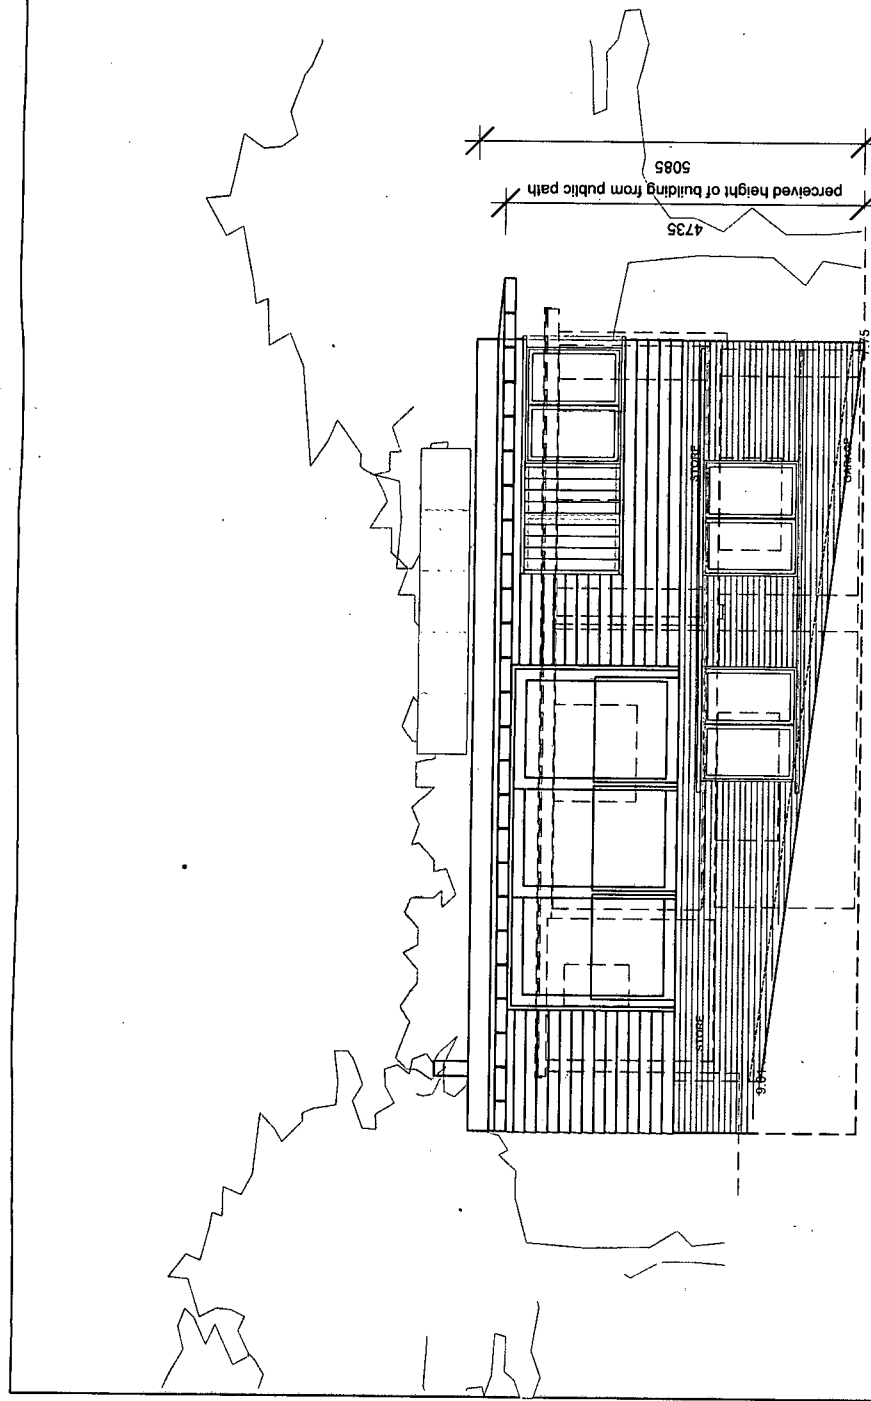

South/Field Elevation

NB pink dashed lines indicate the extent of the existing building

PLANNING

REV	ISSUE DATE	REVISION NOTES
C	14/12/2007	PLANNING APPLICATION
C	20/11/2007	amendments following telephone conversation with Building Control
B	14/10/2007	amendments following Oct 12th client meeting
A	02/10/2007	issued to client

GENERAL NOTES

Do not scale. All written dimensions must be checked on site before work commences. Dimensions shown on drawings are for information only and are not to be used for construction purposes. Where dimensions are shown on drawings, they shall take precedence over those on the drawings. 

Any areas indicated on the drawings are for guidance purposes only. No responsibility is taken for their accuracy.

All work must be carried out in accordance with the Building Regulations and to the satisfaction of the Local Authority.

This drawing is the property of Christian Garnett Partners LLP and is loaned on condition that it is not copied, reproduced or disclosed to any third party without the prior written consent of Christian Garnett Partners LLP.

Christian Garnett Partners LLP

ARCHITECTS

DESIGNERS

PLANNERS

TEL: 01243 760 777

FAX: 01243 760 666

www.ChristianGarnett.com

100 HIGH HOLBURN

LONDON WC1V 7ED

CLINT

Robert Wade

PROJECT

Thatched Cottage

TRAINING TITLE

Elevations

As proposed

SCALE

1:100@A3

DATE

October '07

REV

673

(01)700

-C

01
(01)700
ELEVATION
As proposed