



Planning and Development Services  
Arun District Council  
Arun Civic Centre  
Maltravers Road  
Littlehampton  
West Sussex  
BN17 5LF

Developer Services  
Southern Water  
Sparrowgrove House  
Sparrowgrove  
Otterbourne  
Hampshire  
SO21 2SW

Your Ref  
WA/90/18/HH  
Our Ref  
PLAN-025736  
Date  
03/12/2018

Dear Sirs,

**Proposal: Retrospective application for rear single storey extension.**  
**Site: Chillerton Down, Yapton Lane, Walberton BN18 0AN.**  
**WA/90/18/HH**

Thank you for your letter of 02/11/2018.

Southern Water requires a formal application for any new connection to the public foul sewer to be made by the applicant or developer. We request that should this application receive planning approval, the following informative is attached to the consent:

A formal application for connection to the public sewerage system is required in order to service this development, please contact Southern Water, Sparrowgrove House, Sparrowgrove, Otterbourne, Hampshire SO21 2SW (Tel: 0330 303 0119) or [www.southernwater.co.uk](http://www.southernwater.co.uk). Please read our New Connections Services Charging Arrangements documents which has now been published and is available to read on our website via the following link <https://beta.southernwater.co.uk/infrastructure-charges>

Our initial investigations indicate that there are no public surface water sewers in the area to serve this development. Alternative means of draining surface water from this development are required. This should not involve disposal to a public foul sewer.

Due to changes in legislation that came in to force on 1st October 2011 regarding the future ownership of sewers, it is possible that a sewer now deemed to be public could be crossing the above property. Therefore, should any sewer be found during

construction works, an investigation of the sewer will be required to ascertain its condition, the number of properties served, and potential means of access before any further works commence on site.

The applicant is advised to discuss the matter further with Southern Water, Sparrowgrove House Sparrowgrove, Otterbourne, Hampshire SO21 2SW (Tel: 0330 303 0119) or [www.southernwater.co.uk](http://www.southernwater.co.uk).

Due to surface water inundation issues in the Lidsey Catchment "The applicant is advised to adopt, where appropriate, the measures in the table "Practical measures to reduce the potential impacts of development".


Developer should look to protect the public sewerage system from inundation and infiltration, which contribute to flooding in unfavourable conditions.

Yours sincerely,

A black rectangular box redacting the signature of Luis Silva.

Luis Silva  
Developer Services

# SOUTHERN WATER

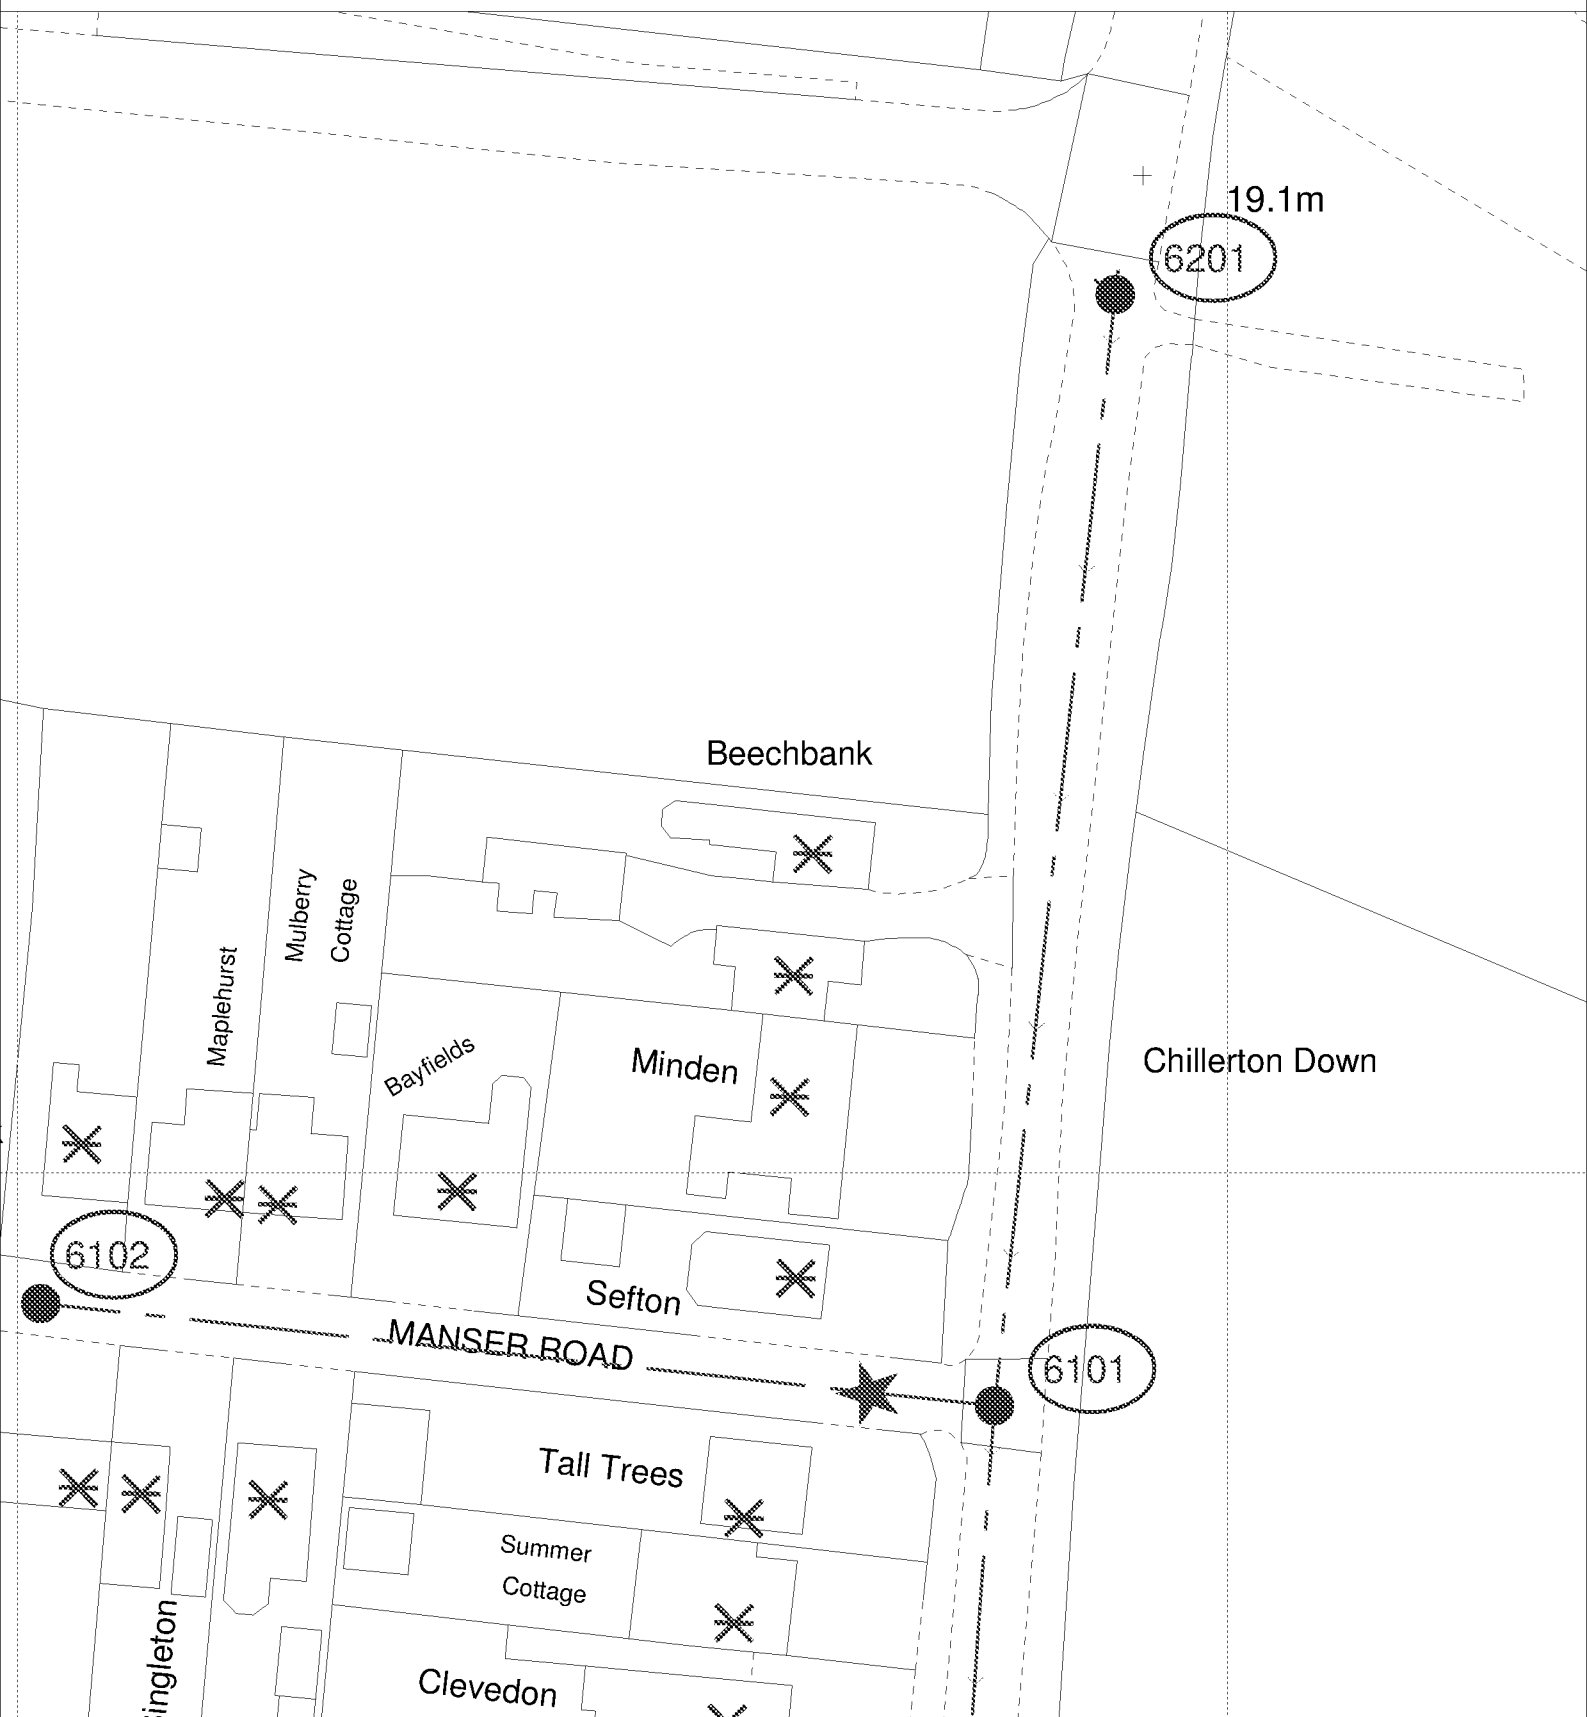

The positions of pipes shown on this plan are believed to be correct, but Southern Water Services Ltd accept no responsibility in the event of inaccuracy. The actual positions should be determined on site.

Based upon Ordnance Survey Digital Data with the permission of the controller of H.M.S.O. Crown Copyright Reserved Licence No. WU 298530

O.S. REF: SU9706SE

Scale: 1:625

Screen Print

WARNING: BAC pipes are constructed of Bonded Asbestos Cement

WARNING: Unknown (UNK) materials may include Bonded Asbestos Cement

ARUN DISTRICT COUNCIL WA/9018/HH



Printed By: banuh

Date: 3-12-2018

Southern Water MapGuide Browser

Requested By: