


# GENERAL ARRANGEMENT

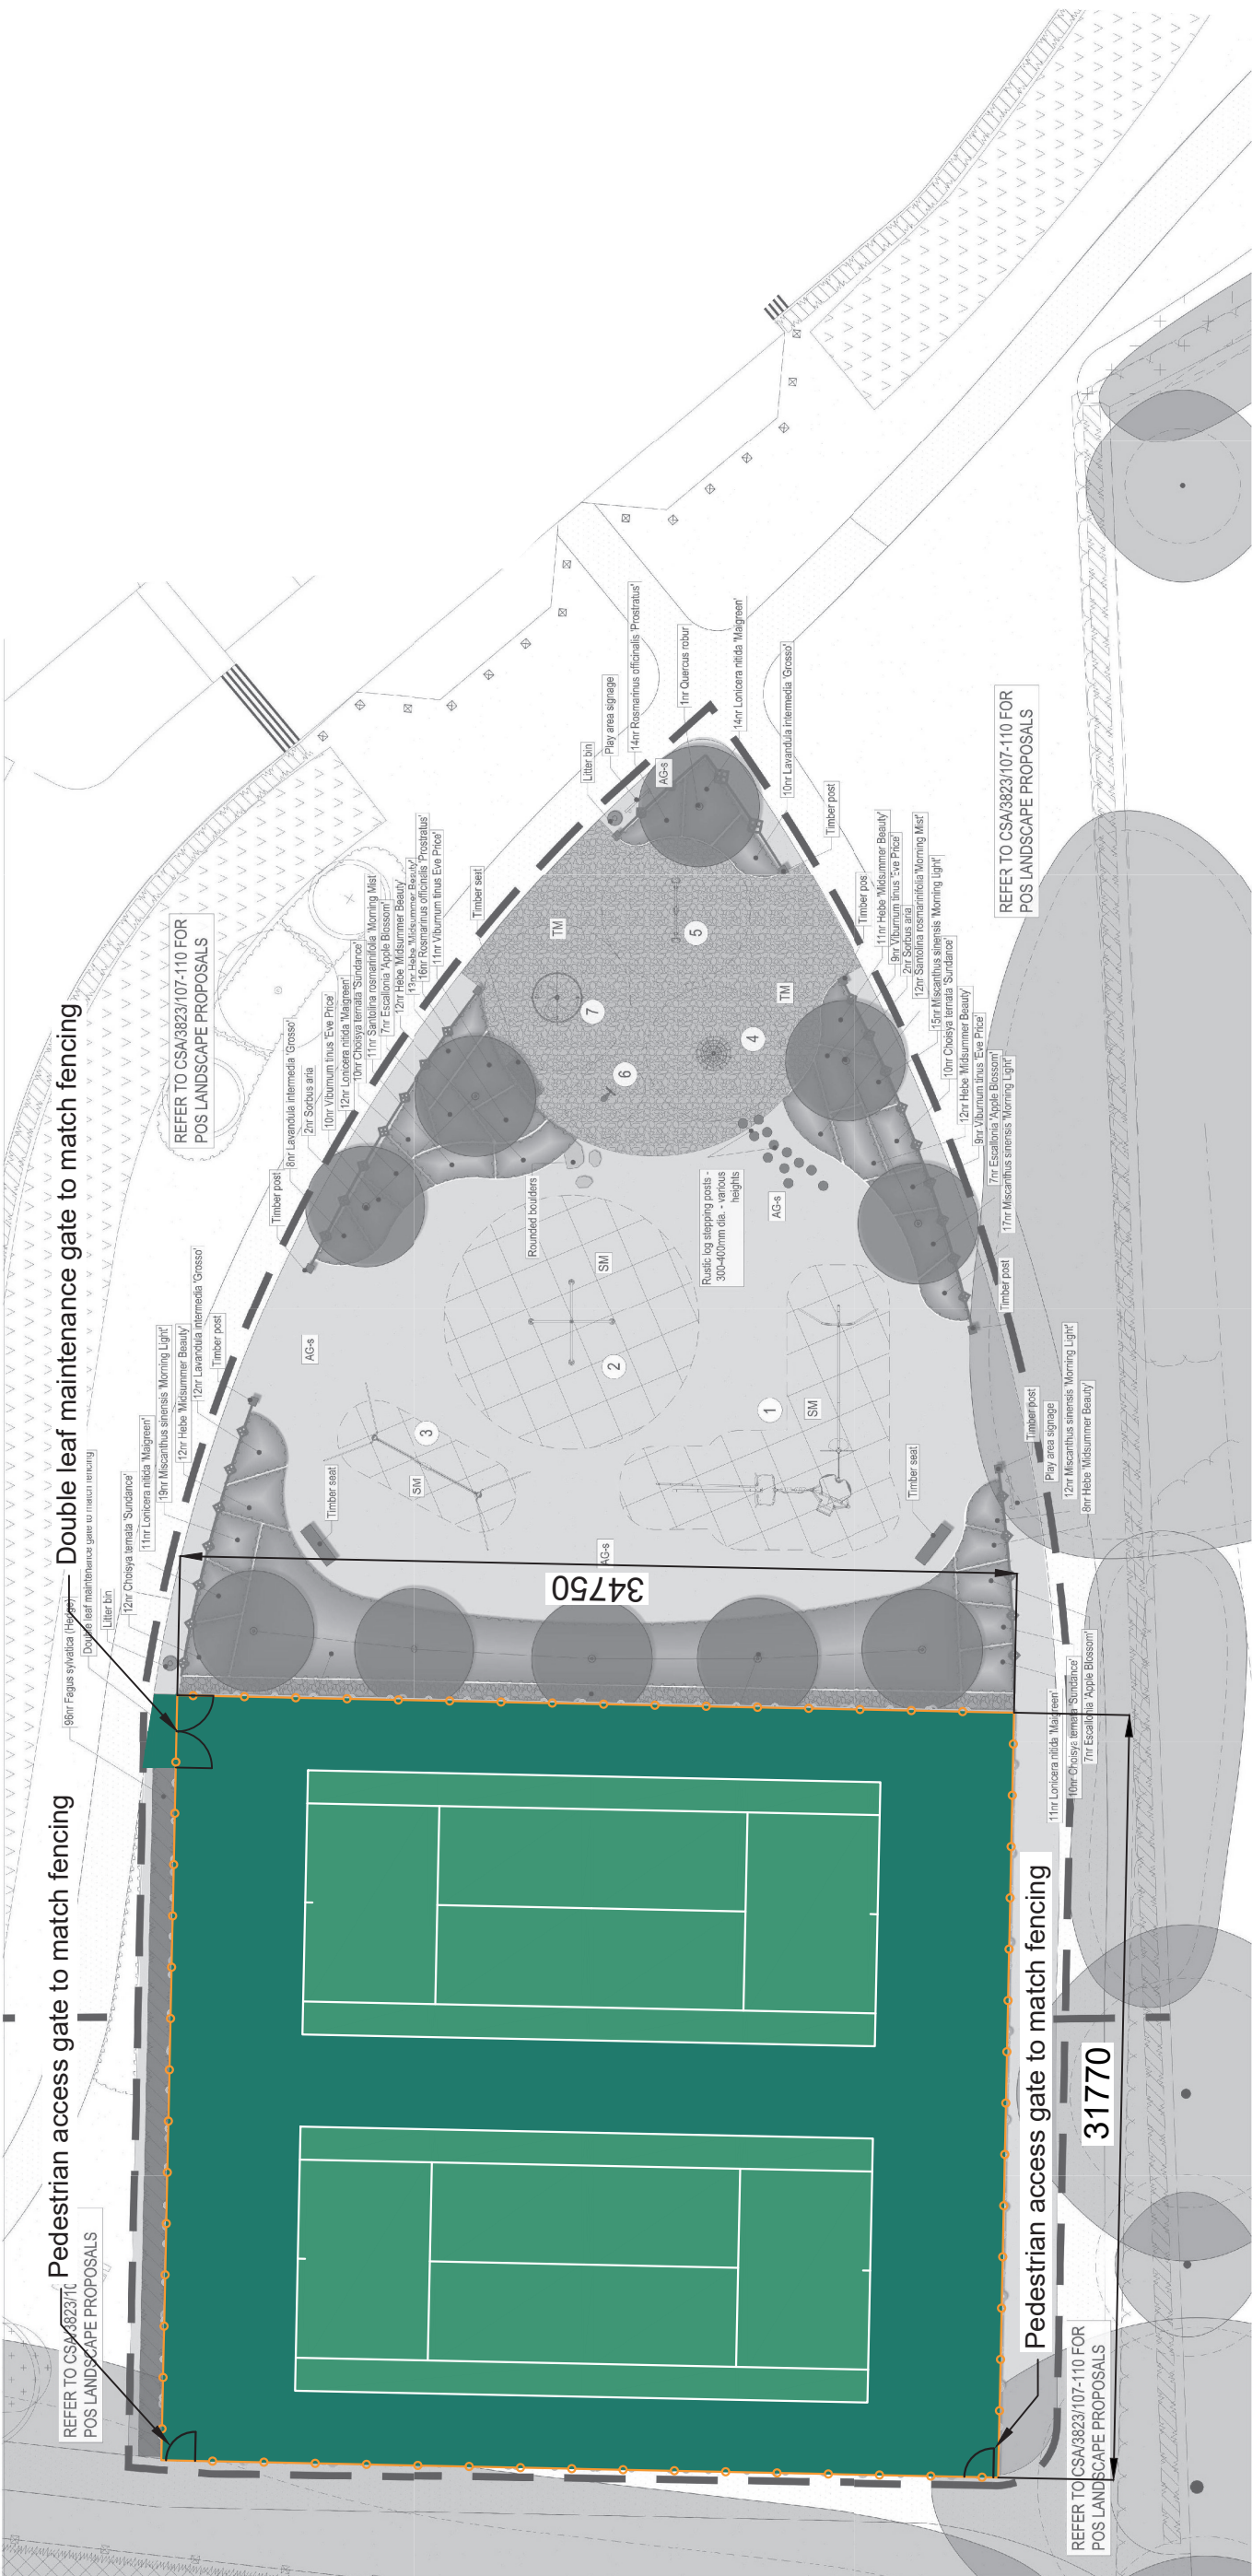

PROJECT:

TYPE LANE TENNIS COURTS

**DRAWING TITLE:**

## GENERAL ARRANGEMENT

DRAWING NUMBER:

TLTC-01



BLAKEDOWN SPORT & PLAY  
APOLLO OFFICE PARK, IRONSTONE LANE  
WROXTON, OXFORDSHIRE  
OX15 6AY

TEL: 01295 738238  
WWW.BLAKEDOWN.CO.UK