


TYE LANE TENNIS COURTS
CONSTRUCTION DETAIL

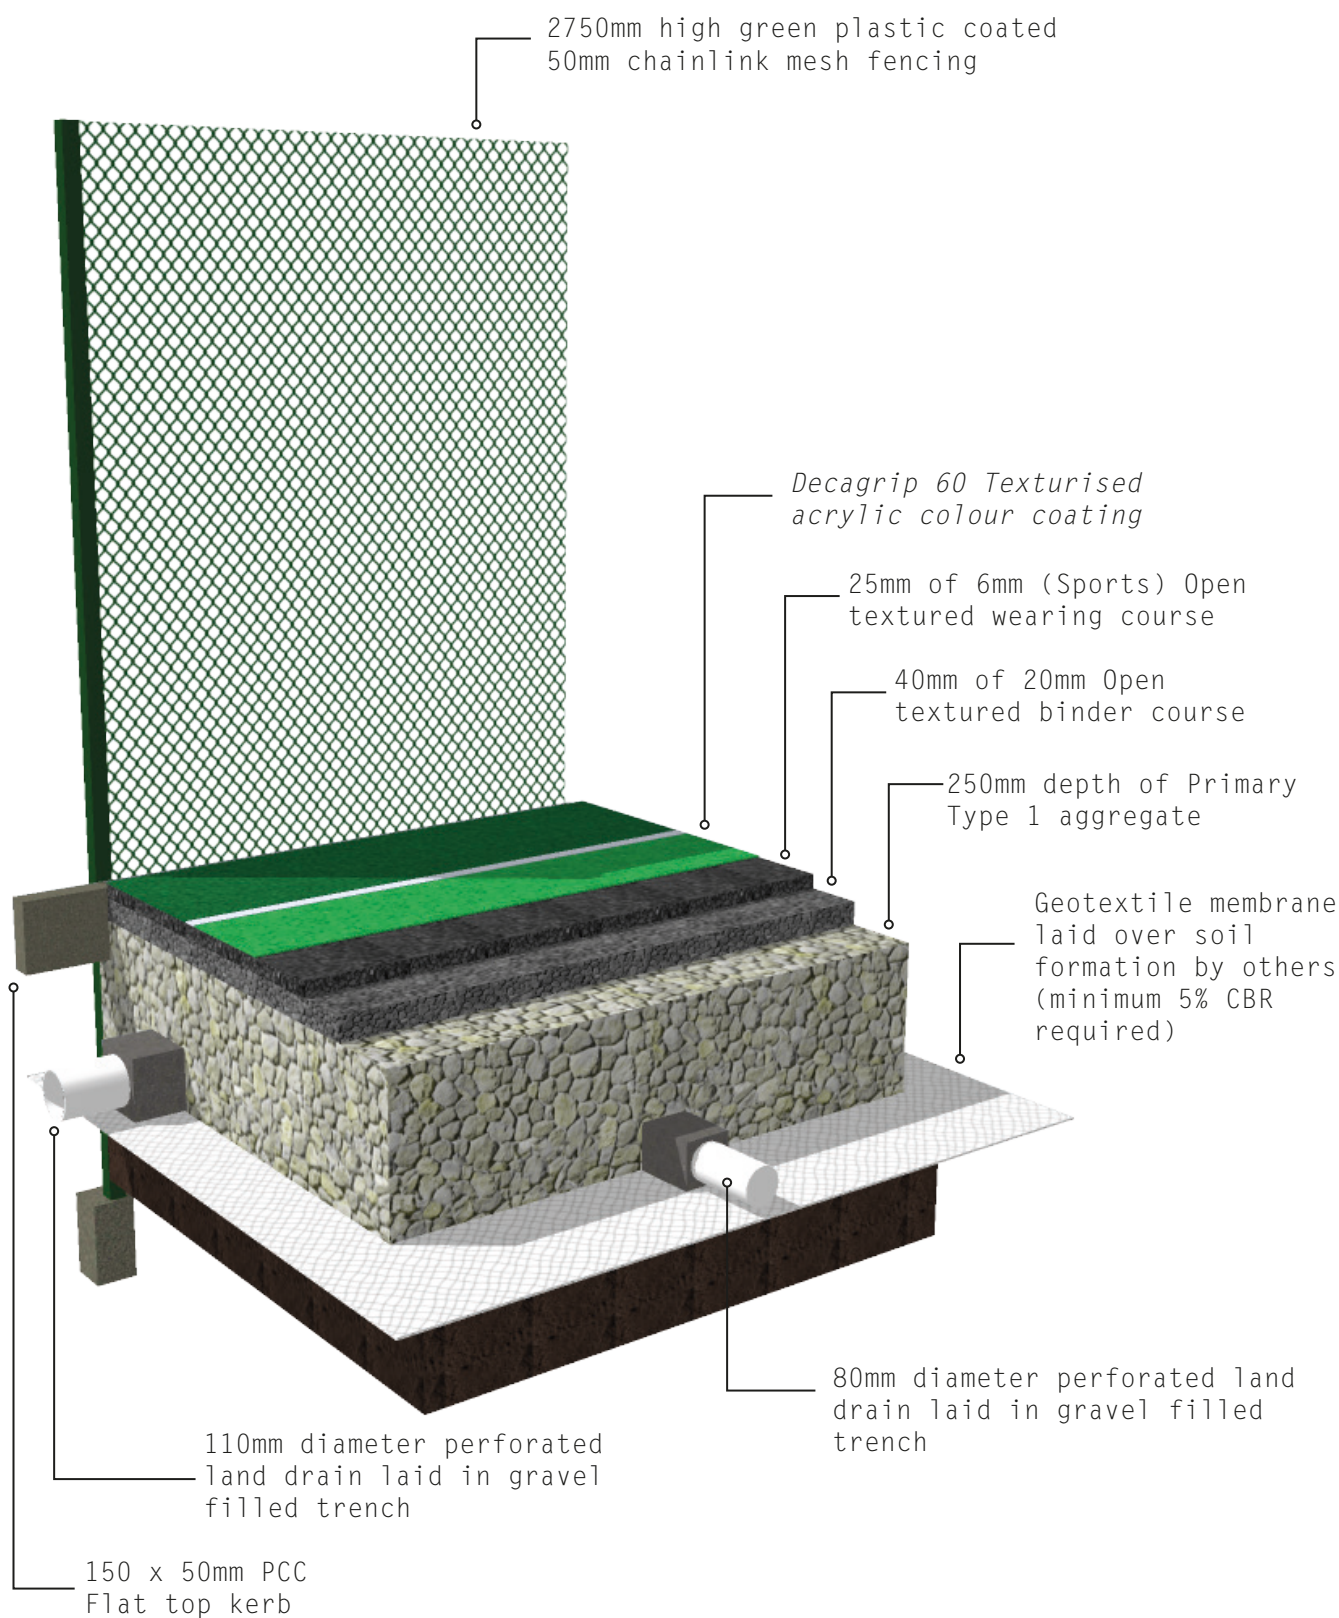

BLAKEDOWN SPORT & PLAY
APOLLO OFFICE PARK, IRONSTONE LANE
WROXTON, OXFORDSHIRE
OX15 6AY

TEL: 01295 738238
WWW.BLAKEYDOWN.CO.UK

PROJECT:
TYE LANE TENNIS COURTS

DRAWING TITLE:
CONSTRUCTION DETAIL

DRAWING NUMBER:
TLTC-02