

Bronte Welham

From: Amanda Scholes on behalf of Planning.Responses
Sent: 29 January 2018 08:09
To: Planning Scanning
Subject: FW: planning application consultation - WA/91/17/HH
Attachments: GIS.pdf; 26.01.2018 Plan-021190.pdf

Sent: 26 January 2018 17:30
To: Planning.Responses
Subject: planning application consultation - WA/91/17/HH

Dear Sir/ Madam,


Please find attached our response letter to the above planning application consultation.

Kind Regards

Luis Da Silva
Technical Co-ordinator
Developer Services
Southern House, Sparrowgrove, Otterbourne, Hant SO21 2SW

This e-mail is intended solely for the person or organisation to which it is addressed. It may contain privileged and confidential information. If you are not the intended recipient, you are prohibited from copying, disclosing or distributing this e-mail or its contents (as it may be unlawful for you to do so) or taking any action in reliance on it. If you receive this e-mail by mistake, please delete it then advise the sender immediately. Without prejudice to the above prohibition on unauthorised copying and disclosure of this e-mail or its contents, it is your responsibility to ensure that any onward transmission, opening or use of this message and any attachments will not adversely affect your or the onward recipients' systems or data. Please carry out such virus and other such checks as you consider appropriate. An e-mail reply to this address may be subject to monitoring for operational reasons or lawful business practices. This e-mail is issued by Southern Water Services Limited, company number 2366670, registered in England and having its registered office at Southern House, Yeoman Road, Worthing, BN13 3NX, England. In sending this e-mail the sender cannot be deemed to have specified authority and the contents of the e-mail will have no contractual effect unless (in either case) it is otherwise agreed between Southern Water Services Limited and the recipient.

This message has been scanned for malware by Websense. www.websense.com

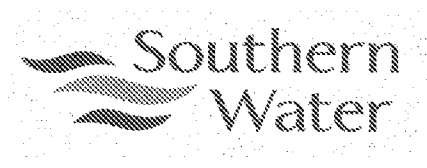

Planning and Development Services
Arun District Council
Arun Civic Centre
Maltravers Road
Littlehampton
West Sussex
BN17 5LF

Developer Services
Southern Water
Sparrowgrove House
Sparrowgrove
Otterbourne
Hampshire
SO21 2SW

Tel: 0330 303 0119

Your Ref

WA/91/17/HH

Our Ref

PLAN-021190

Date

26/01/2018

Dear Sirs,

Proposal: Single storey rear extension with flat roof & small mansard roof & replace flat roof over garage with pitched gable ended roof with barn end (resubmission following WA/60/17/HH).

Site: 9 Orchard Way, Fontwell, BN18 0SH.
WA/91/17/HH

Thank you for your letter of 19/12/2017.

Southern Water requires a formal application for any new connection to the public sewer to be made by the applicant or developer.

We request that should this application receive planning approval, the following informative is attached to the consent:

“A formal application for connection to the public sewerage system is required in order to service this development, please contact Southern Water, Sparrowgrove House, Sparrowgrove, Otterbourne, Hampshire SO21 2SW (Tel: 0330 303 0119) or www.southernwater.co.uk. It should be noted that Southern Water is currently consulting on the New connections charging process as directed by Ofwat. Please refer to Southern Water’s website <https://www.southernwater.co.uk/new-connections-charging-consultation> for further details.

”



Our initial investigations indicate that there are no public surface water sewers in the area to serve this development. Alternative means of draining surface water from this development are required. This should not involve disposal to a public foul sewer.

Due to changes in legislation that came in to force on 1st October 2011 regarding the future ownership of sewers it is possible that a sewer now deemed to be public could be crossing the above property. Therefore, should any sewer be found during construction works, an investigation of the sewer will be required to ascertain its condition, the number of properties served, and potential means of access before any further works commence on site.

The applicant is advised to discuss the matter further with Southern Water, Sparrowgrove House, Sparrowgrove, Otterbourne, Hampshire SO21 2SW (Tel: 0330 303 0119) or www.southernwater.co.uk.


The proposed development would lie within a Source Protection Zone around one of public water supply sources as defined under the Environment Agency's Groundwater Protection Policy. The Environment Agency to ensure the protection of the water supply source.

Yours sincerely,



Developer Services

SOUTHERN WATER

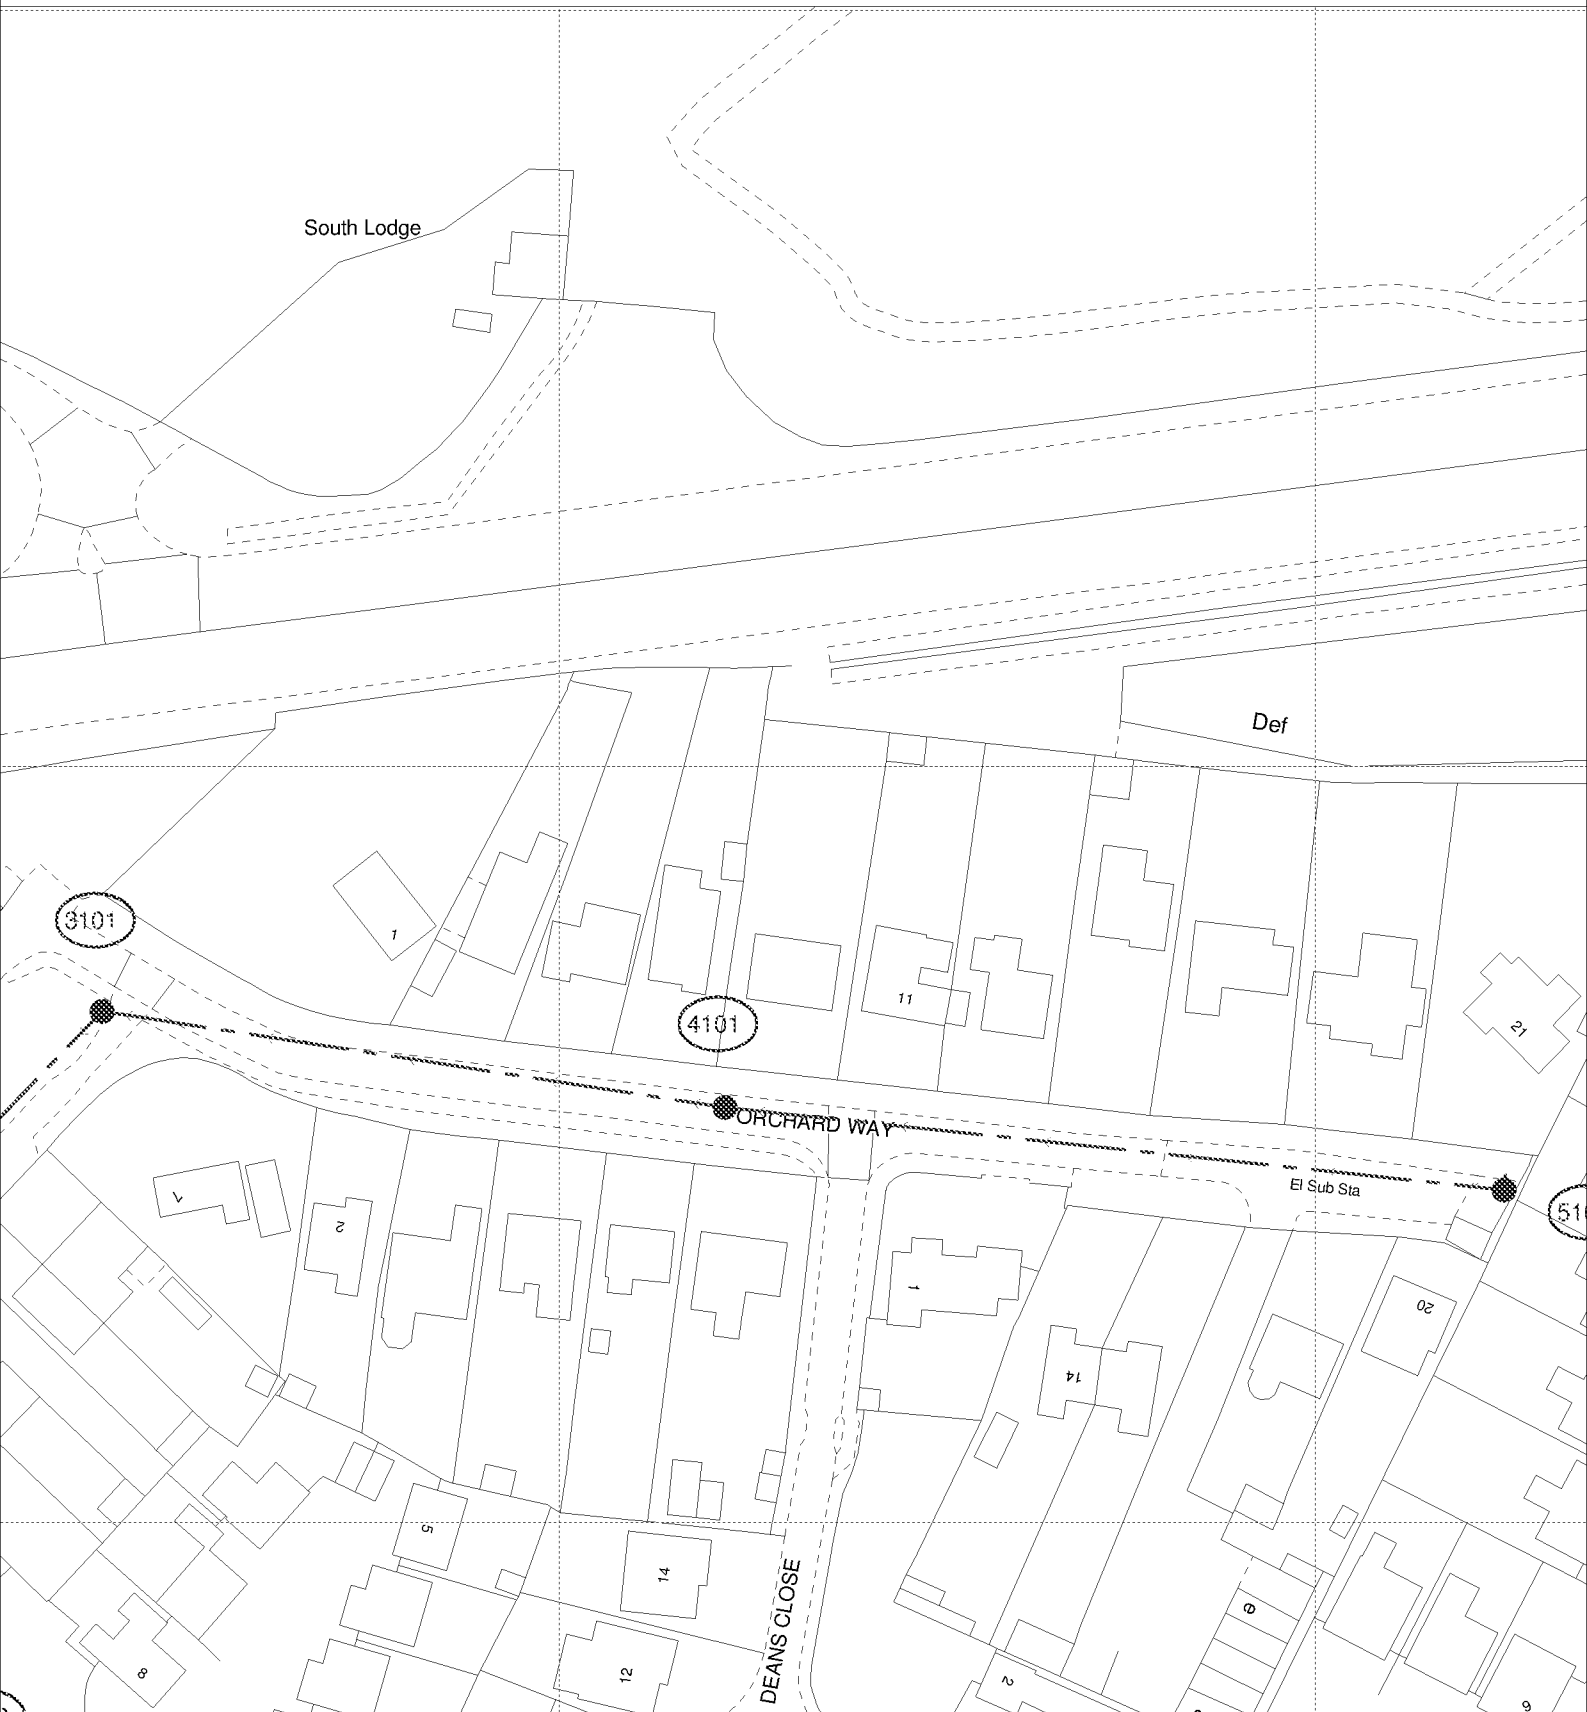

The positions of pipes shown on this plan are believed to be correct, but Southern Water Services Ltd accept no responsibility in the event of inaccuracy. The actual positions should be determined on site.

Based upon Ordnance Survey Digital Data with the permission of the controller of H.M.S.O. Crown Copyright Reserved Licence No. WU 298530

O.S. REF: SU9507SW

Scale: 1:1000

Screen Print

WARNING: BAC pipes are constructed of Bonded Asbestos Cement

WARNING: Unknown (UNK) materials may include Bonded Asbestos Cement

ARUN DISTRICT COUNCIL WA/91/17/HH



Printed By: Ponnarv

Date: 23-1-2018

Southern Water MapGuide Browser

Requested By: