




PLANNING DRAWING

ALLAN.B. MATTHEWS A.R.I.B.A. 37 Fore Street,
Bovey Tracey, Devon
TQ13 9AD
Tel : (01626) 833727
Fax : (01626) 833102
emailingoffice@allanbmattthews.com

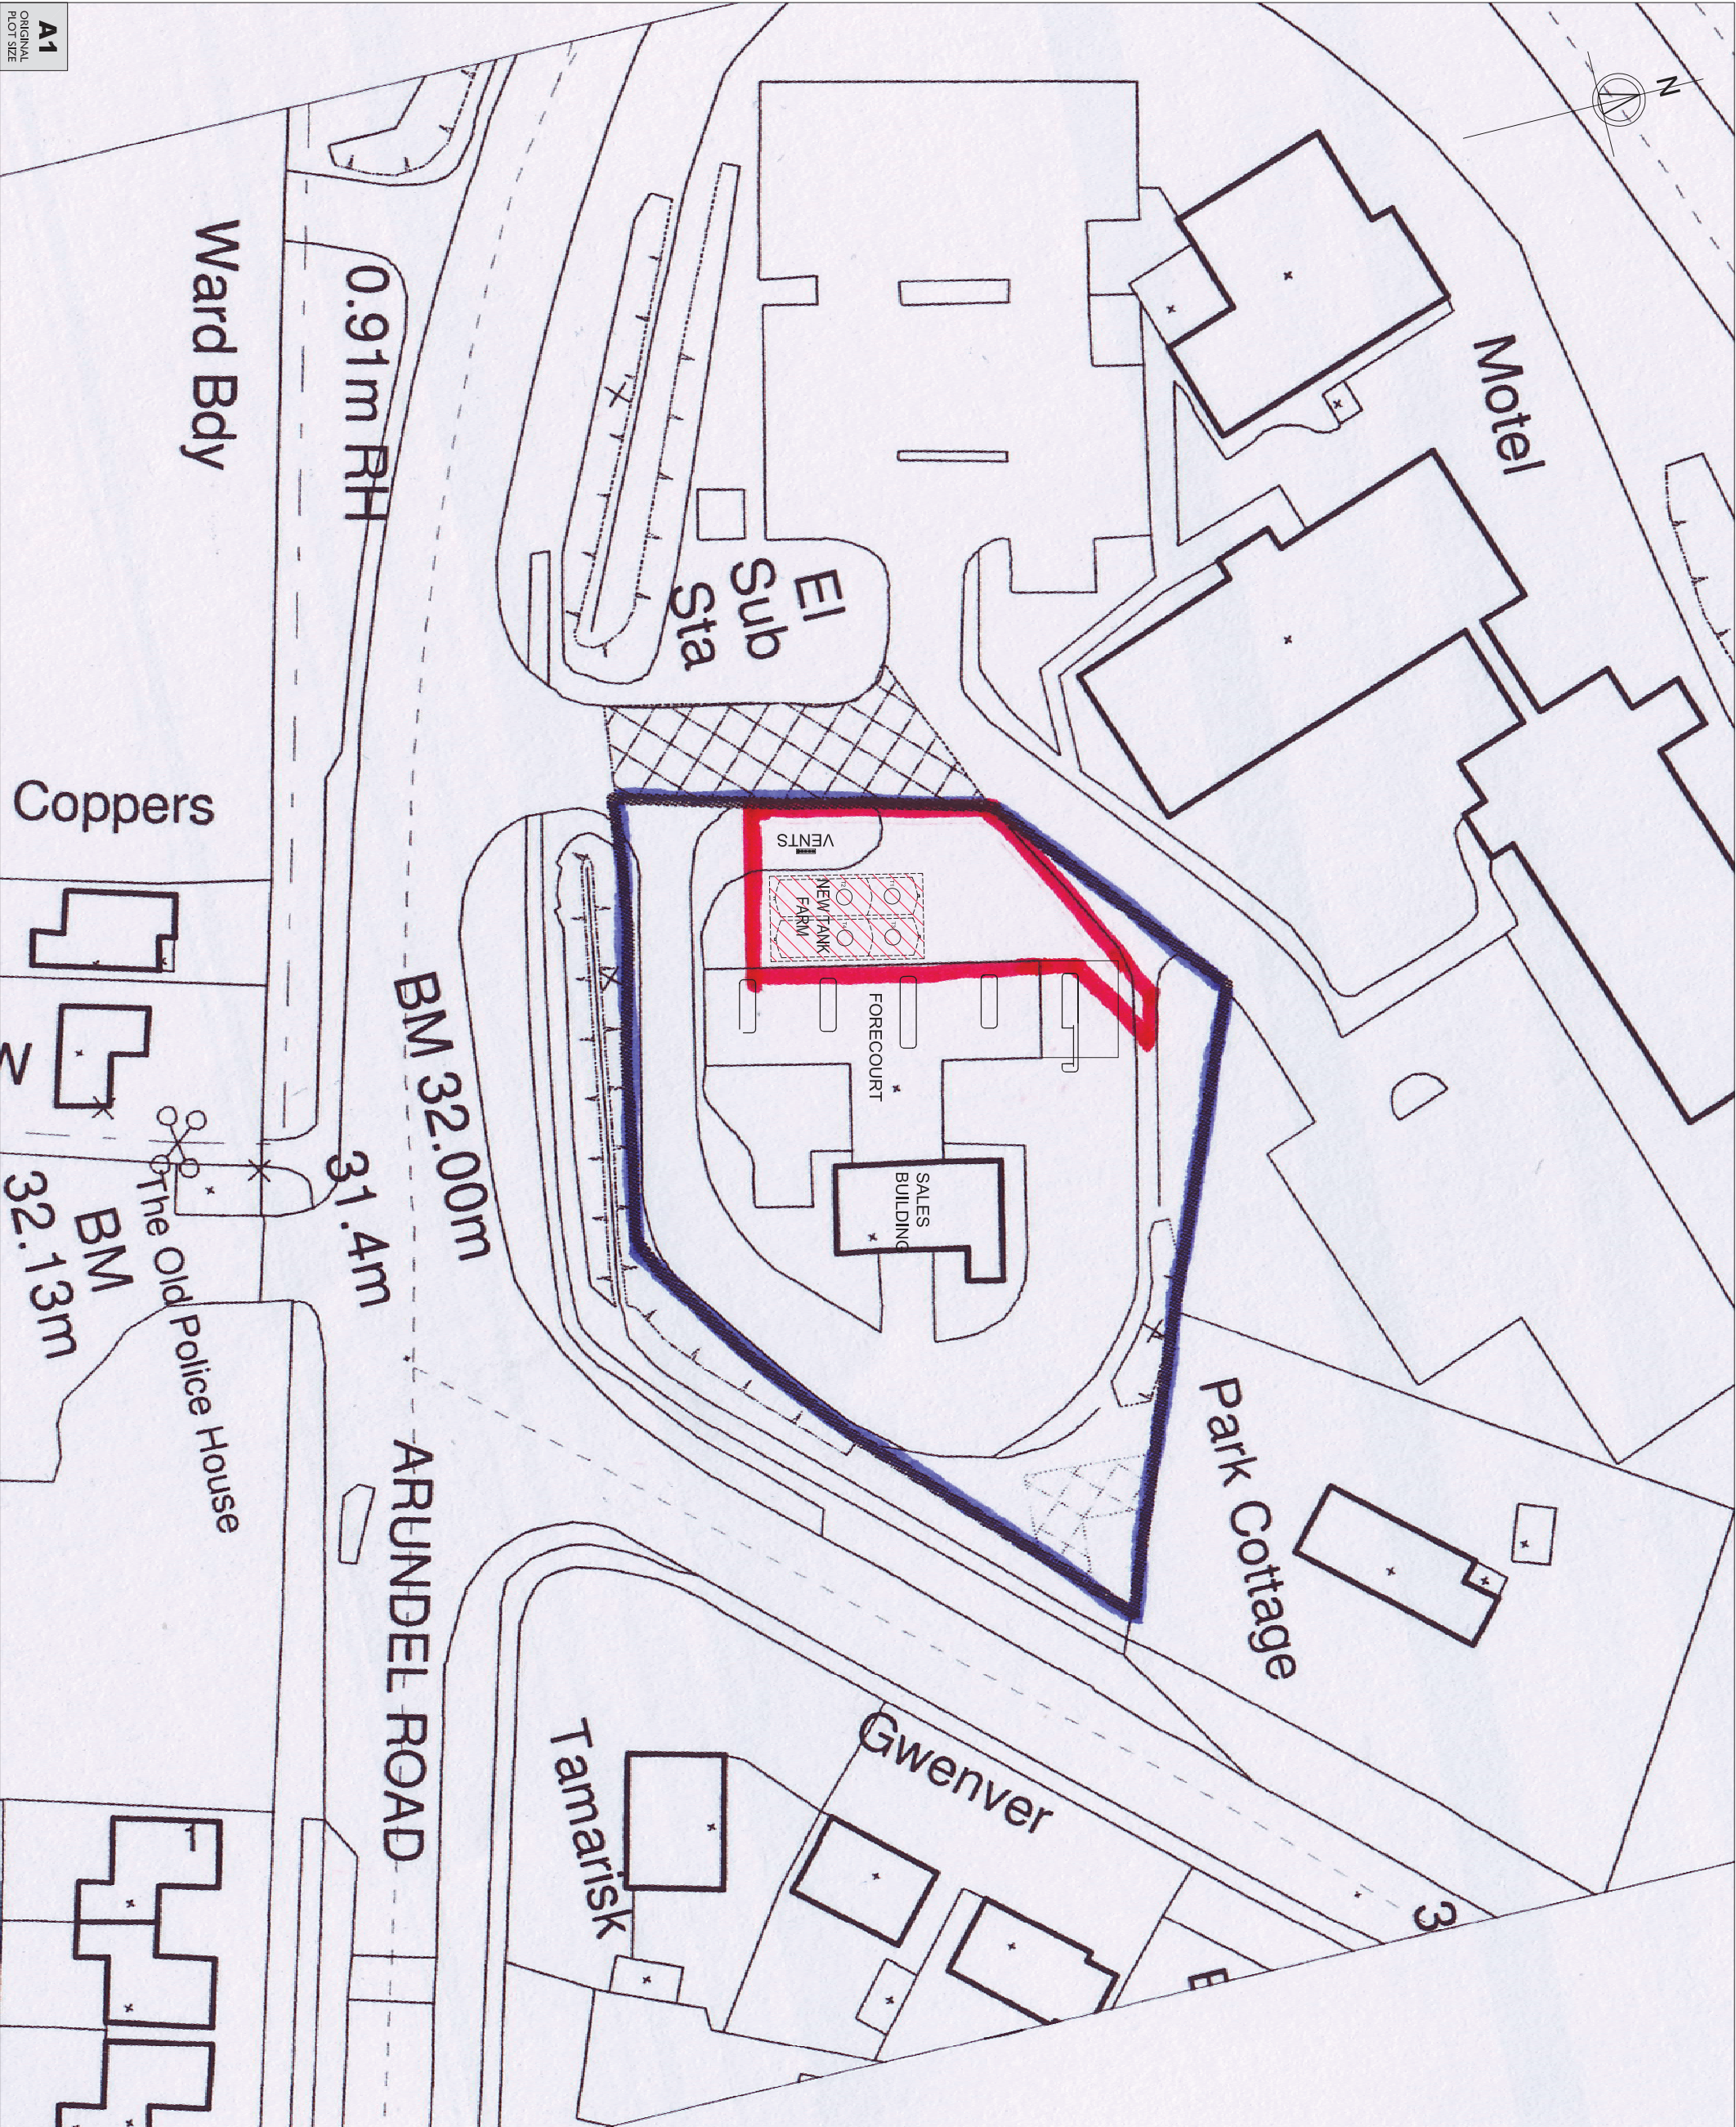

PROJECT : SHELL FONTWELL
ARUNDEL ROAD, FONTWELL
ARUNDEL, WEST SUSSEX, BN18 0SB

TITLE : BLOCK PLAN as Proposed



SHELL UK RETAIL
PO BOX 430
STAINES
TW18 3ZB
UNITED KINGDOM

DRAWN BY : EH
DATE : 04.11.11
SCALE : 1:500 @ A3
PLOT DATE :
E:\ARCHING\DRAWINGS\FONTWELL

DWG No : 10018981
PLG-06
2011
A