


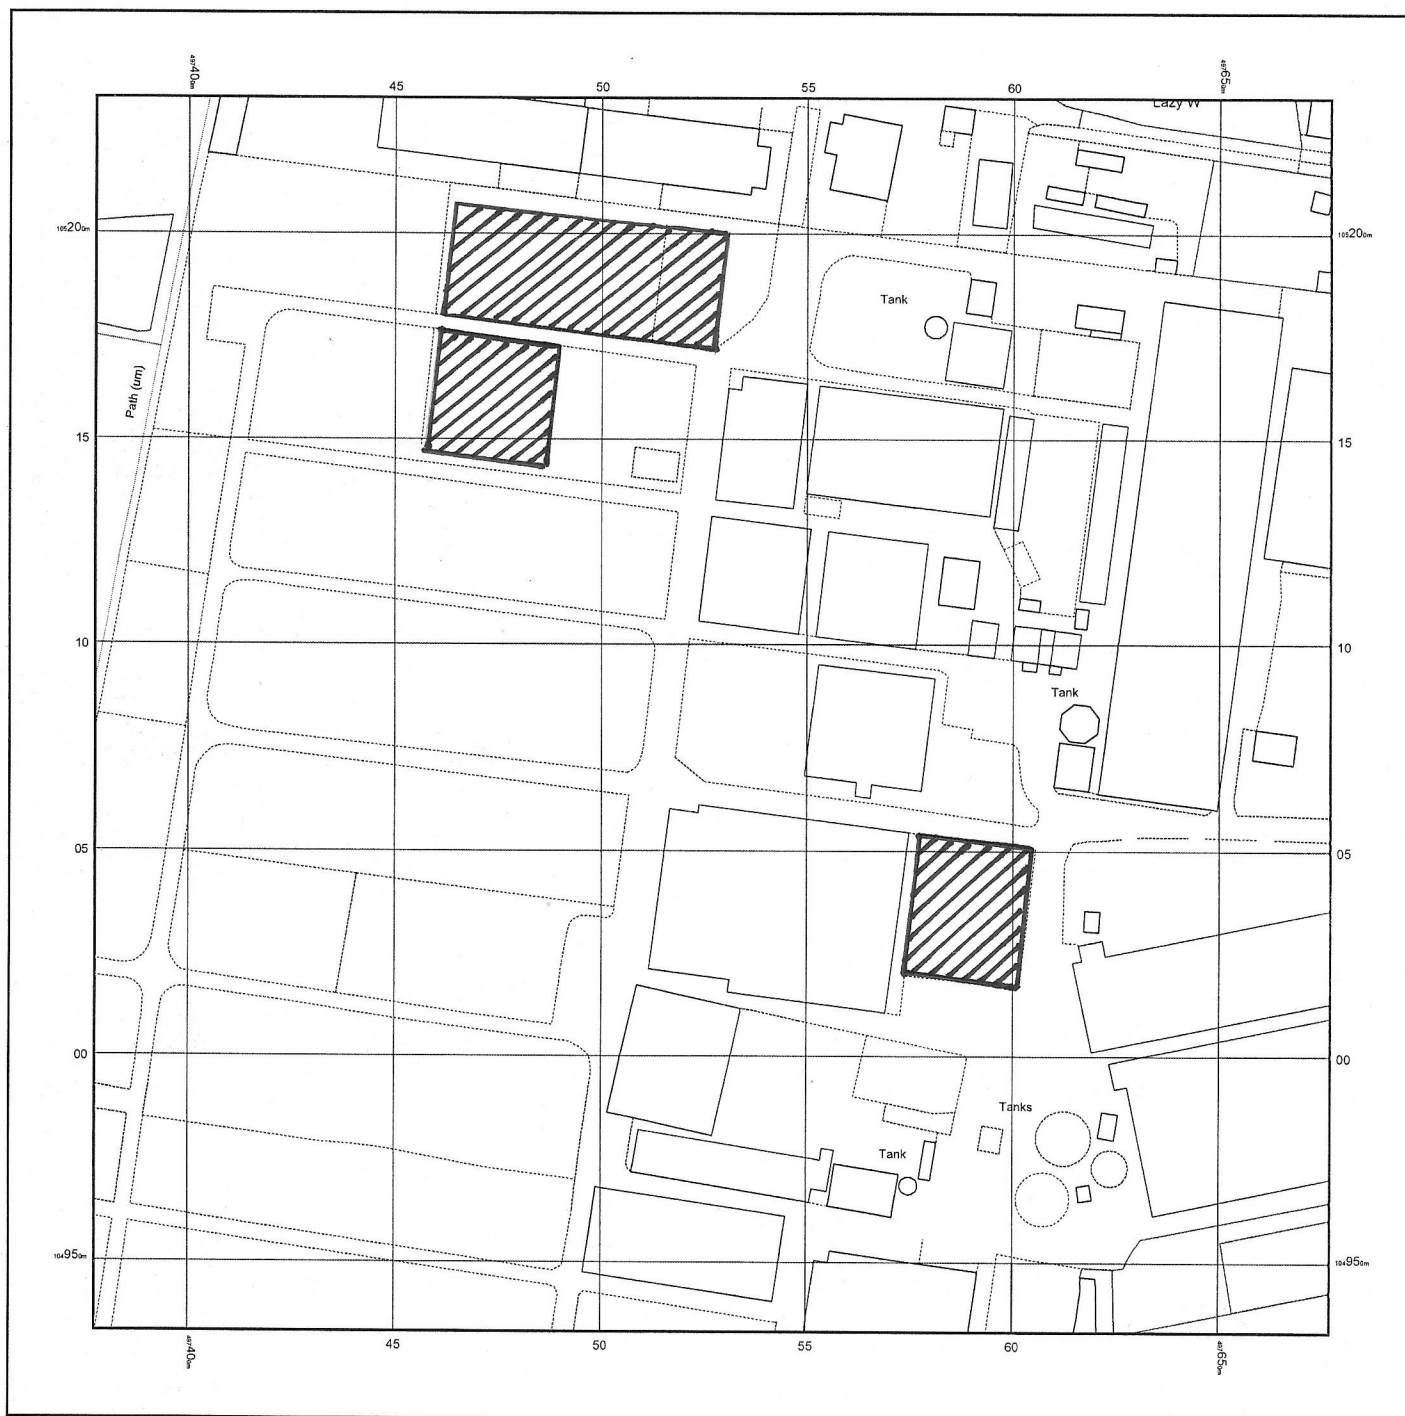

© Crown copyright and database rights 2017 Ordnance Survey 100048957. The representation of road, track or path is no evidence of a boundary or right of way. The representation of features as lines is no evidence of a property boundary.

Supplied by: www.ukmapcentre.com
Serial No: 120581
Centre Coordinates: 497527, 105083
Production Date: 25/07/2017 15:13:32

OS 1:1250 block plan