
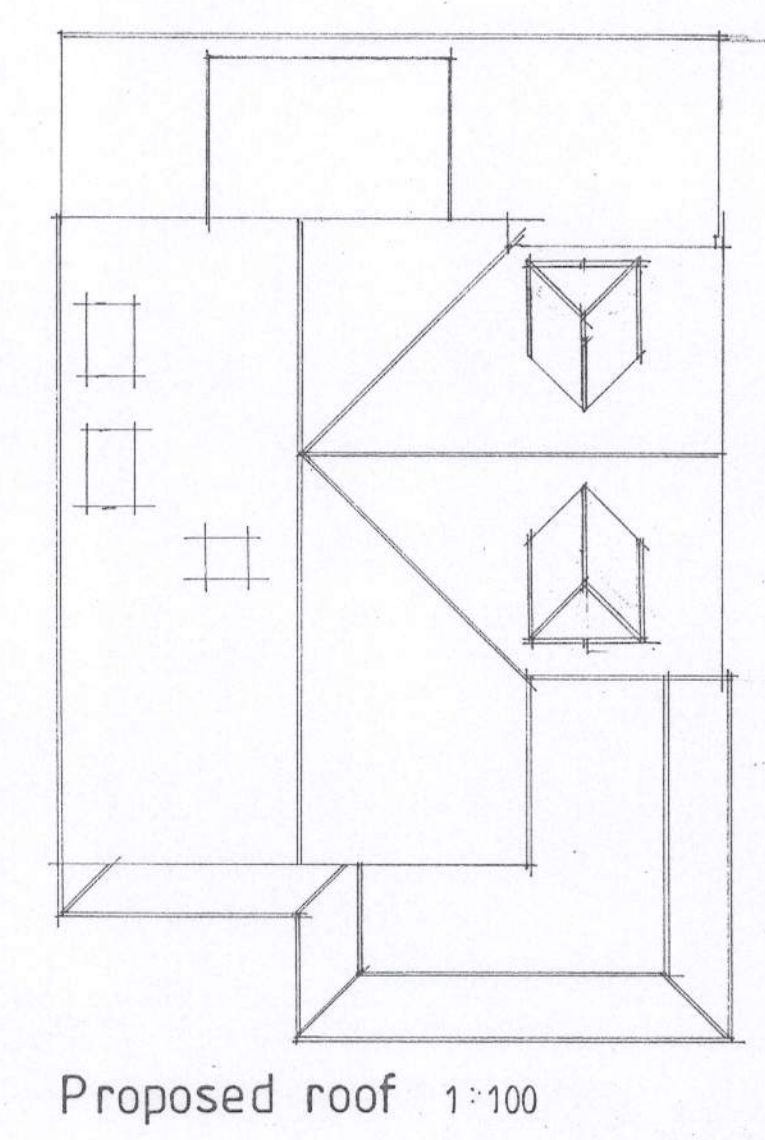
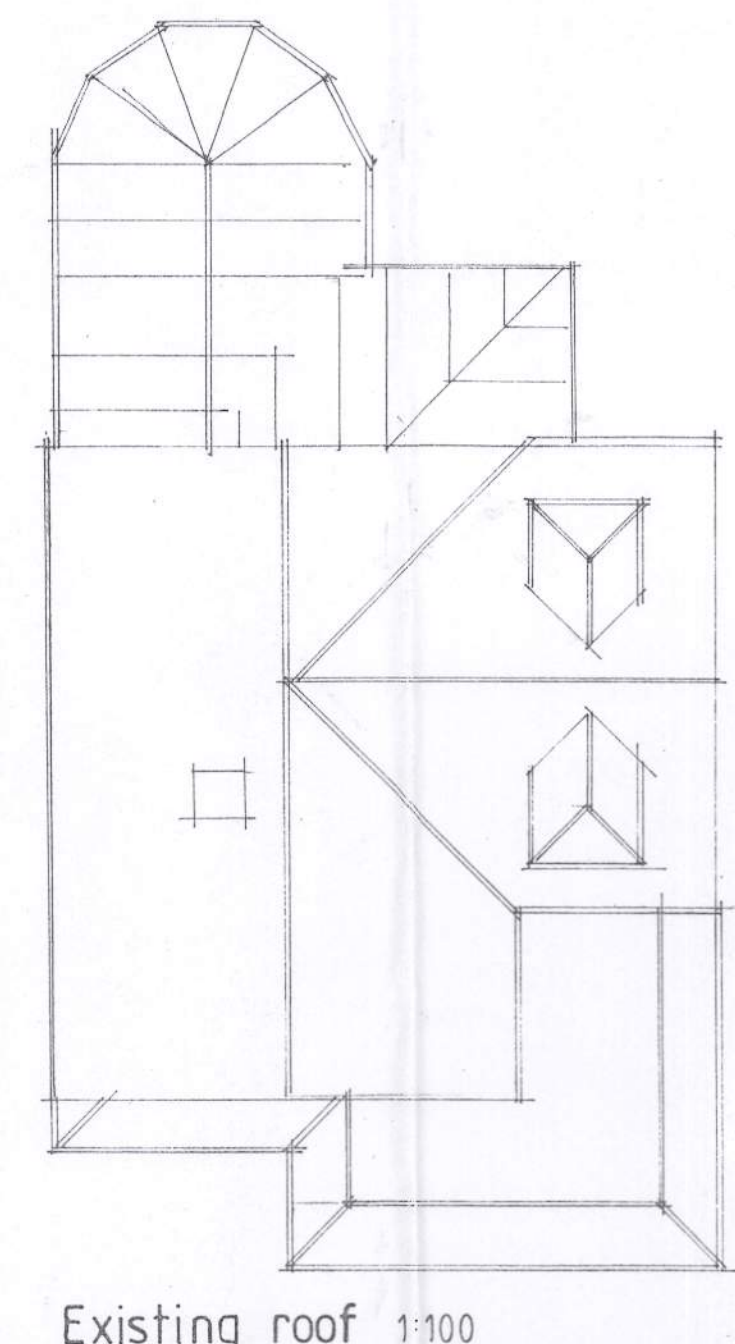
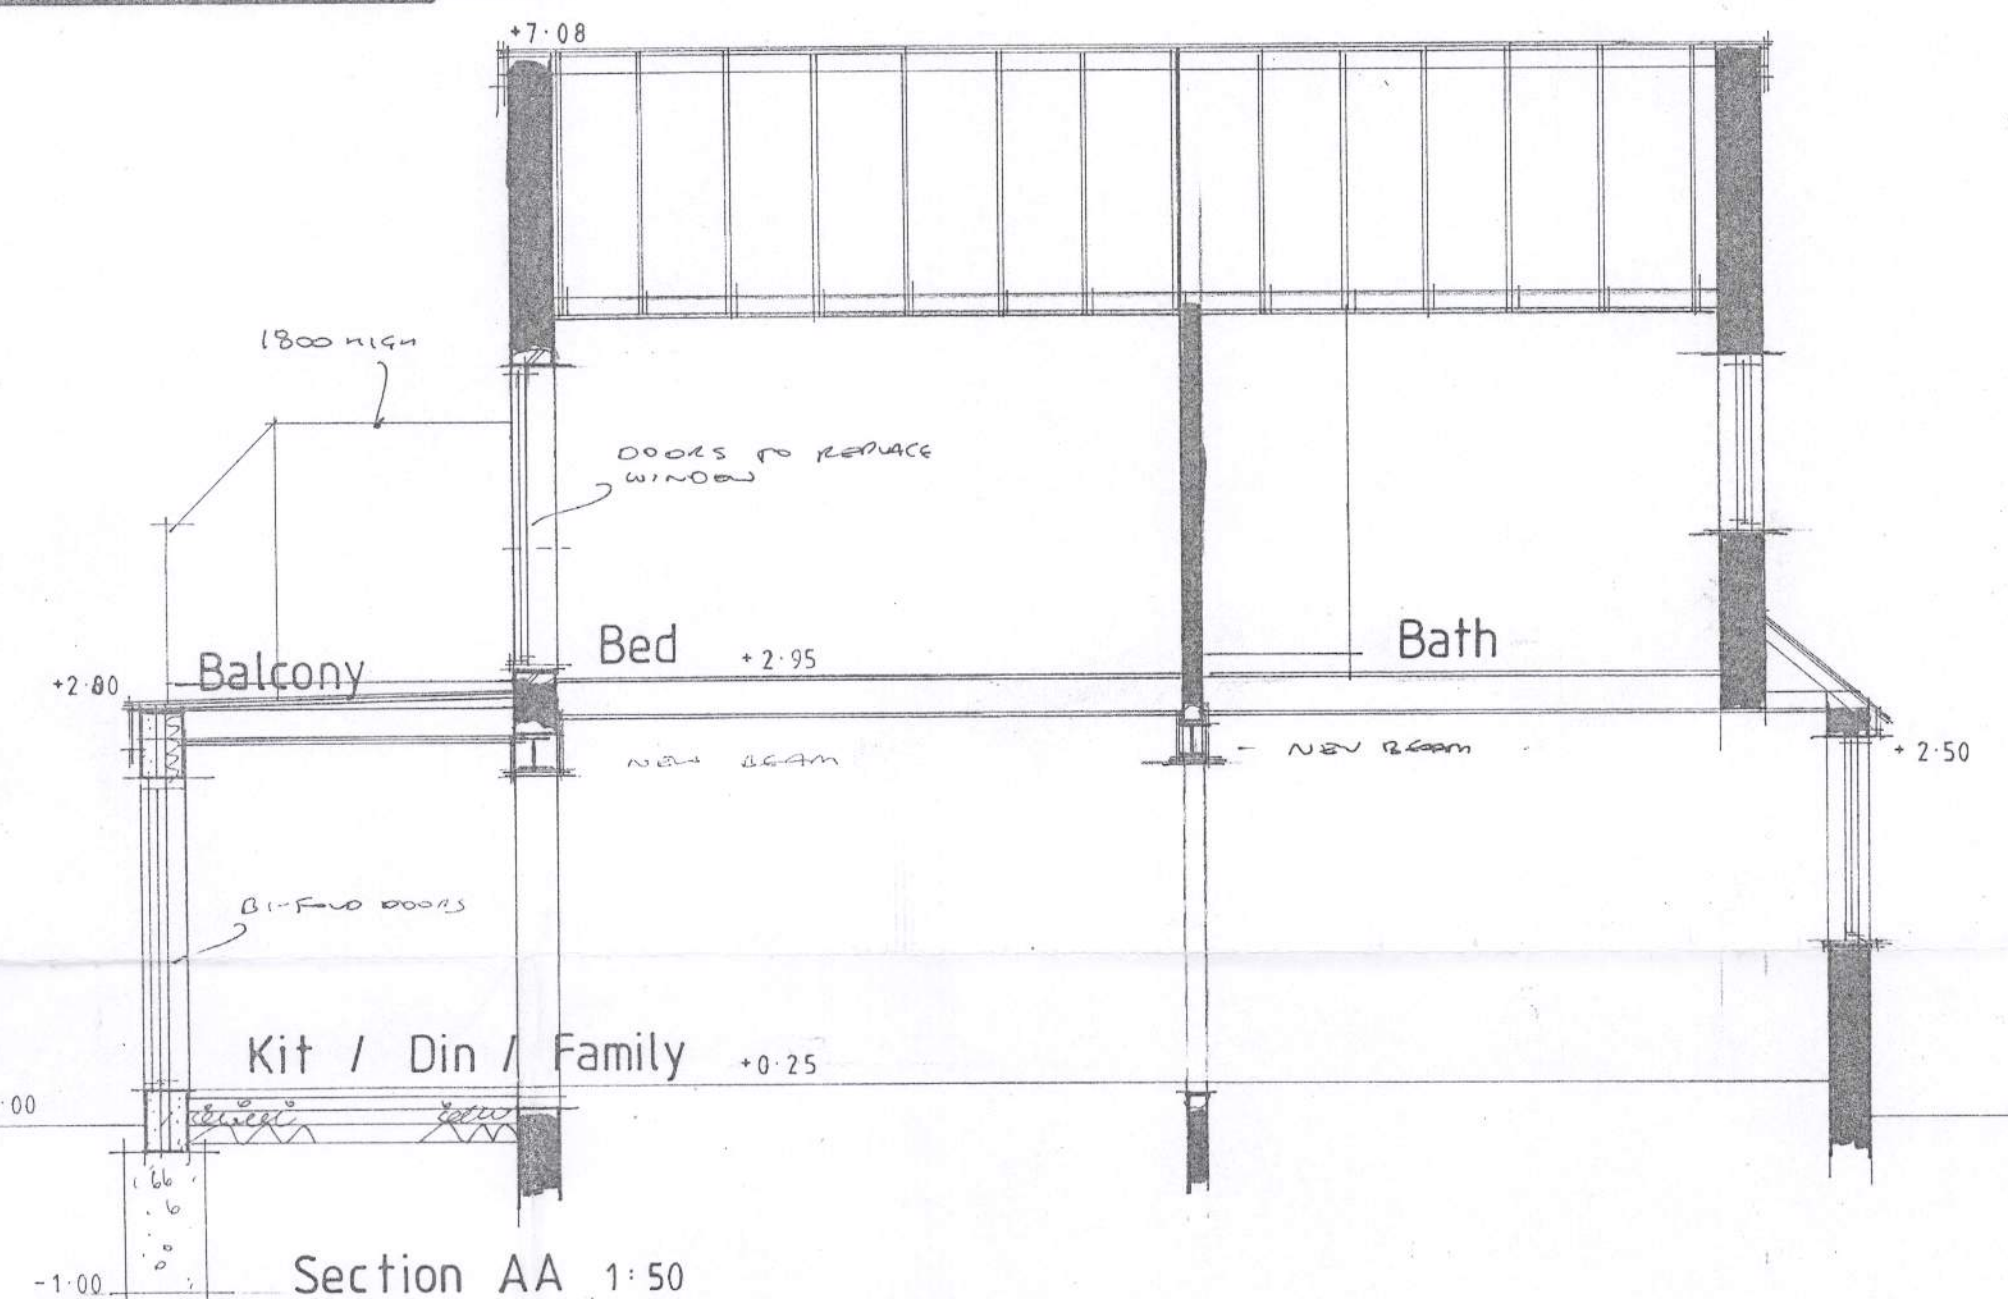
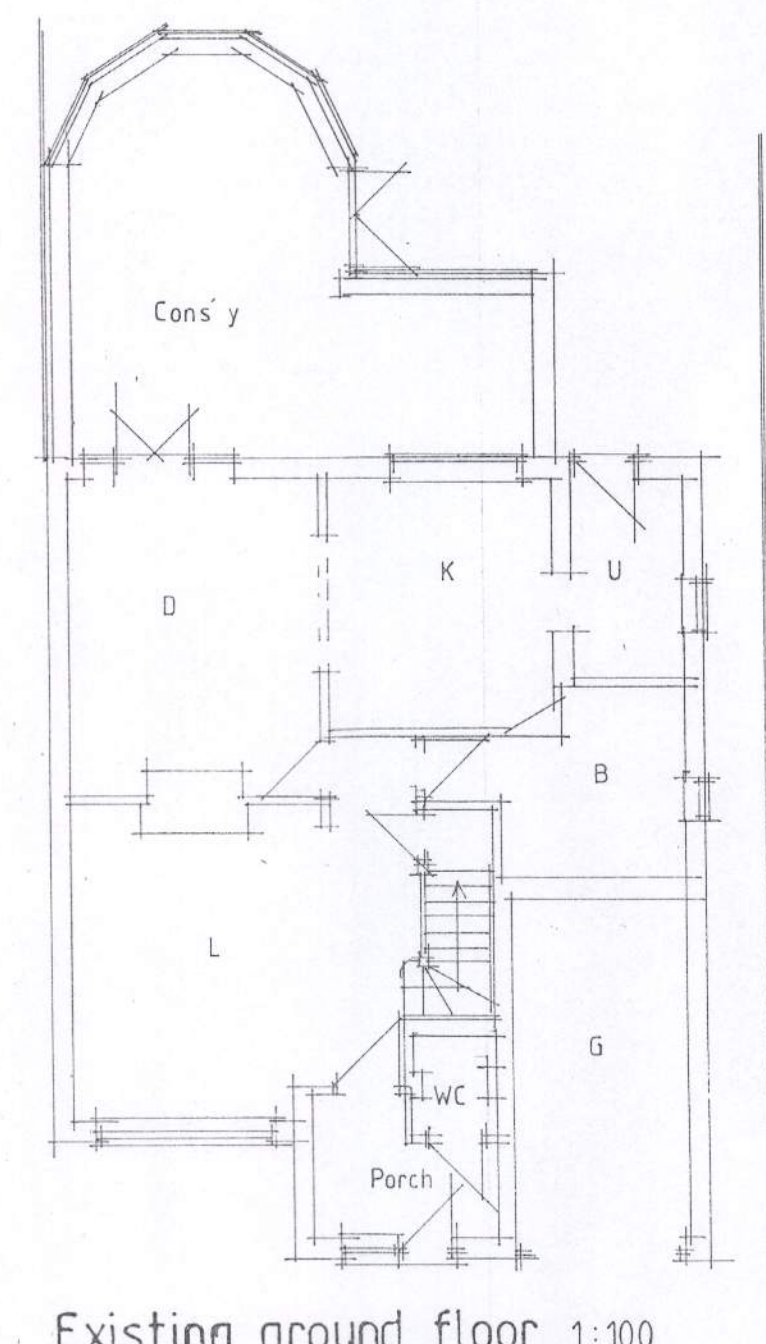
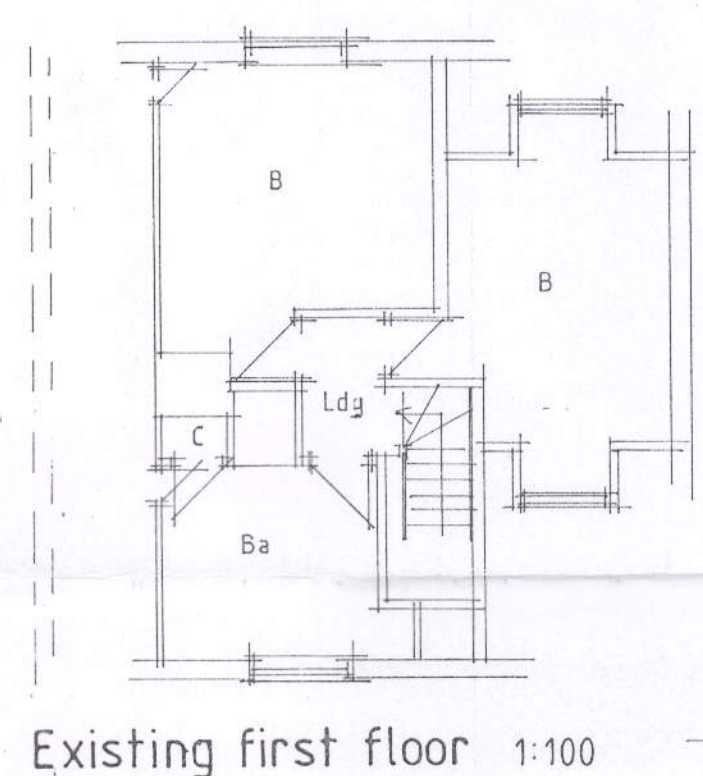
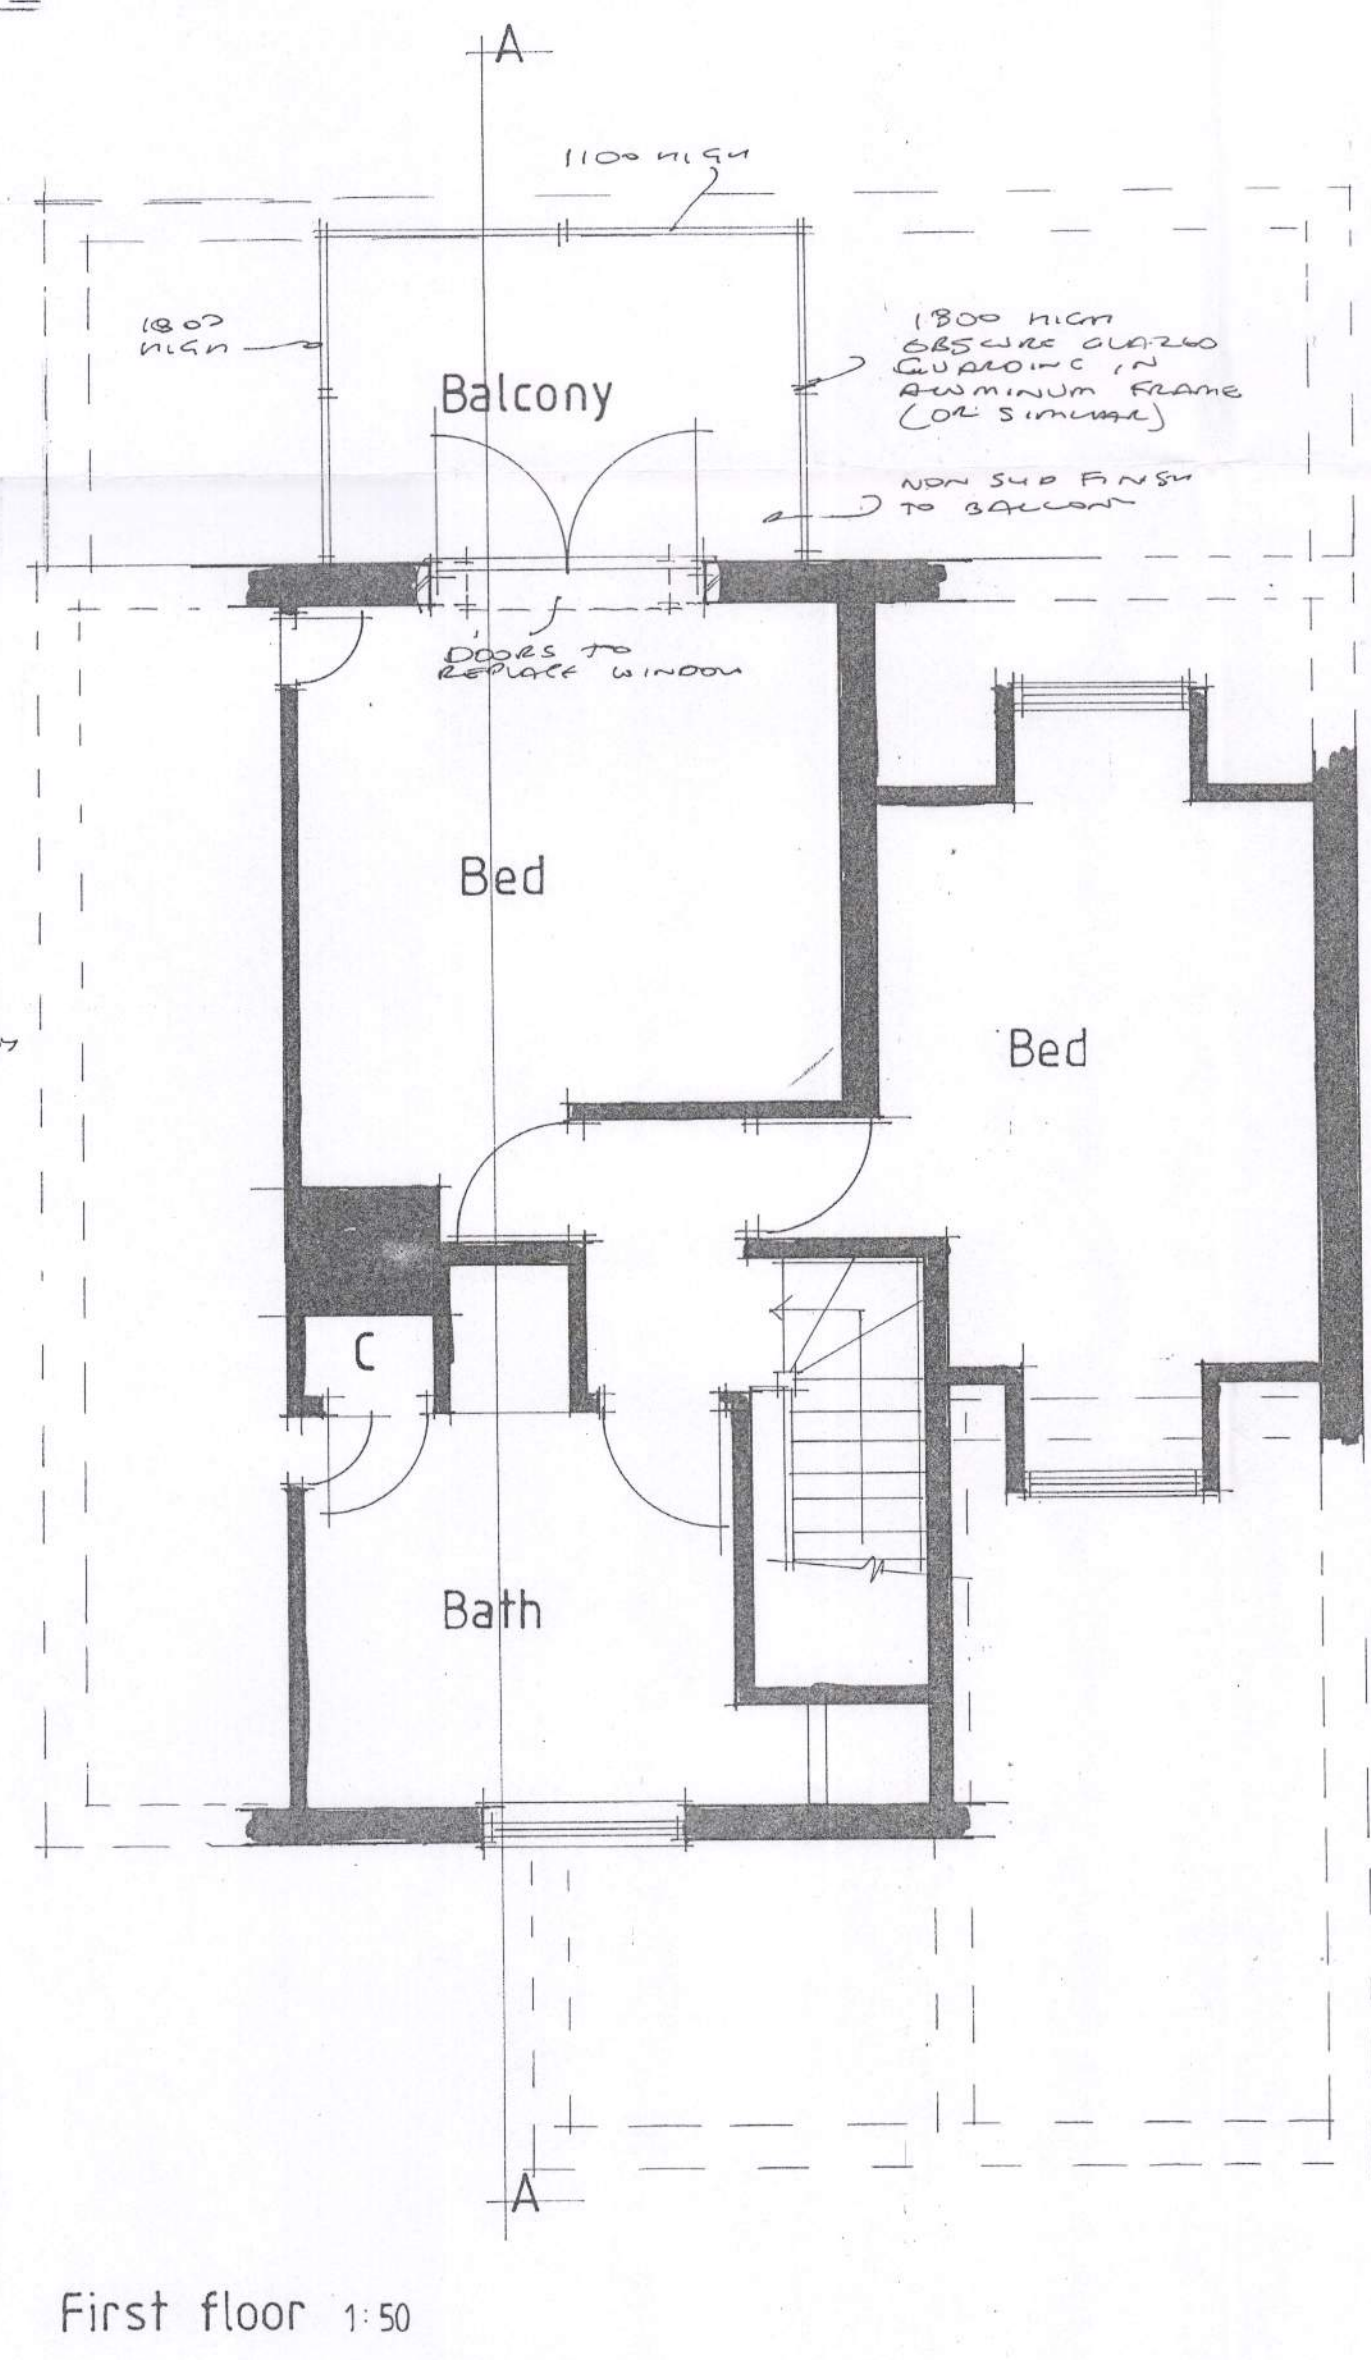
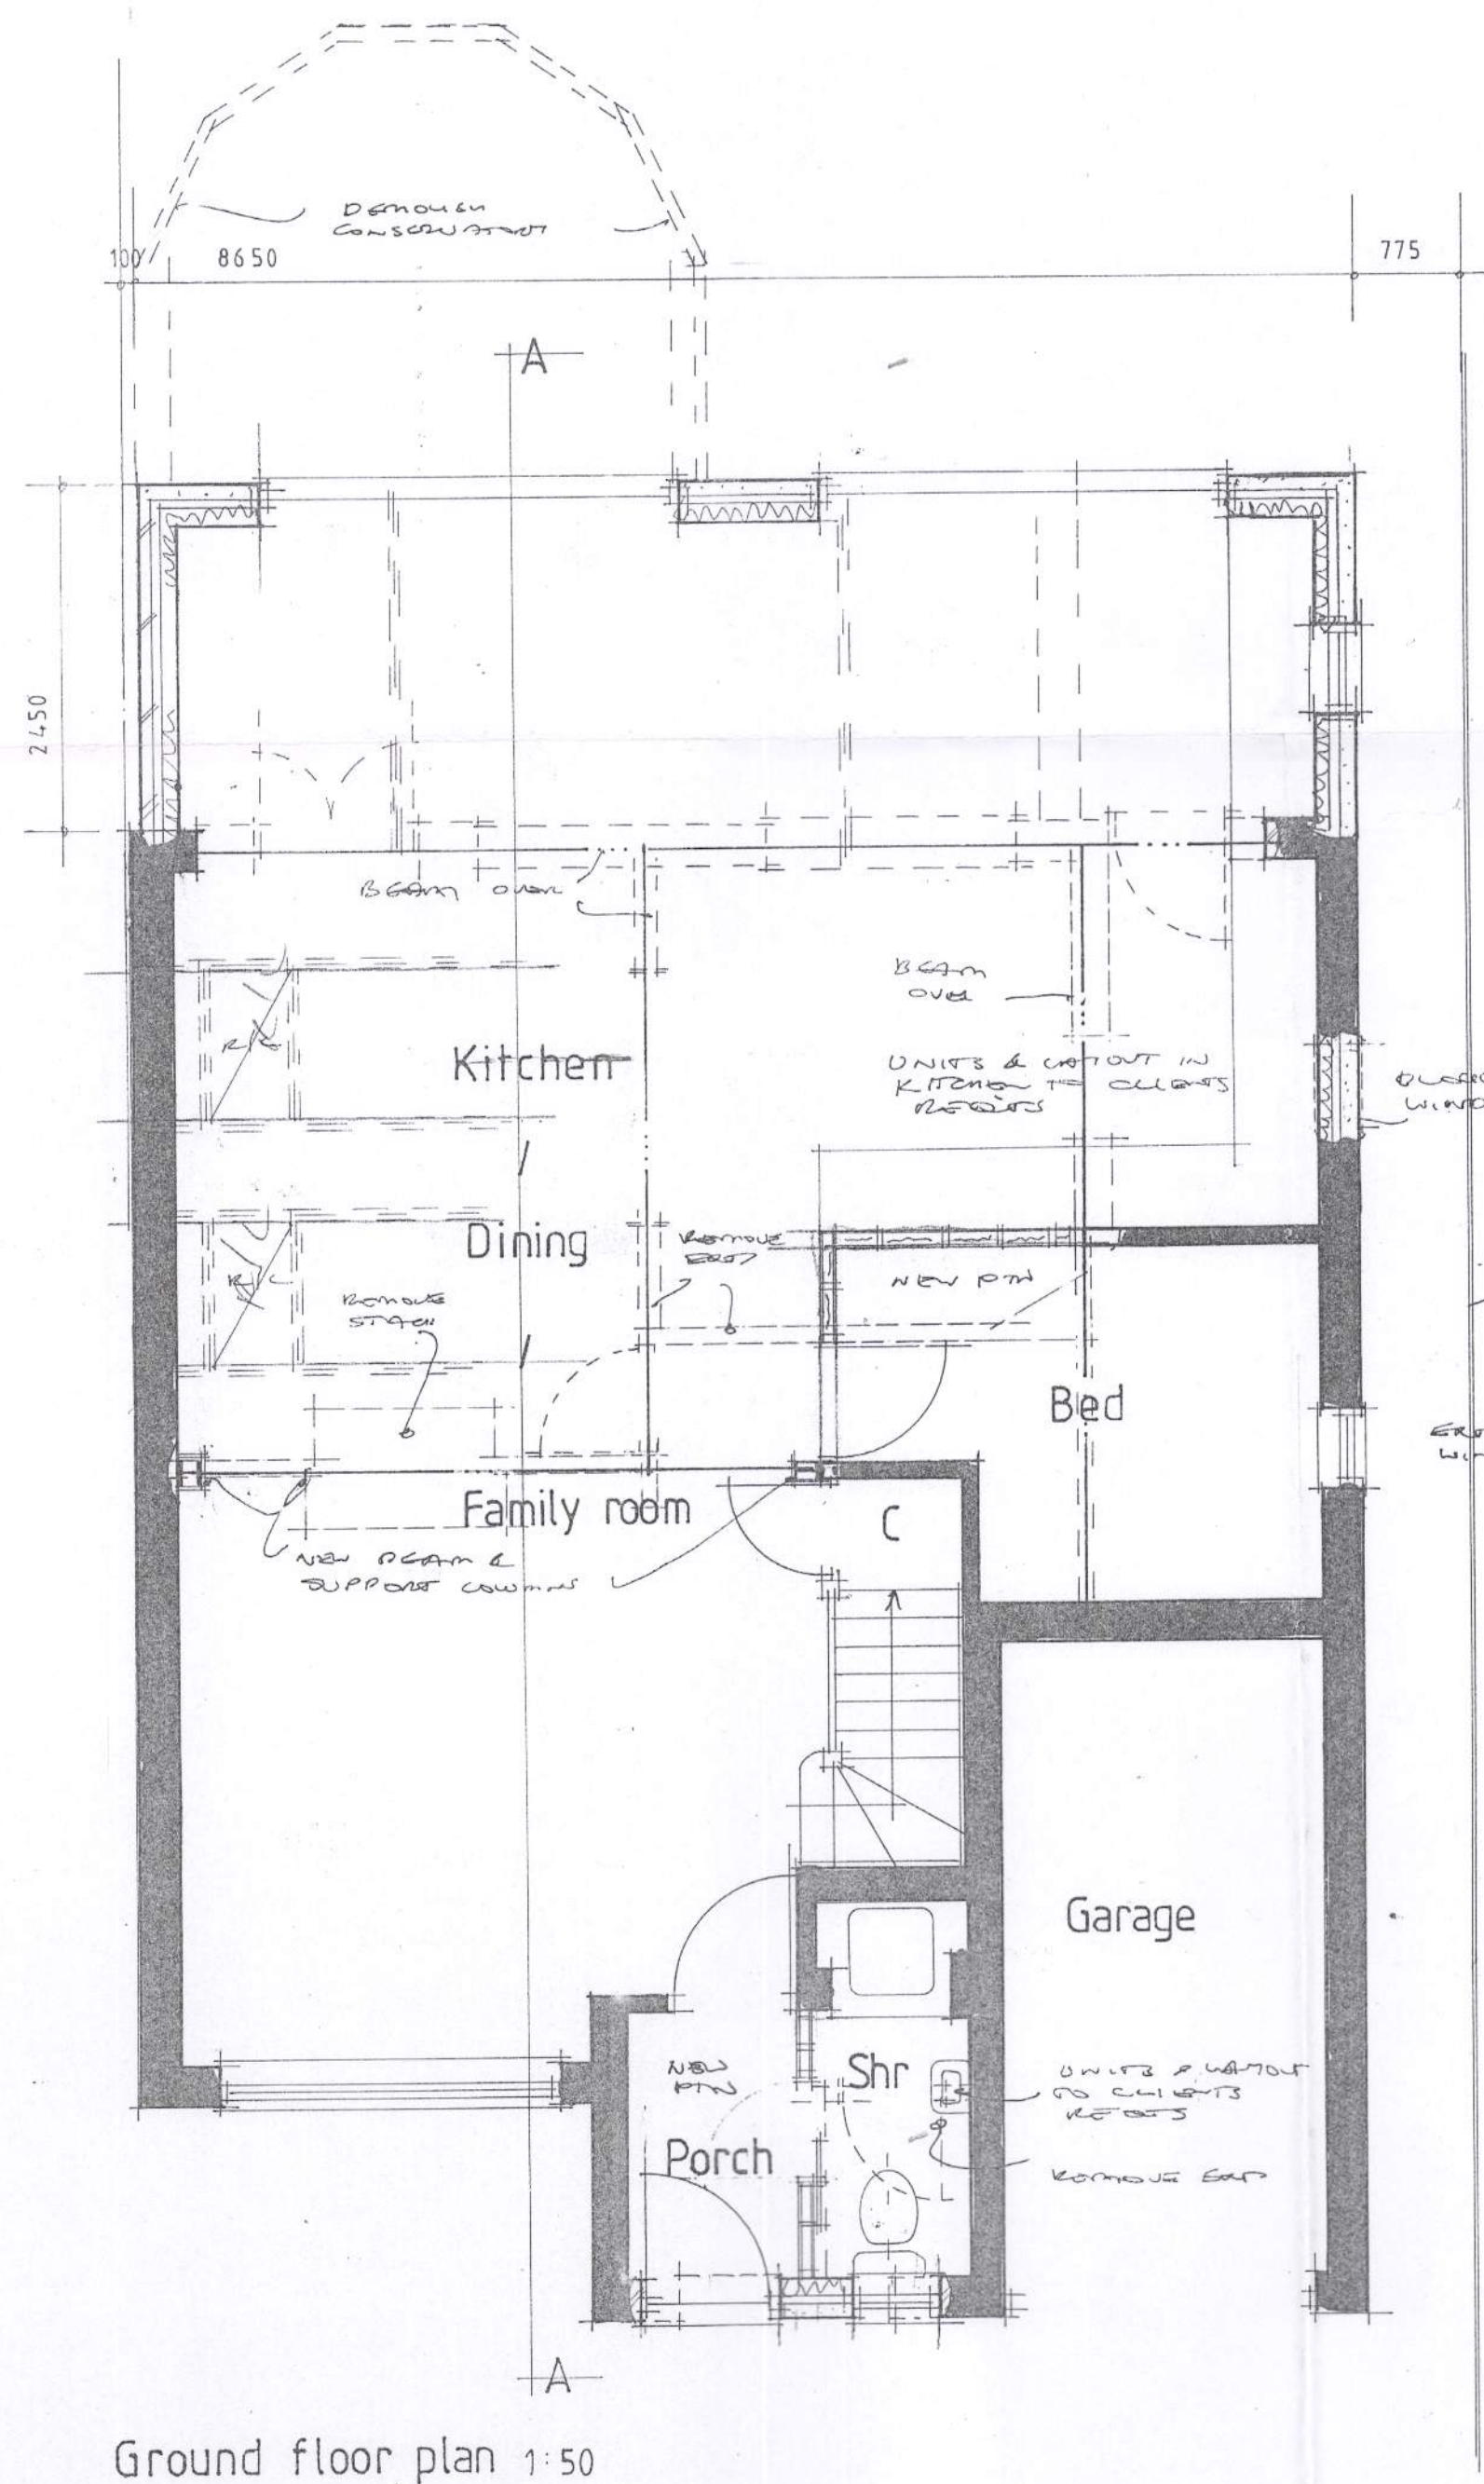
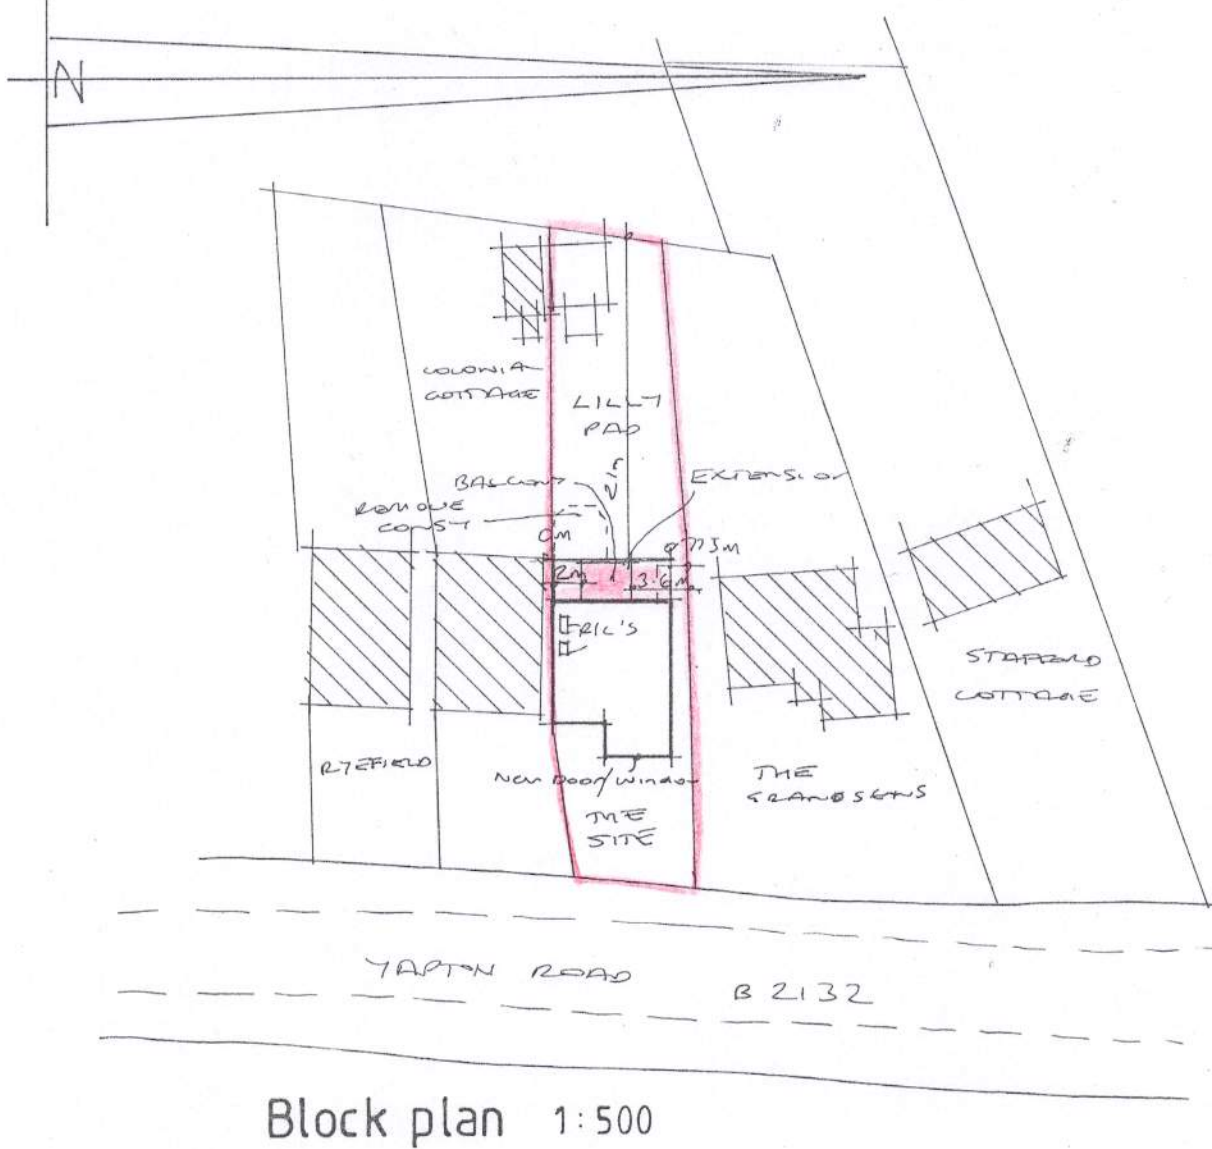


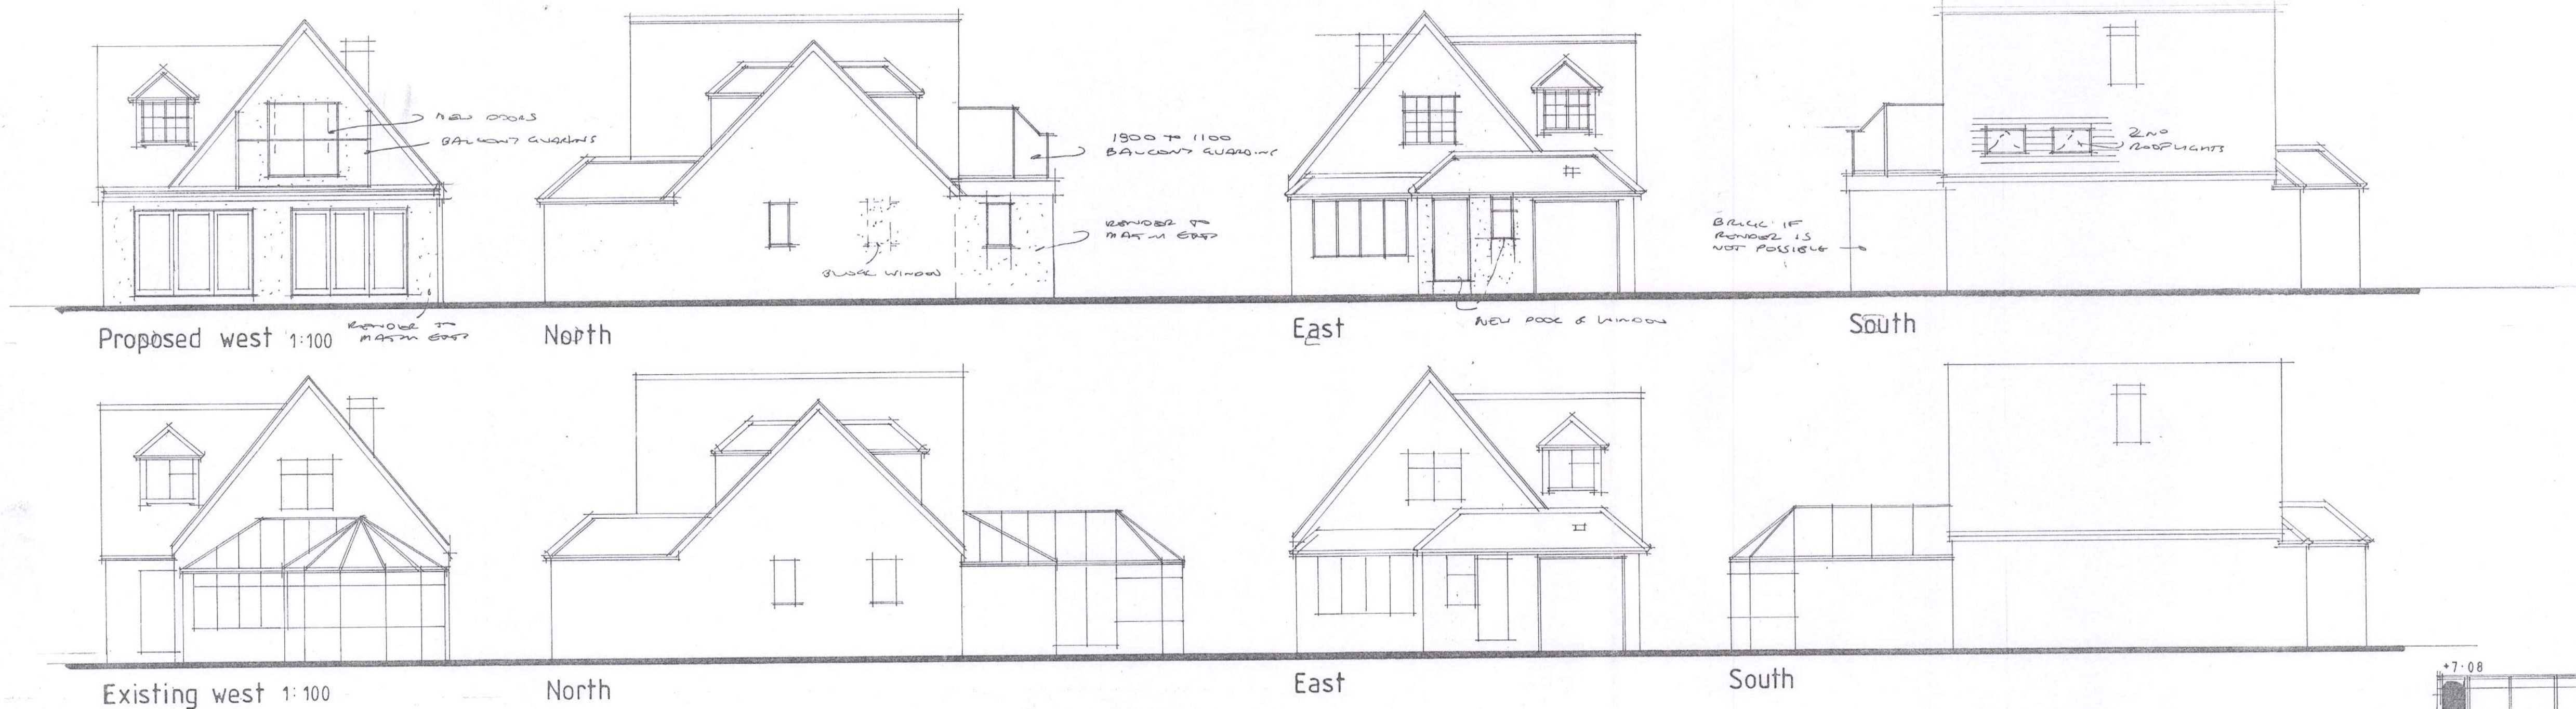

AJ SALTER & SON
Architectural Technicians
and Surveyors
50 WINDSOR ROAD, WORTHING,
WEST SUSSEX, BN11 2LY
Tel/Fax: (01903 209496)
E-mail: ajsalterandson@hotmail.com

C			
B			
A			
Client	Mr & Mrs Gormley		
Address	Lilly Pad, Yapton Lane, Walberton		
Drawing	EXTENSION & ALTERATIONS	No.	5418:1
Scale	1:50 1:100 1:250	Drawn	B
Date	OCT 18		