Notes

1. This drawing is the copyright of CYGNUS20
2. Do not scale this drawing except for Local Authority planning purposes
3. All dimensions must be checked on site by the contractor prior to commencement of the works.

Client Approval

	A - Approved
	B - Approved with comments
	C - Do not use

Rev.	Revision Note/Purpose of Issue	Drw By	Date	Chk By	Date
P01	Preliminary Issue	MD	10.08.22		

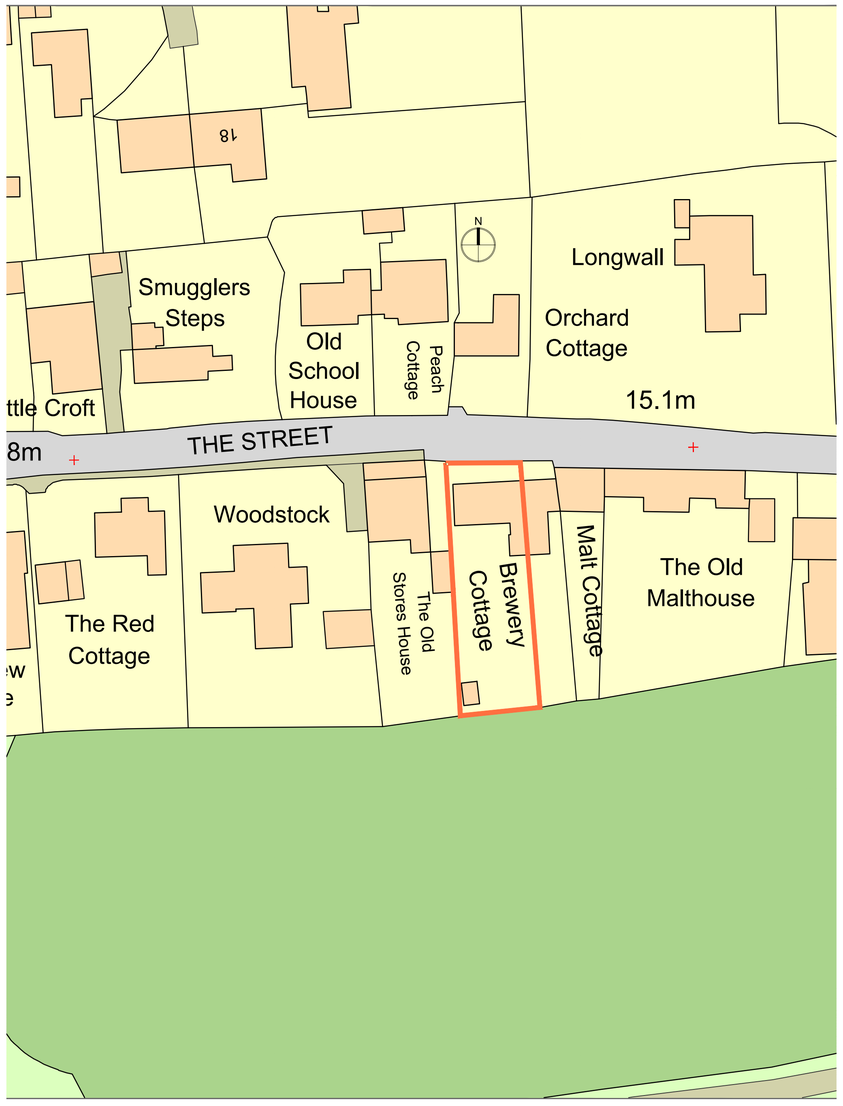

Site Plan
1:500 @ A1

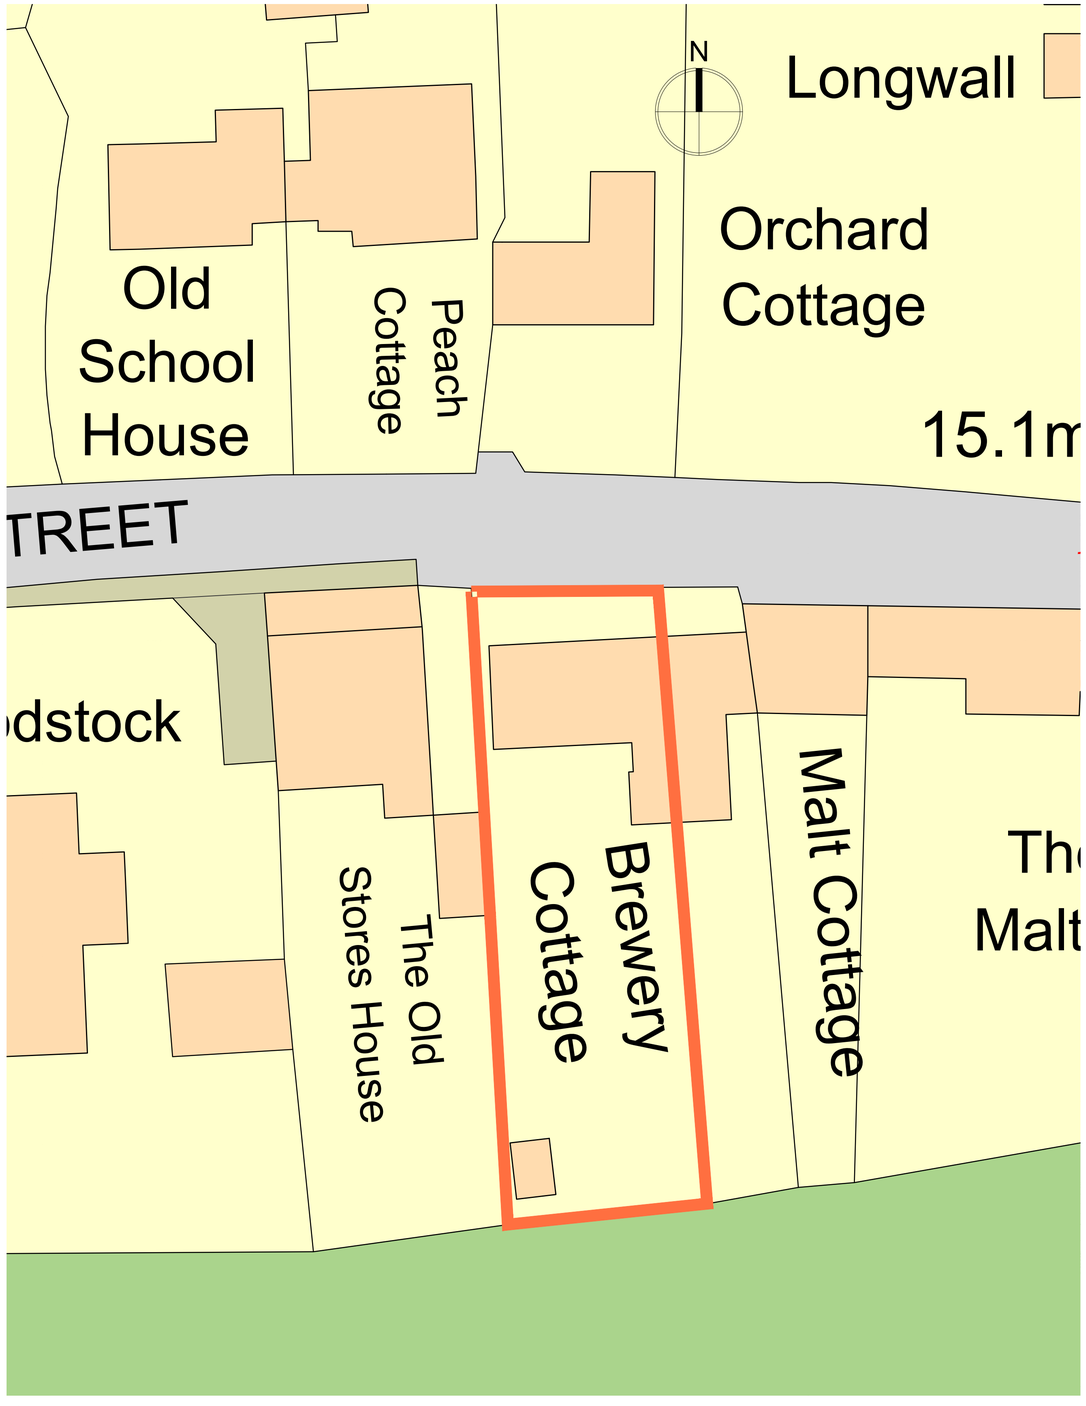

Site Plan
1:200 @ A1

Site Plan 1:500 @ A1

10 0 10 20 30 40 50m

1:500

Plans & Elevations 1:200 @ A1

2 0 2 4 6 8 10 12 14 16 18m

1:200

Client
Mr & Mrs Duggan

Job title
Brewery Cottage
The Street, Walberton
West Sussex, BN18 0PQ

Drawing title
General Arrangement
Block Plan

Drawn	Date	Checked	Date	Scale at A1
MD	15/08/22			1:500 / 1:200

Job No.	Pro.	Org.	Zone	Level	Type	Role	No.	Rev.
22-0012	BRE	CYG	00	ZZ	DR	A	0100	P01

Purpose of Issue
CONSTRUCTION

CYGNUS20

ARUN DISTRICT COUNCIL WA/022/21