



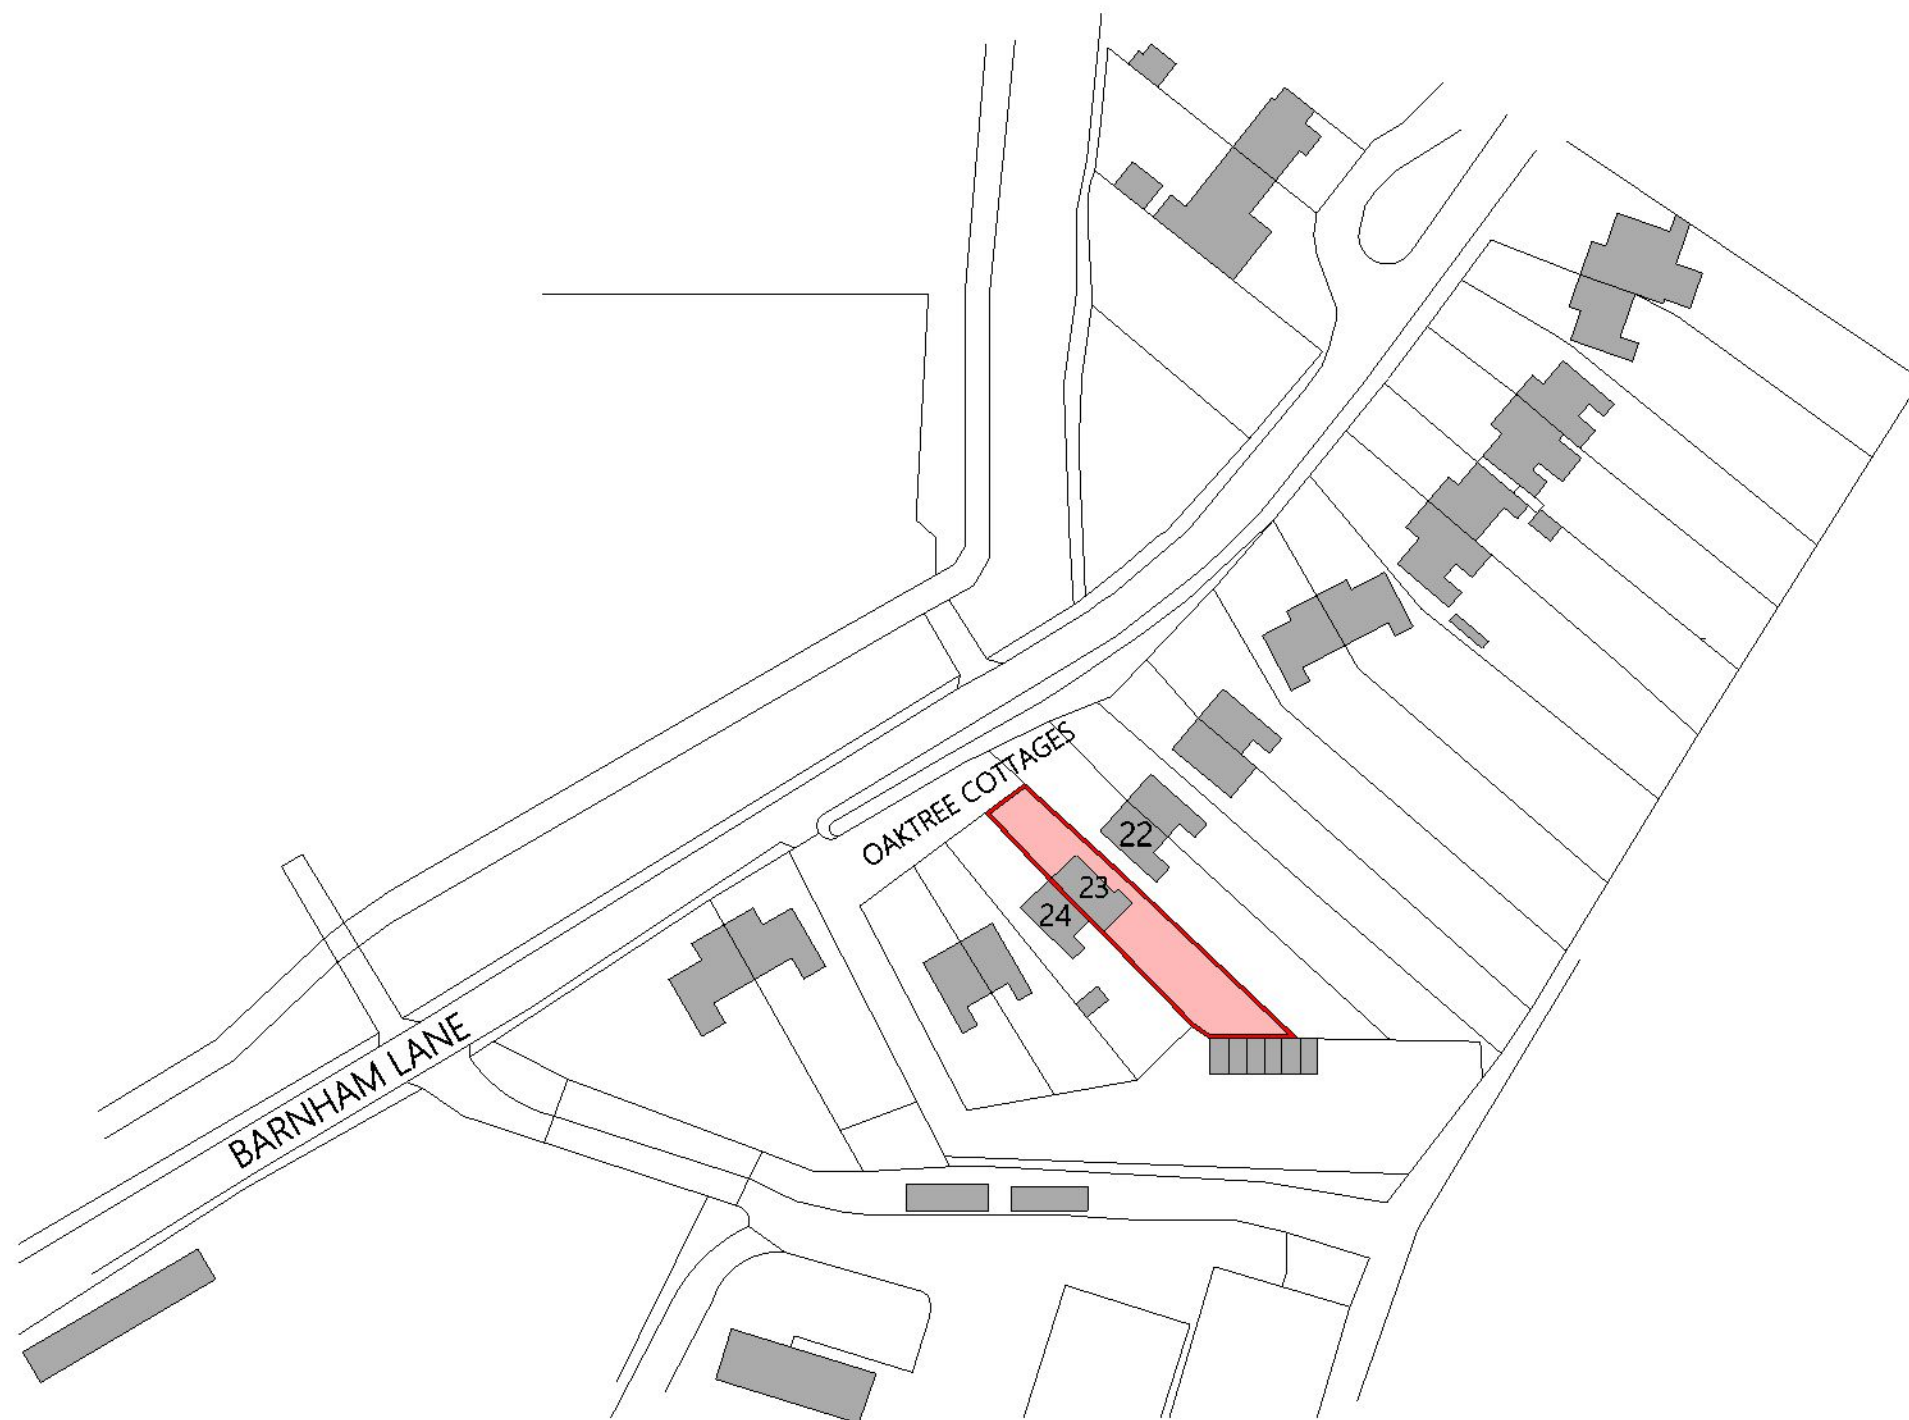

LOCATION PLAN 1:1000

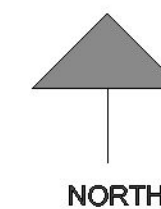

PETER ROBSON ARCHITECT Long Meadow, The Lane,
Chichester, PO19 5PY
Tel; 01243 780224 Mob; 07497 006277 Email; robsonarchitect@gmail.com

DRAWING TITLE;	LOCATION PLAN	DRAWING	1609-01
PROJECT;	PROPOSED REAR EXTENSION AT 23 OAKTREE COTTAGES, WARBERTON	Scale; 1000 @ A3	Rev
CLIENT;	MR AND MRS TURNER	Date; OCT 2017	PLANNING DRAWING