A1

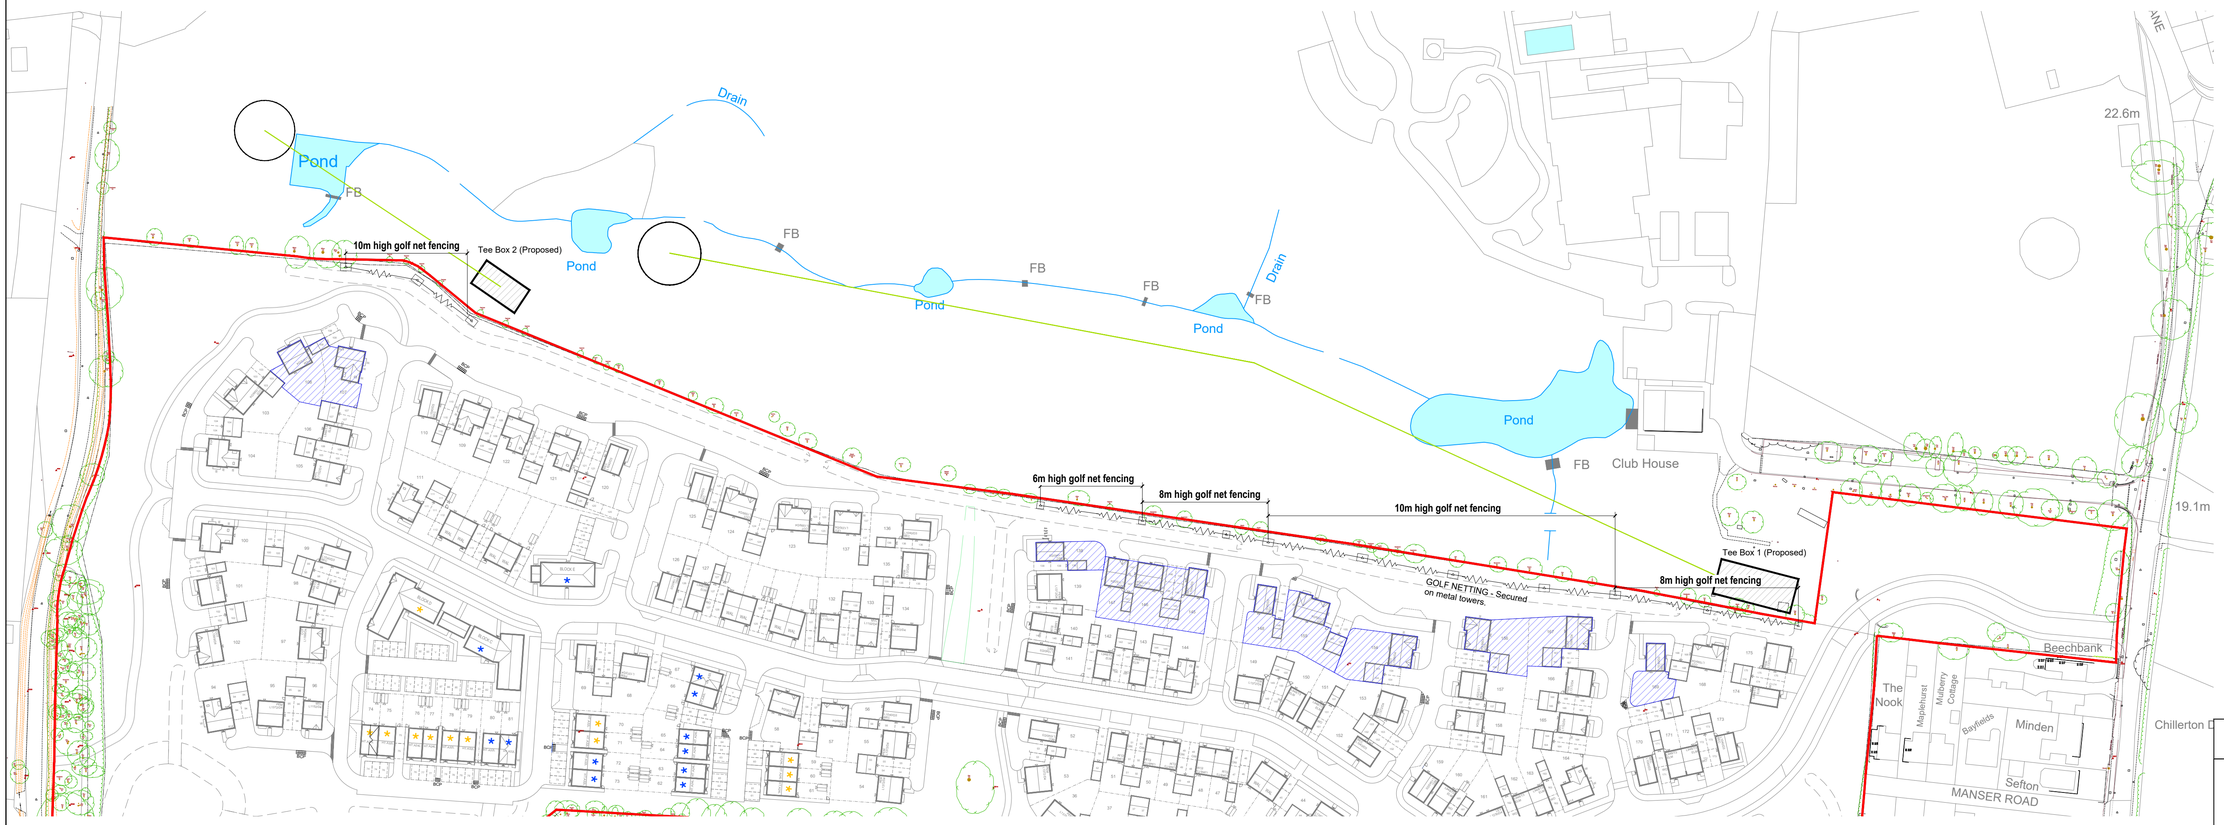

Notes
Tee Box 1 (Existing) shown as per survey drawing.
Walberton - 3d Topo - karylance Limited.
Tee Box 2 (Existing) approx position shown based off Google Maps.

KEY:

GOLF NETTING - Golf netting secured on galvanised metal towers, supplied by AJW Construction/Hi-Nets. Refer to dwg CSA 3823/119 for details

House Plots related to the mitigation measures.

scale 1:1000

0 20m 40m 60m

NOTES

This drawing is the copyright of Thrive Ltd ©. All rights reserved. Ordnance Survey Data © Crown Copyright. All rights reserved. Licence No. 100007359. DO NOT scale from this drawing. Contractors, Sub Contractors and Suppliers are to check all relevant dimensions and levels of the site and building before commencing any shop drawings or building work. Any discrepancies should be recorded to the Architect.
Where applicable this drawing is to be read in conjunction with the Consultants' drawings.

REV	DESCRIPTION	DATE	AUTHOR	CHK'D
A	Issued for Information.	16.09.19	FK	MD
B	Golf netting details updated based off Landscape information.	25.10.19	FK	CP
C	Golf netting details updated based off Landscape information.	12.12.19	CP	FK

FOR INFORMATION

thrive.
architects
Romsey Office
Building 300, The Grange, Romsey Road, Michelmersh, SO51 0AE
t: 01794 367703 f: 01794 367276 www.thrivearchitects.co.uk

PROJECT
Land East of Tye Lane
Walberton
For: Linden Homes Southern

DRAWING
Proposed Golf Netting Location

SCALE	DATE	AUTHOR	CHK'D
1:1000@ A1	Sept 19	FK	MD

JOB NO.	DRAWING NO.	REV
LIND171208	GNL.01	C

CLIENT REF.