
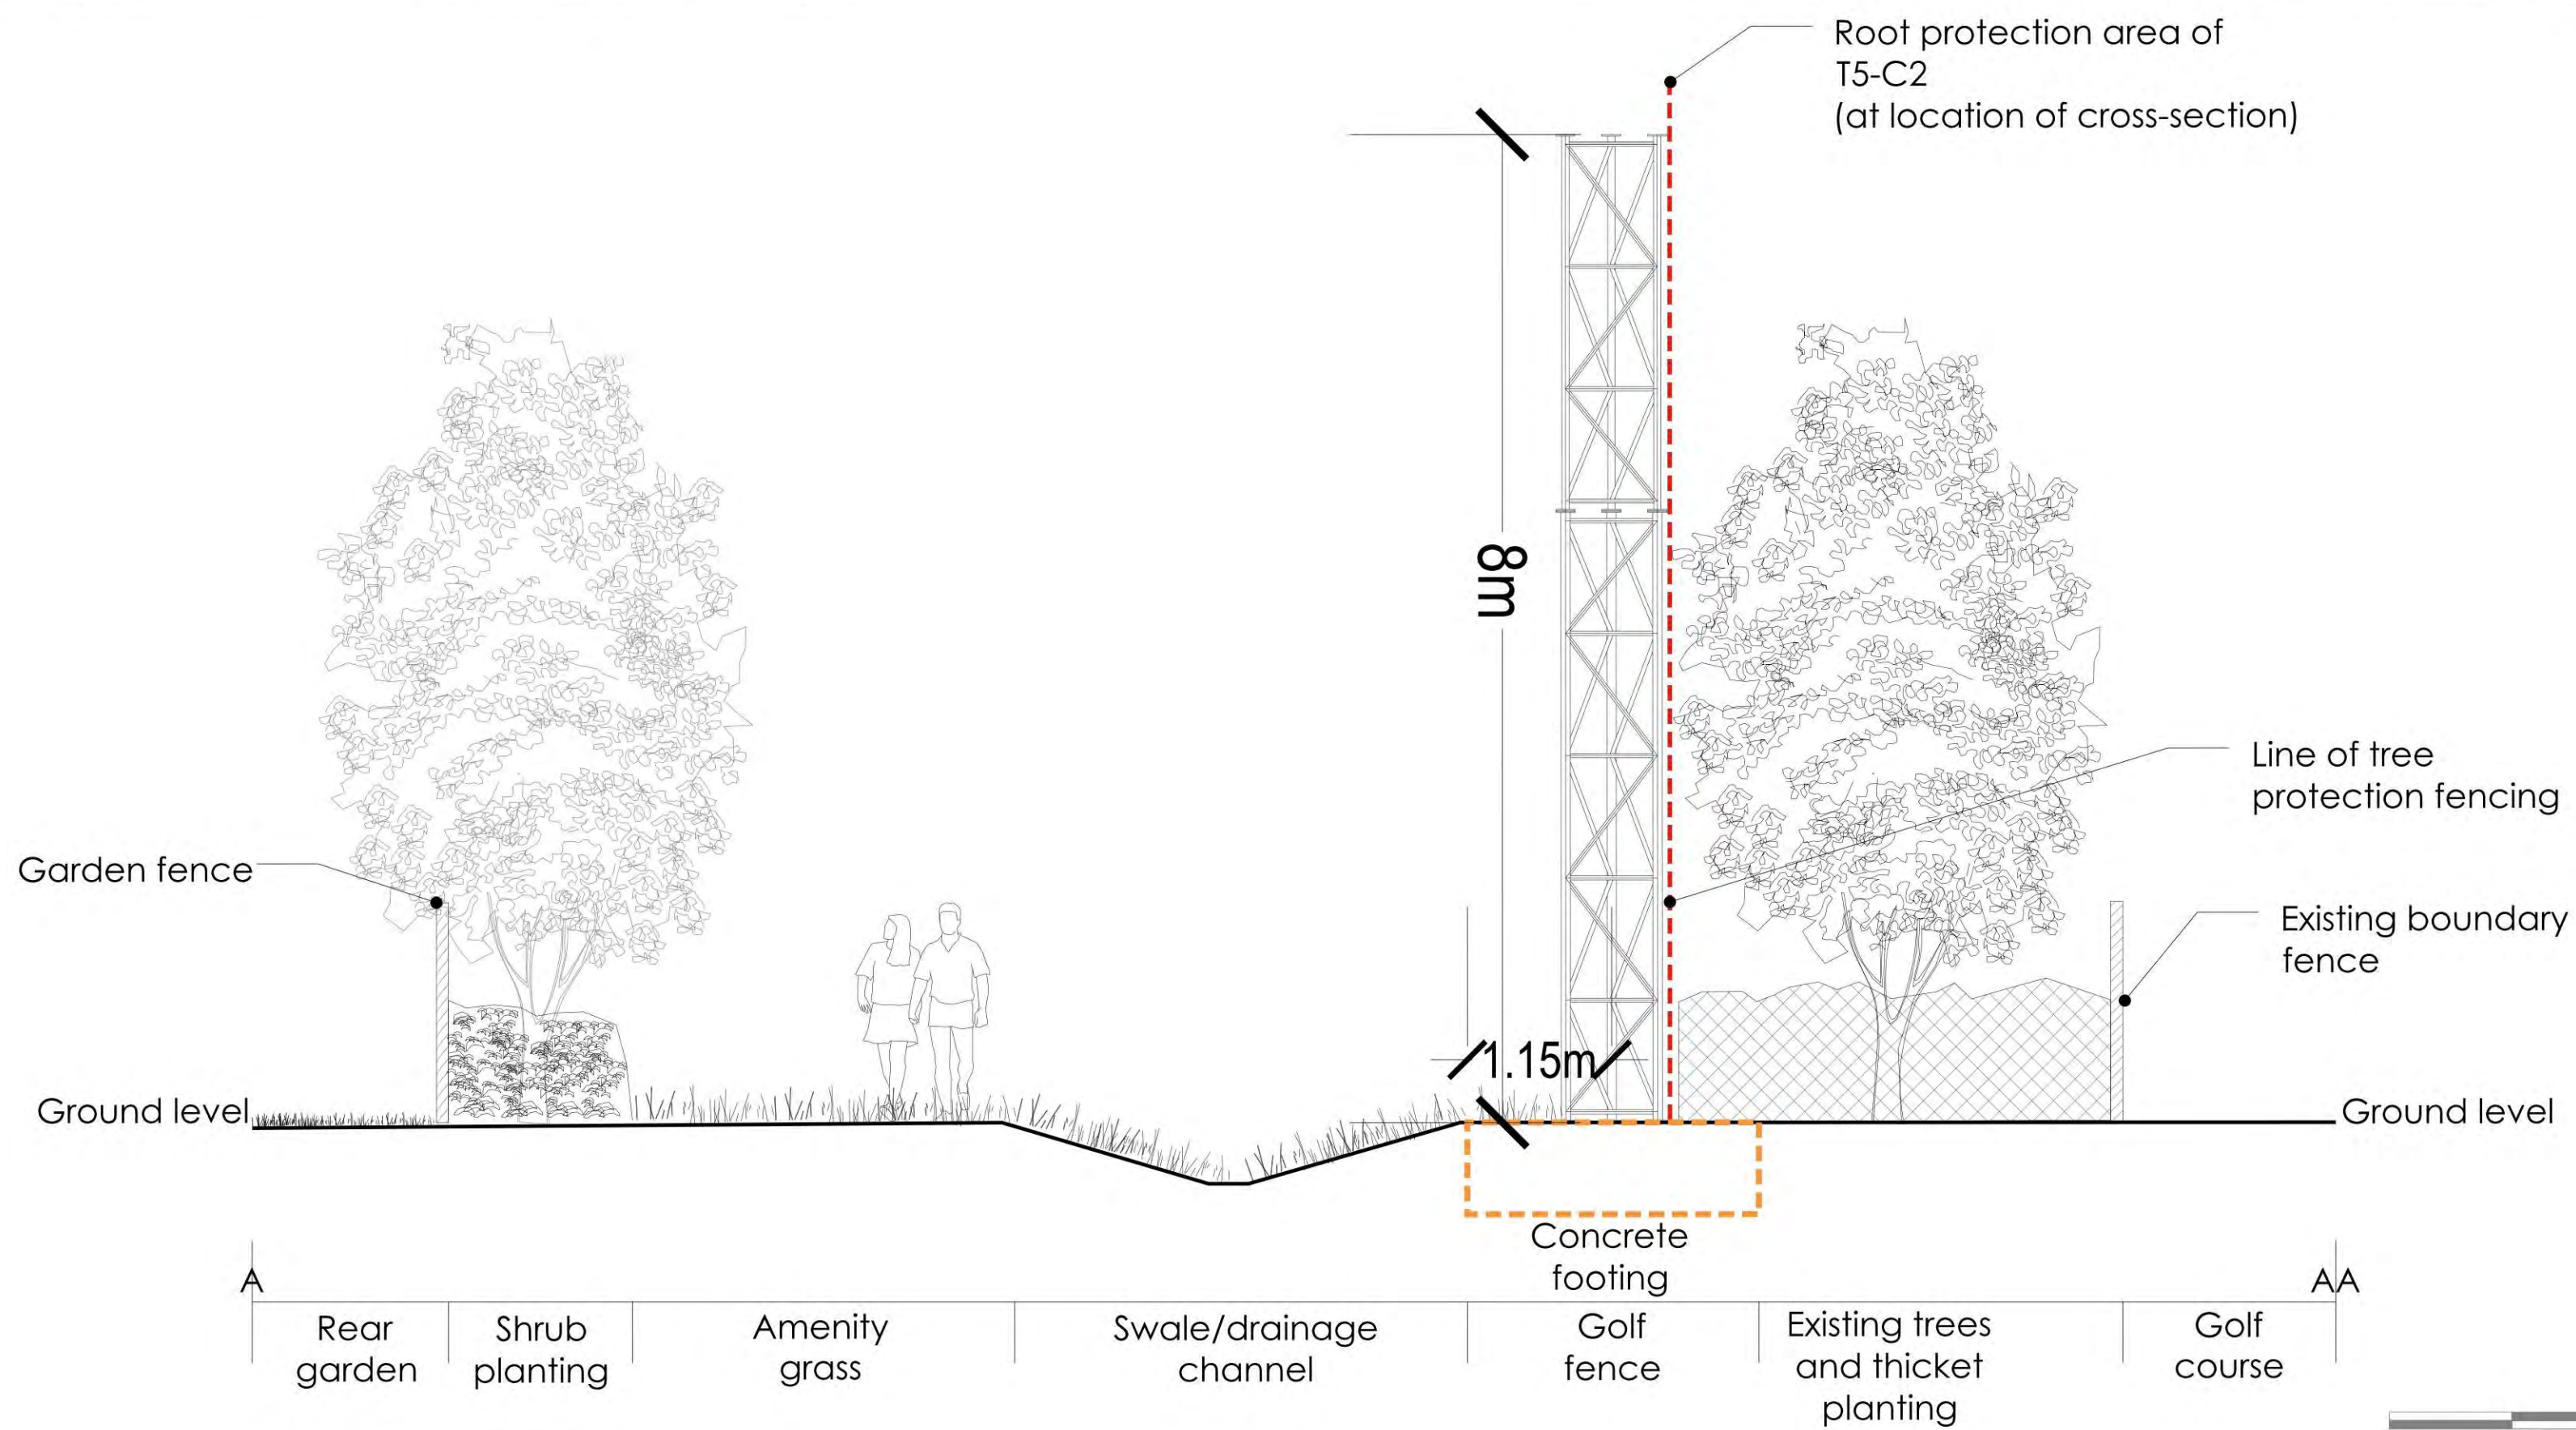


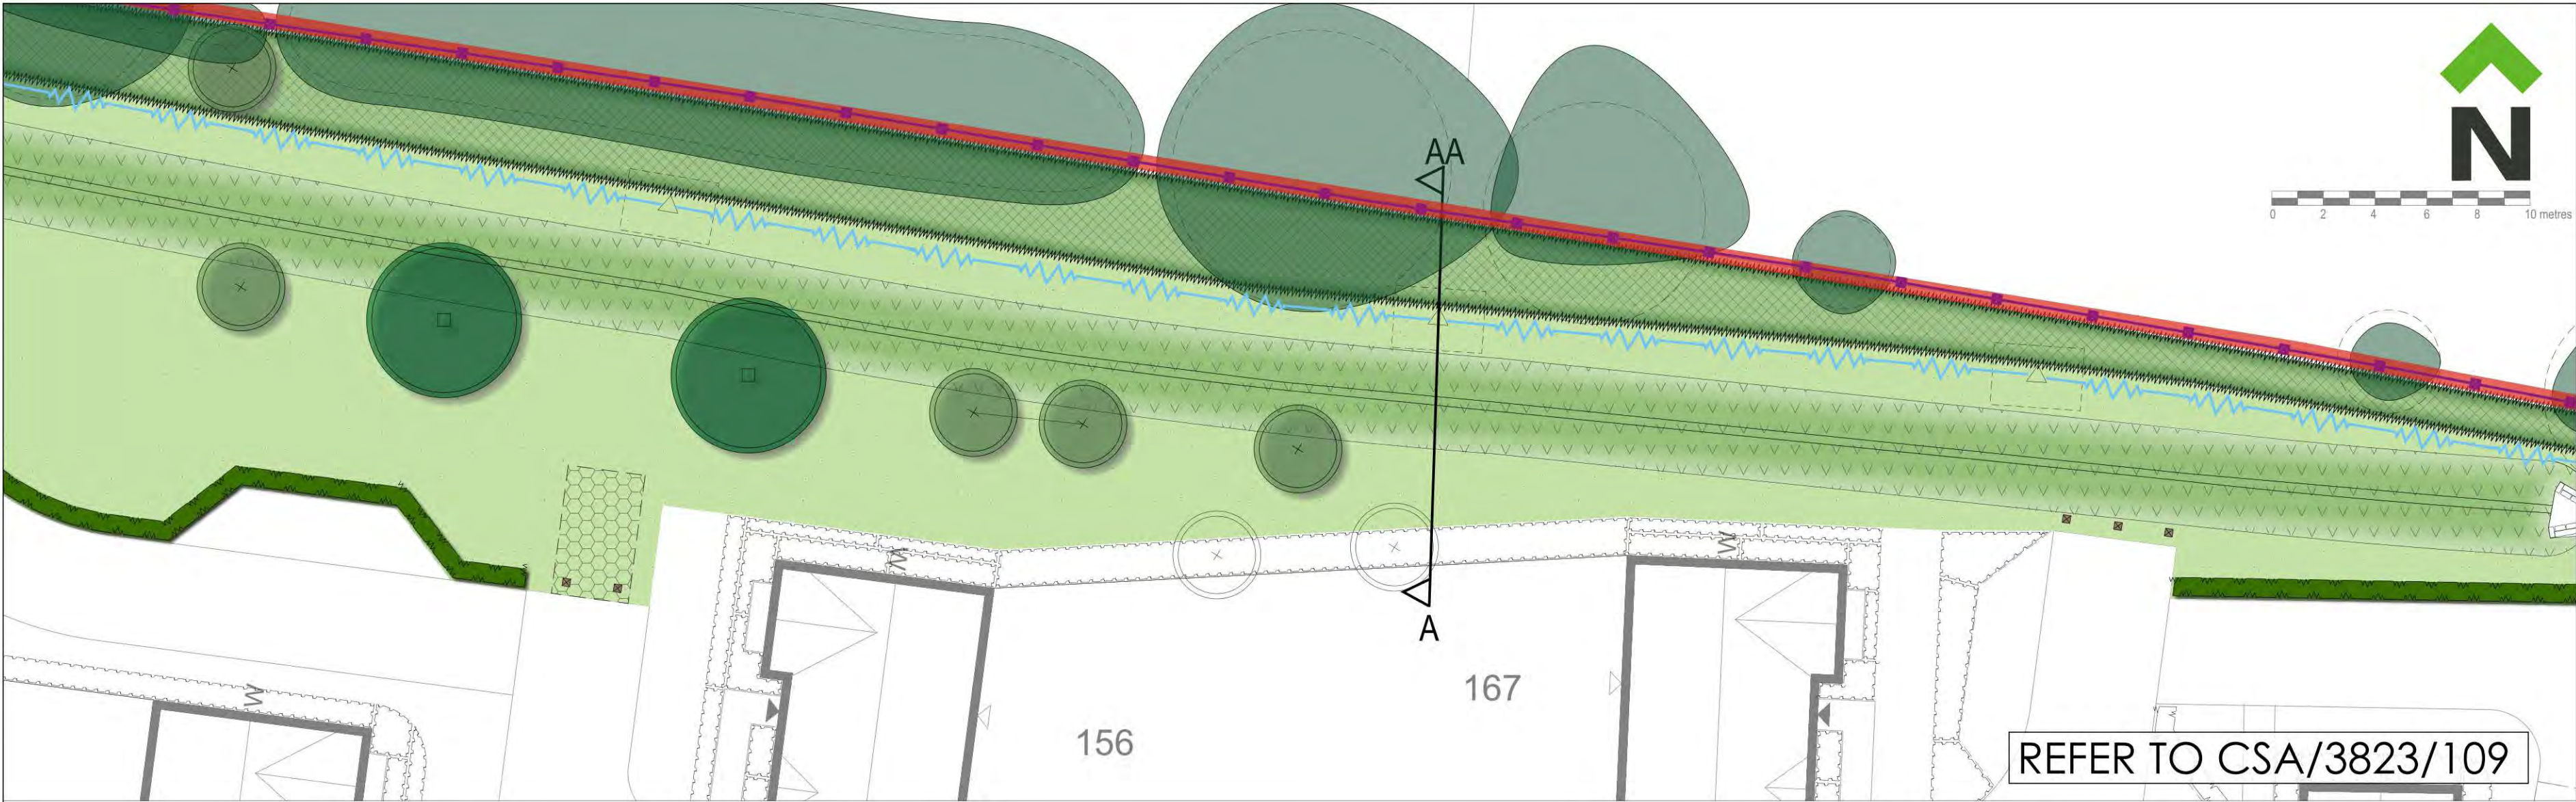

Rev	Date	By	Description
Drawing Status			
FOR INFORMATION			
CSA environmental			
Dixies Barns, High Street, Ashwell, Hertfordshire SG7 5NT			
t 01462 743647 e ashwell@csaenvironmental.co.uk w csaenvironmental.co.uk			
Project		Land East of Tye Lane, Walberton	
Title		Indicative Cross-Section through Golf Net Fencing	
Client		Linden Homes	
Scale	1:50 @ A2	Drawn	AL
Date	November 2019	Checked	GC
Drawing No.	CSA/3823/120	Rev	