This plan is licensed for
reproduction for planning purposes

PLOT BOUNDARY

PROPOSED EXTENSION OUTLINE

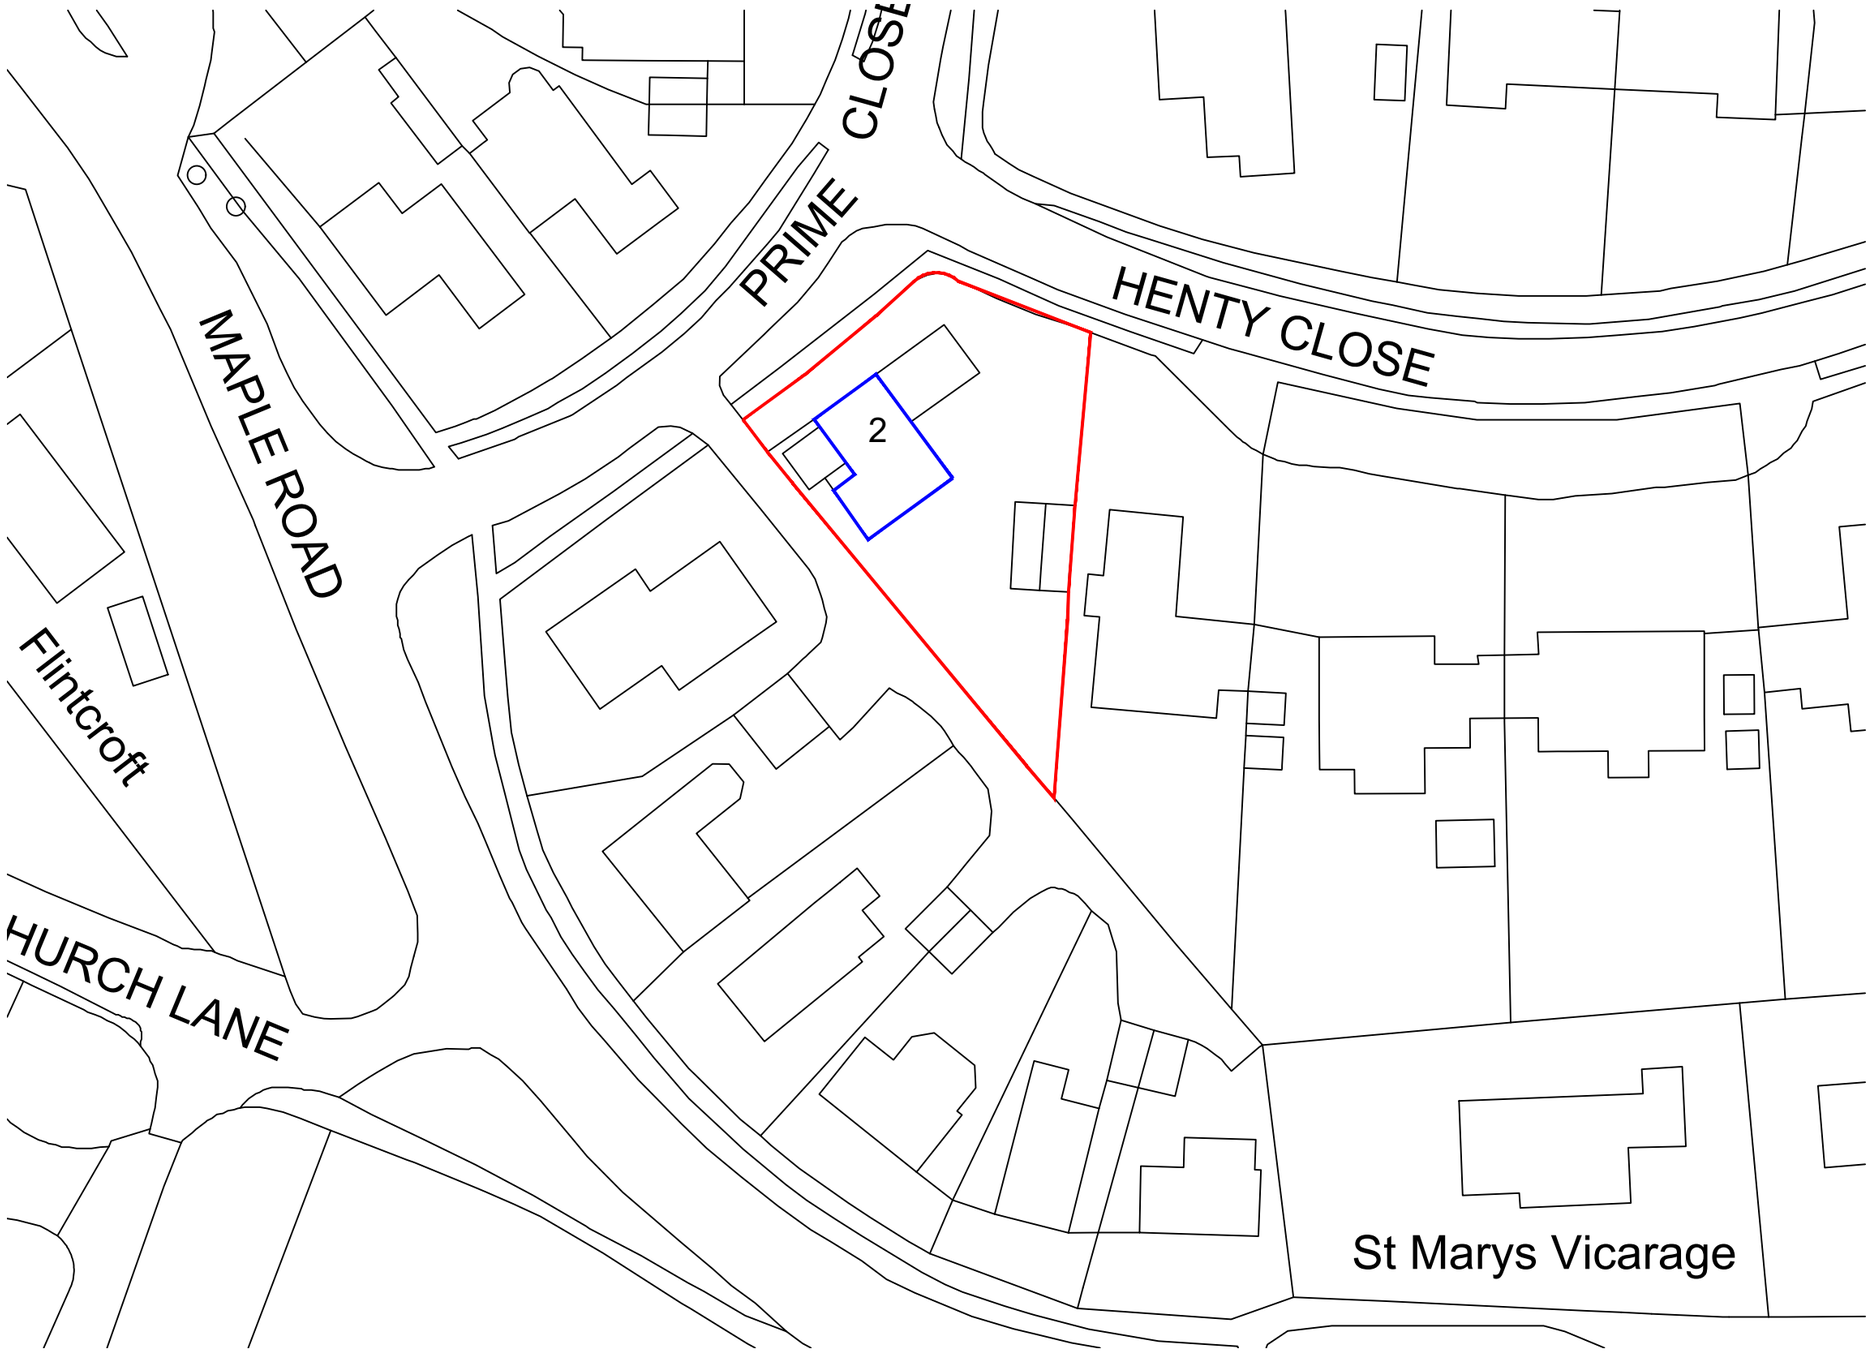

NORTH

1:500

10m 0 10m 20m 30m 40m 50m

SCALE BAR 1:500

DO NOT SCALE OFF THIS DRAWING

Revisions

PROJECT

2 Henty Close Walberton

DRAWING

Site / Block Plan

Scale	Date	Drg No
1:500@A3	October 2025	HC_P_01

Drawn by		Revision
RS		

RS Architectural Designs

© Copyright