


GENERAL NOTES

Dimensions to be checked on site before commencing work. Any discrepancies shall be reported to the architect immediately.


Do not scale from these drawings except for planning purposes. Use figured dimensions only.

ACCOMPANYING DOCUMENTATION



All details shown on Helyer Davies Architects drawings are to be read in conjunction with the project specification and other consultants drawings and details.

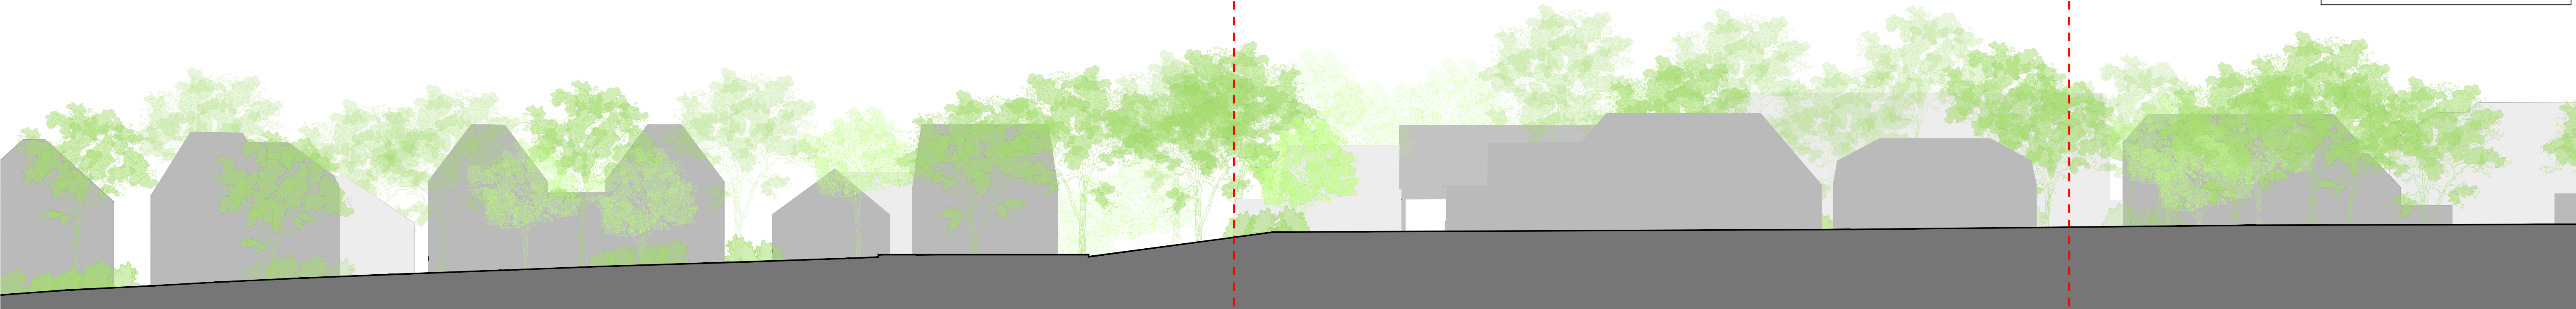


STREET SCENE 1
1:200

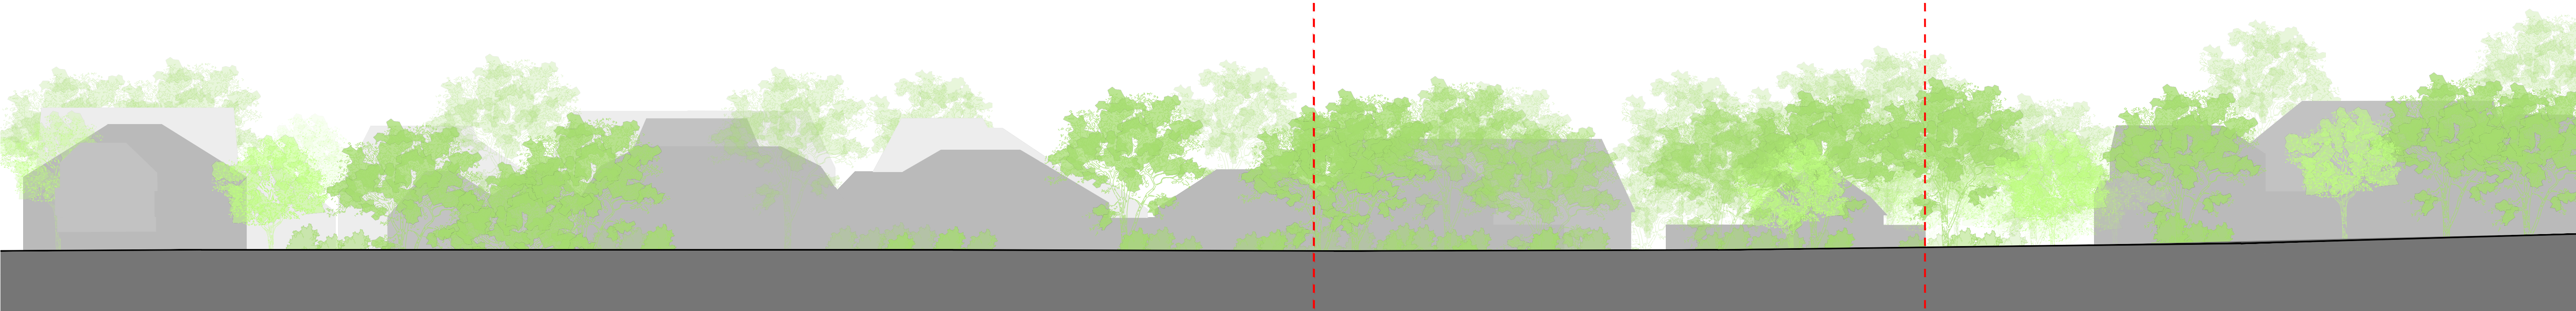

STREET SCENE 2
1:200

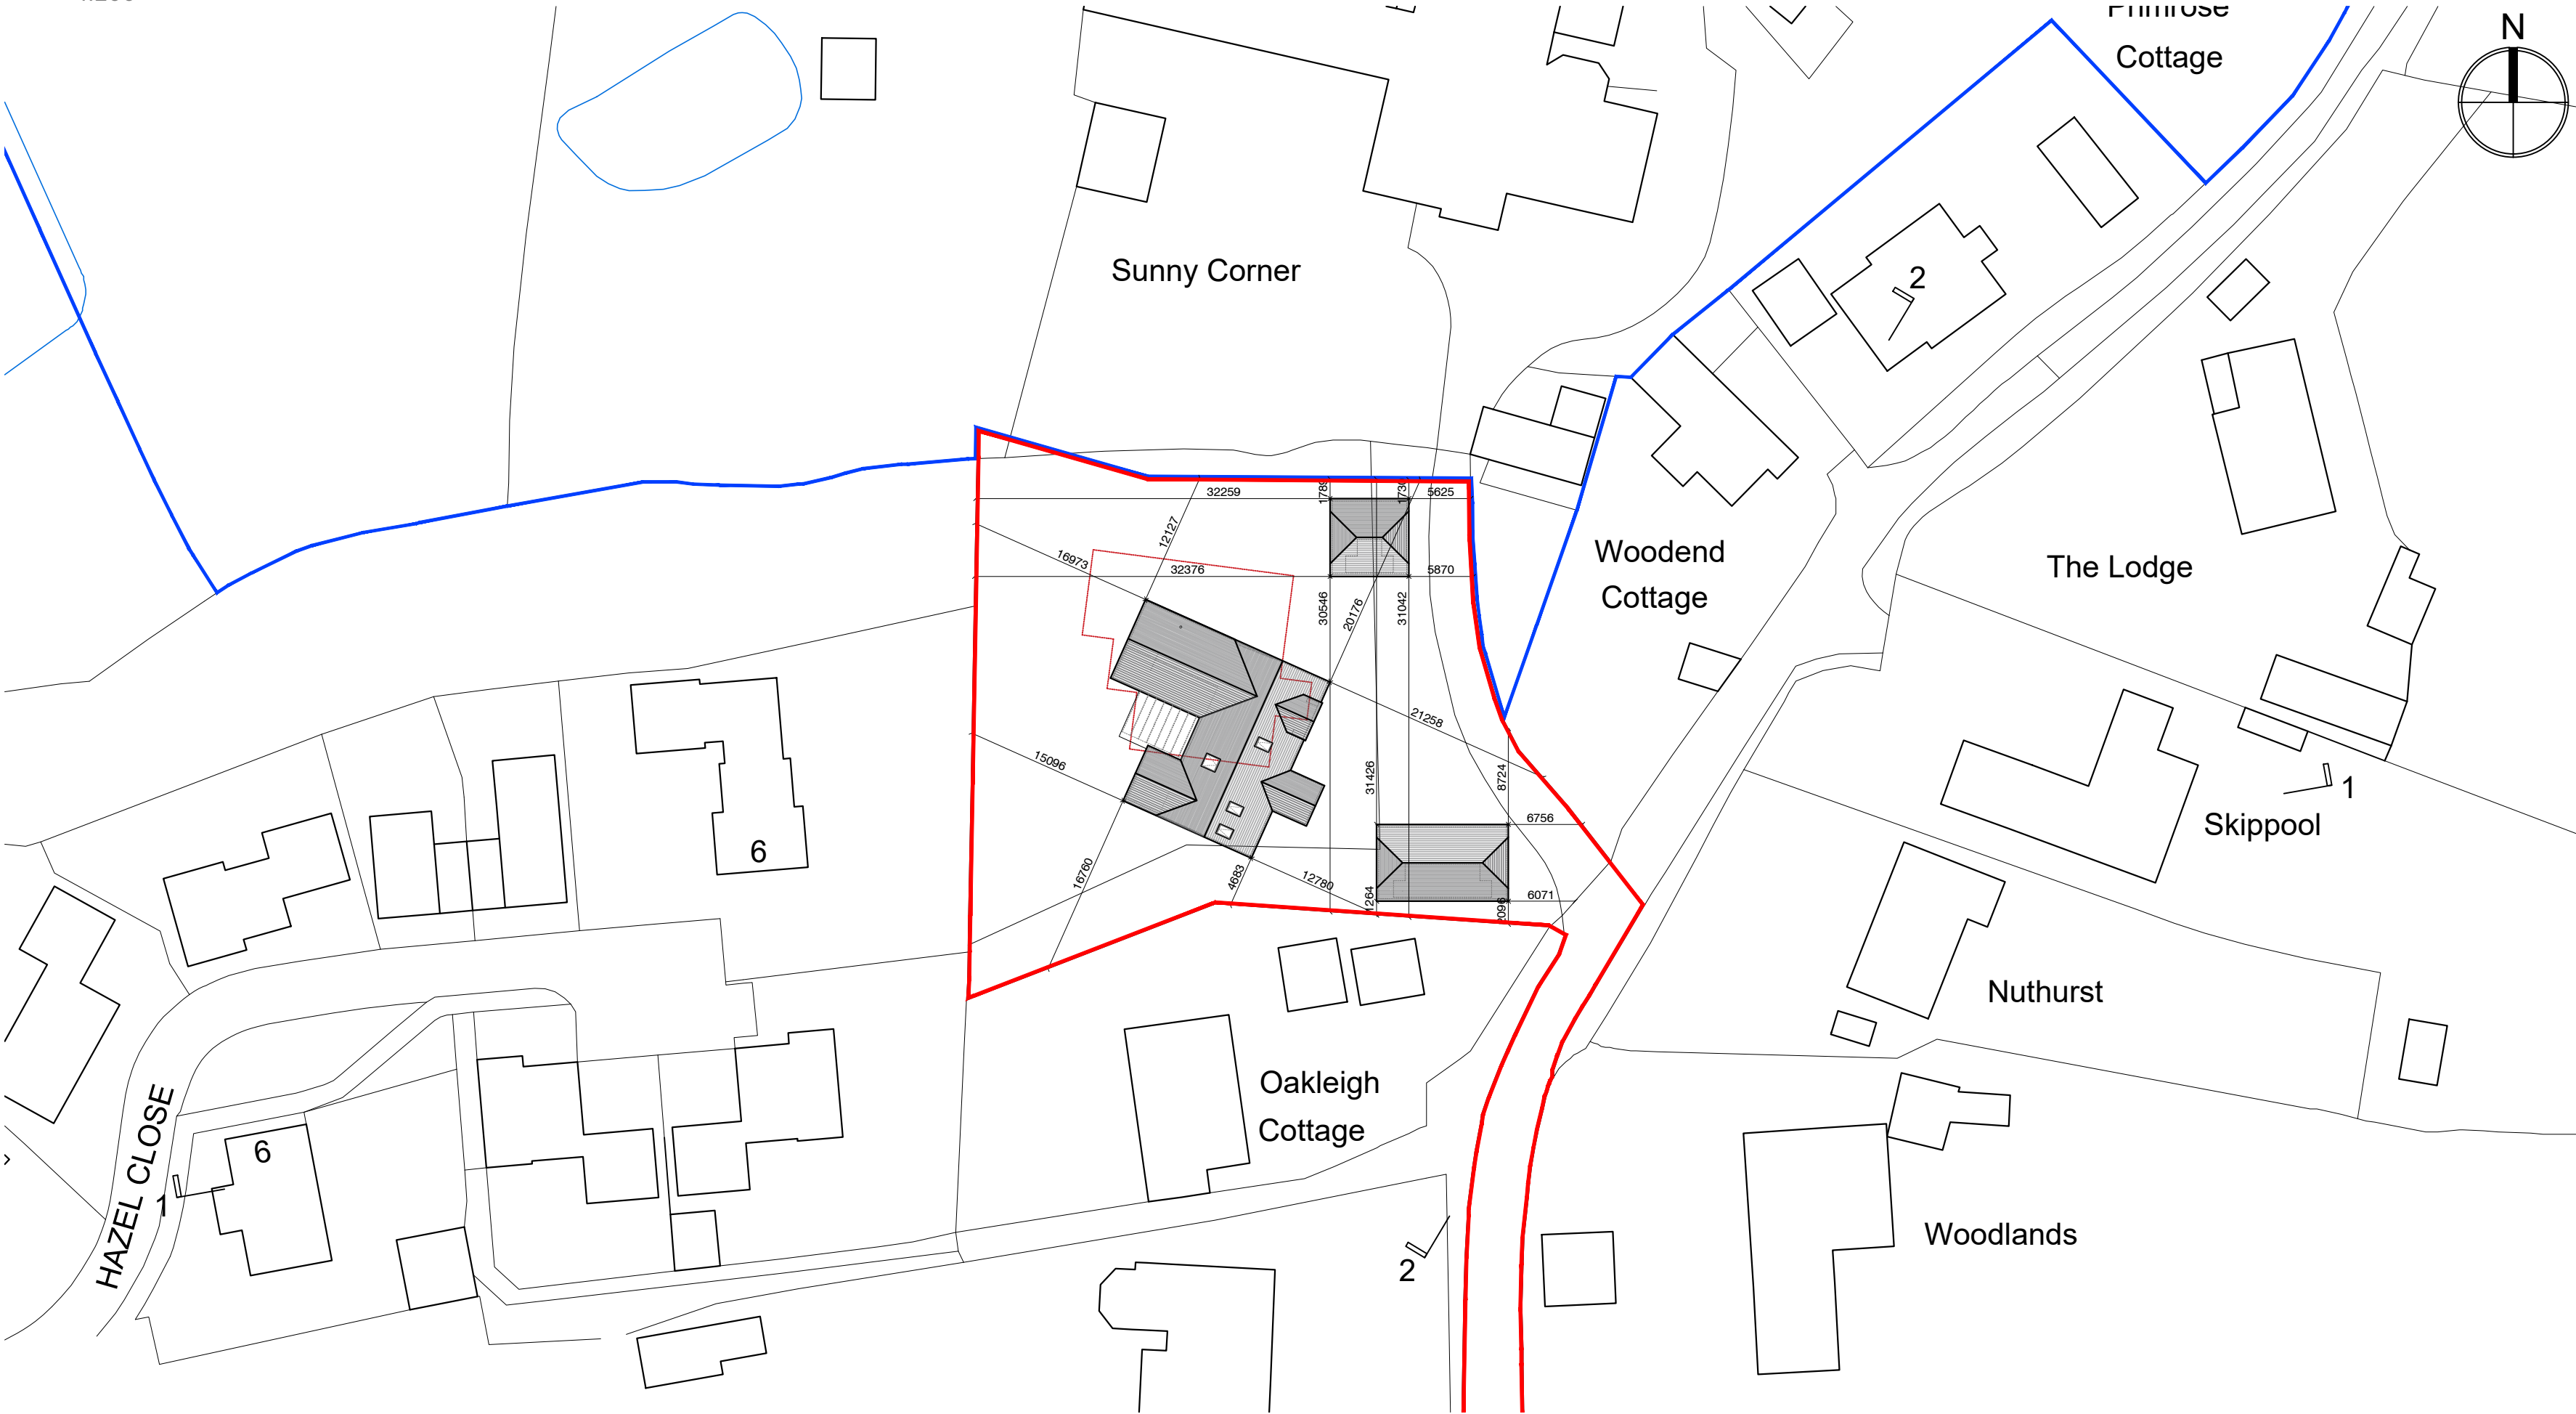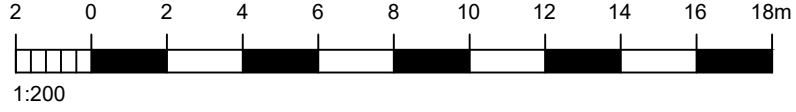

PROPOSED BLOCK PLAN / SITE KEY
1:500

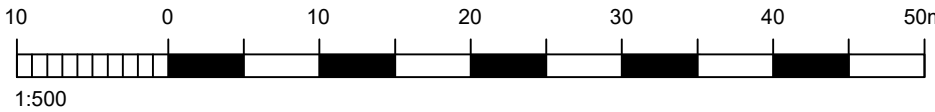

D	08.10.26	Updated Boundary	RH
C	02.10.26	Dimensions Added	DM
B	05.08.26	Planning Issue	DM
A	28.11.25	For Planning	DM
REV	DATE	AMENDMENT	DRAWN

H Helyer Davies Architects

www.hdarchitects.co.uk
mail@hdarchitects.co.uk
01243 370 715

Unit 1 The Old Flour Mill - Queen St
Emsworth - PO10 7BT

PROJECT

SUNNY CORNER, COPSE LANE, WALBERTON,
ARUNDEL, BN18 0QH

DRAWING	SCALE
PROPOSED STREET SCENES	As noted @A1
-	-

DATE	DRAWN
Oct-26	DM
DRAWING No.	REV
25021 - 104	C