


Appendix A

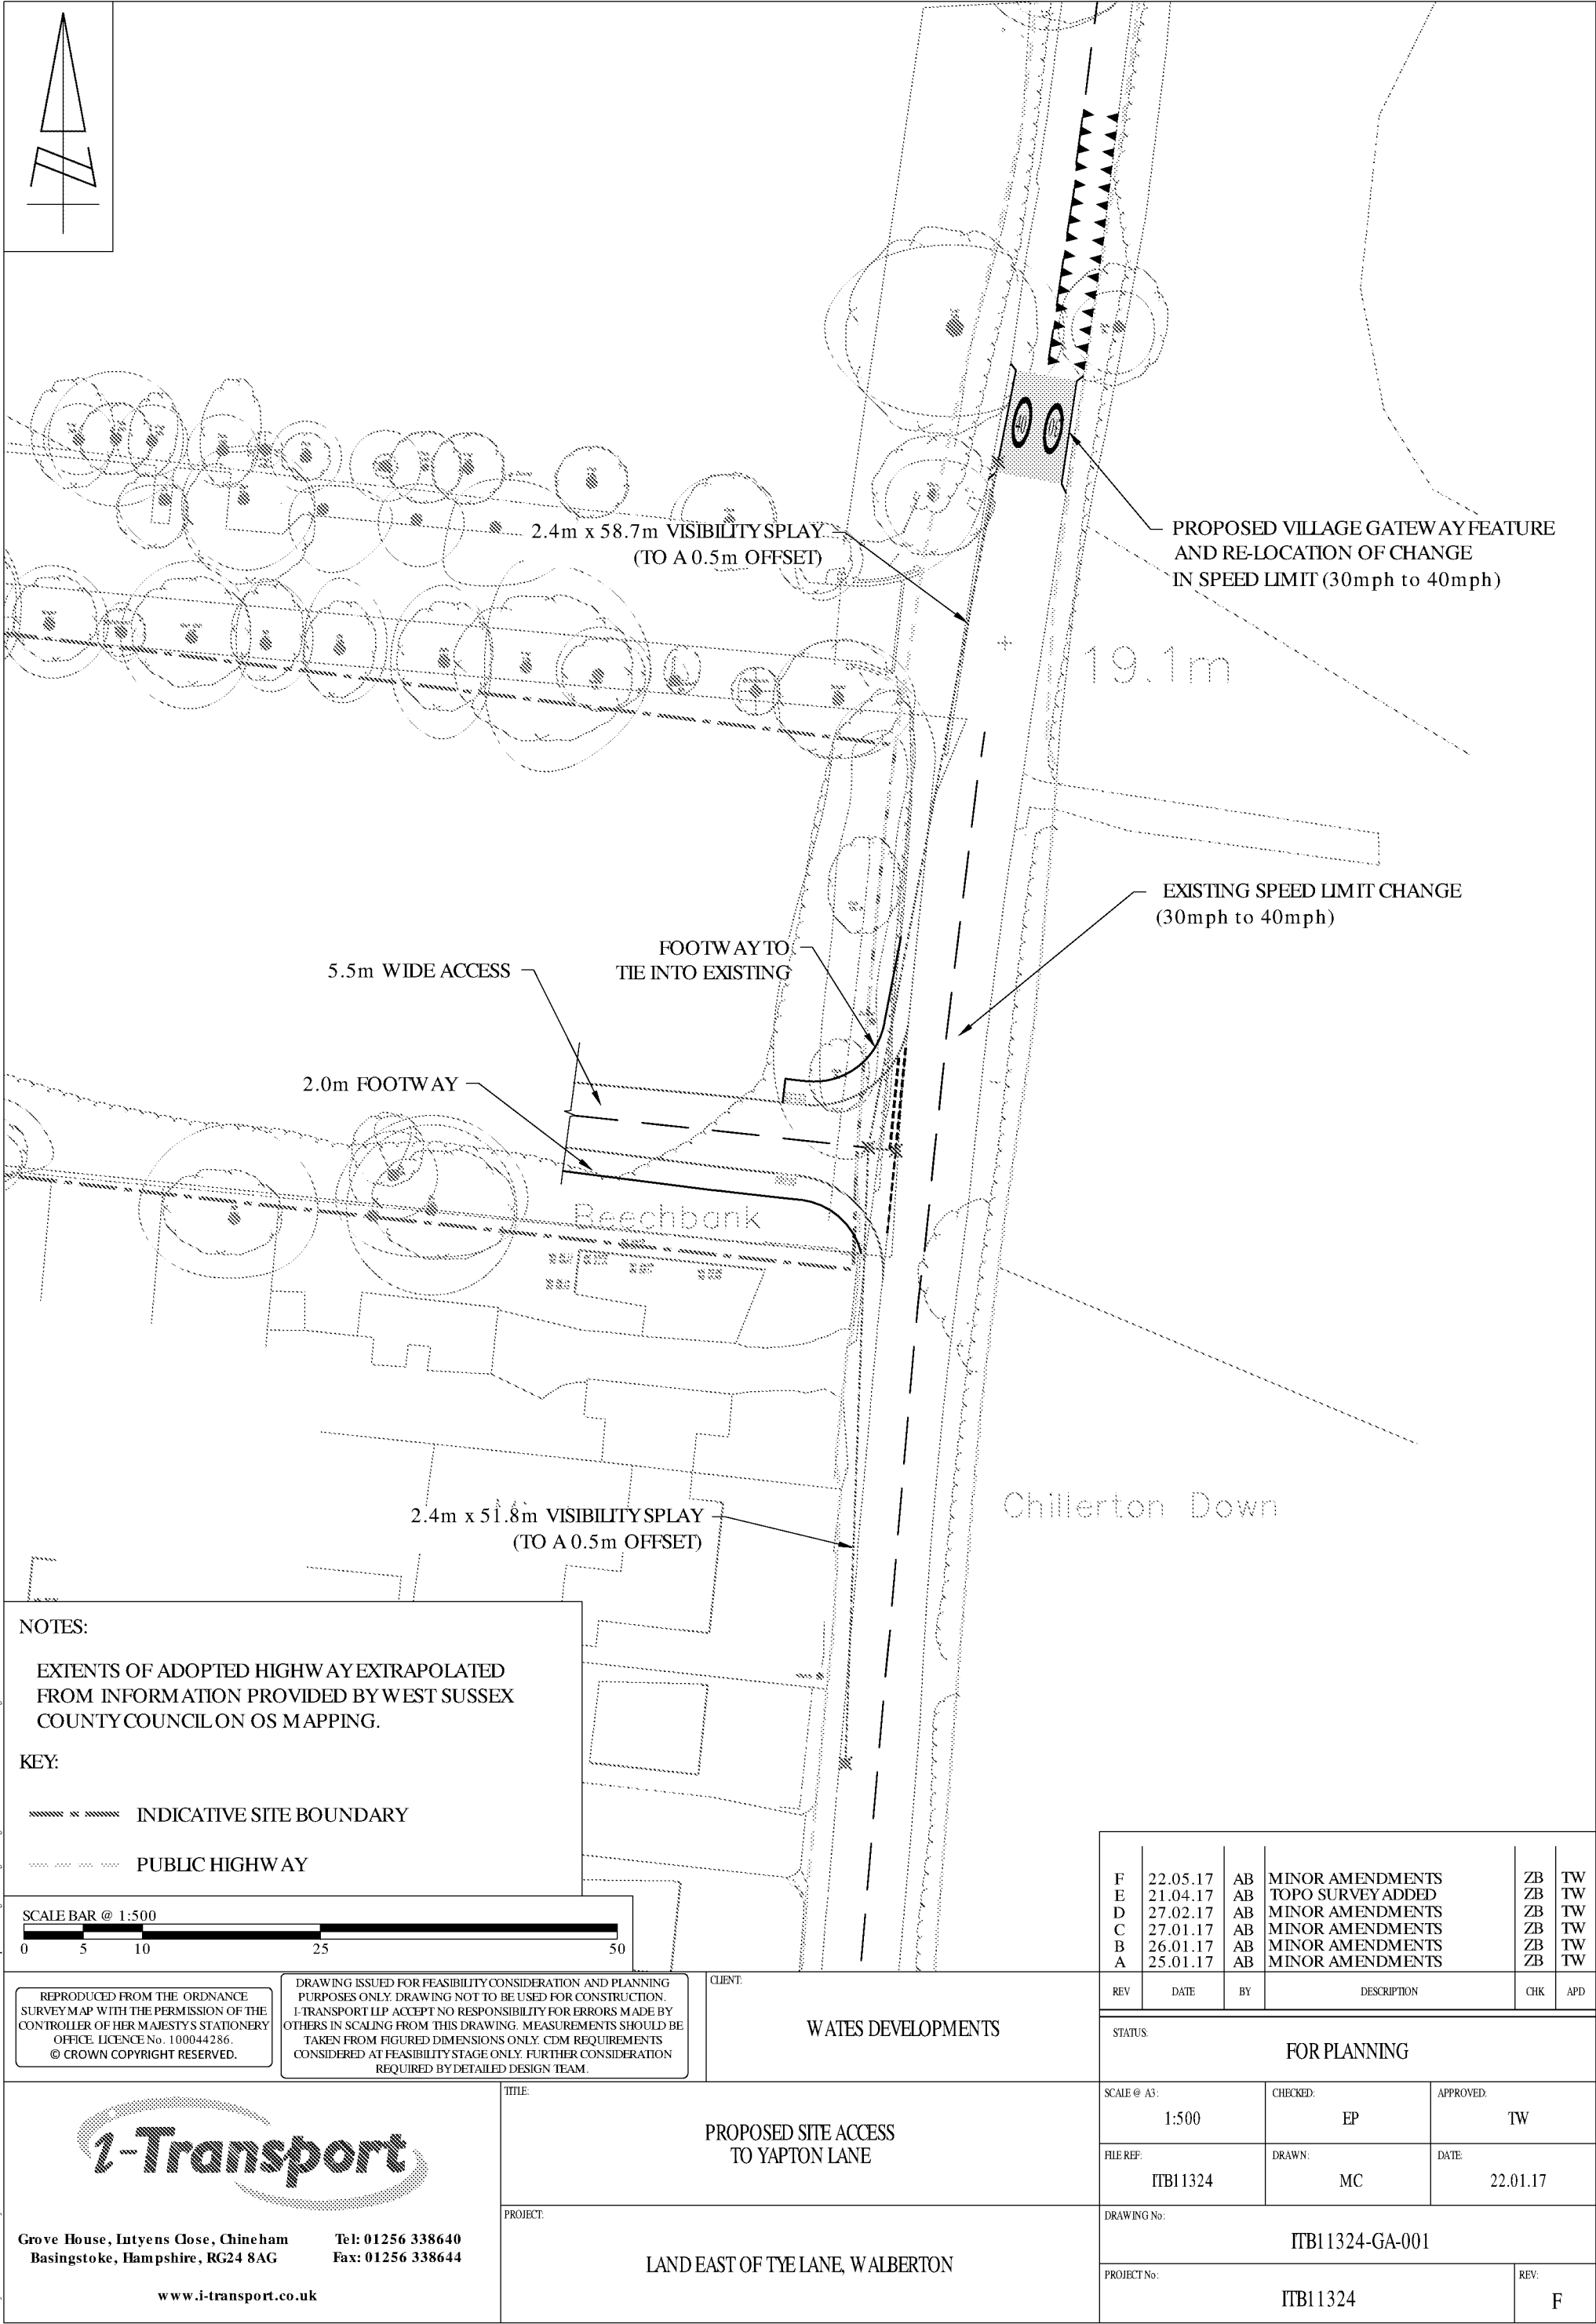


Appendix B



NOTES

This drawing is the copyright of Thrive Ltd ©. All rights reserved.
Ordnance Survey Data © Crown Copyright. All rights reserved.
Licence No. 100007359. DO NOT scale from this drawing.
Contractors, Sub Contractors and Suppliers are to check all relevant
dimensions and levels of the site and building before commencing
any shop drawings or building work. Any discrepancies should be
recorded to the Architect.
Where applicable this drawing is to be read in conjunction with the
Consultants' drawings.

REV	DESCRIPTION	DATE	AUTHOR	CHK'D
A	Issued for Planning	10.10.18	MD	NK

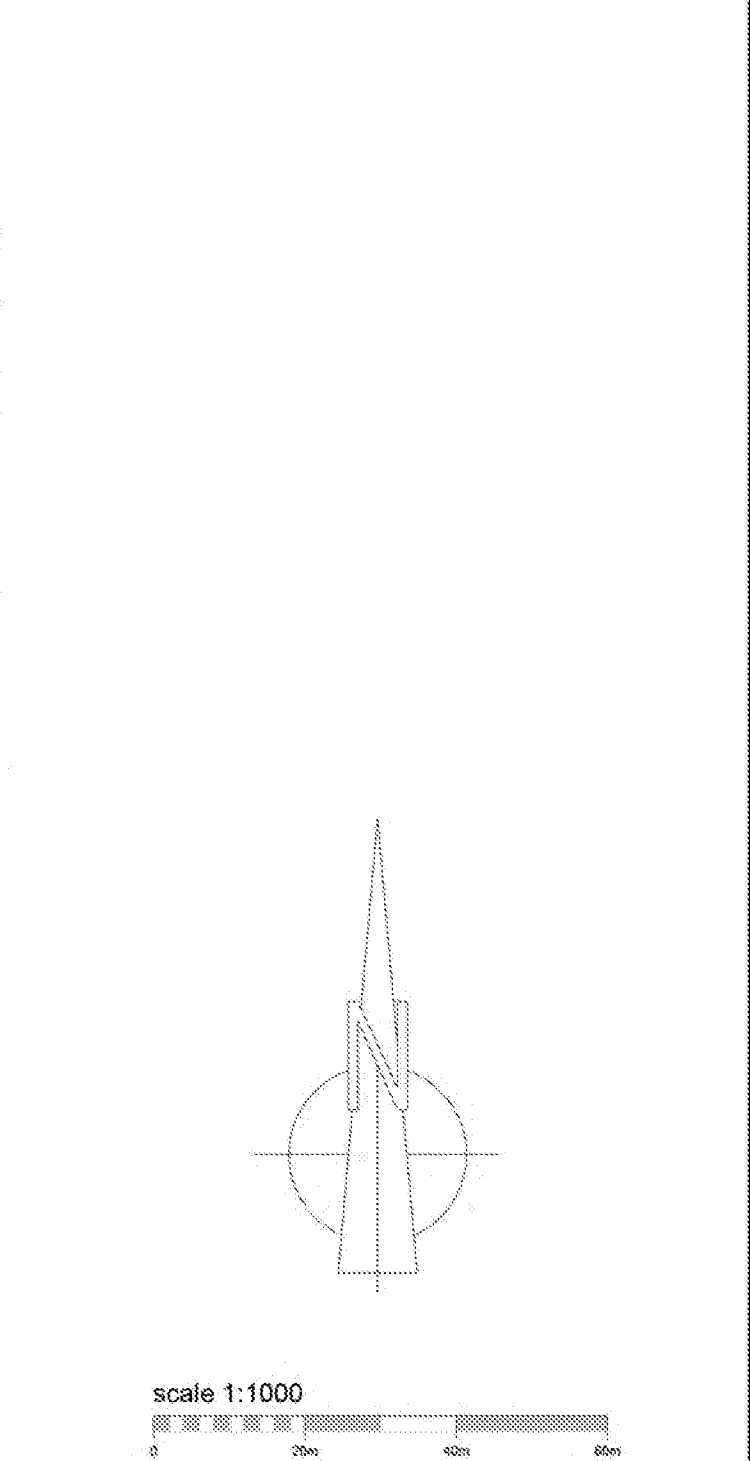

- KEY:
- Application Boundary
 - Property Boundary Line - Ref Boundary Materials
Layout and details for detailed specification
 - Boundary Walling - Ref Boundary Materials Layout
and details for detailed specification
 - Shared Ownership
 - Allocatable/Social Rent
 - Garden Gate
 - BCP Bin Collection Point
- NOTE: For Landscape/Boundary/Surface Materials Please Refer
To Here & Soft Landscape Drawings
- NOTE: For specific location of retaining structures & steps
please refer to engineers drawings.

PLANNING

thrive.
architects

Ramsey Office
Building 300, The Grange, Ramsey Road, Michelmersh, SO51 0AE
t: 01794 367703 f: 01794 367276 www.thrivearchitects.co.uk

PROJECT

Land East of Tye Lane
Walberton
For: Linden Homes Southern

DRAWING

Site Layout

SCALE	DATE	AUTHOR	CHK'D
1:1000@ A1	Aug 18	MD	
JOB NO.	DRAWING NO.	REV	
LIND171208	SL.01	A	
CLIENT REF.			

Appendix C

