




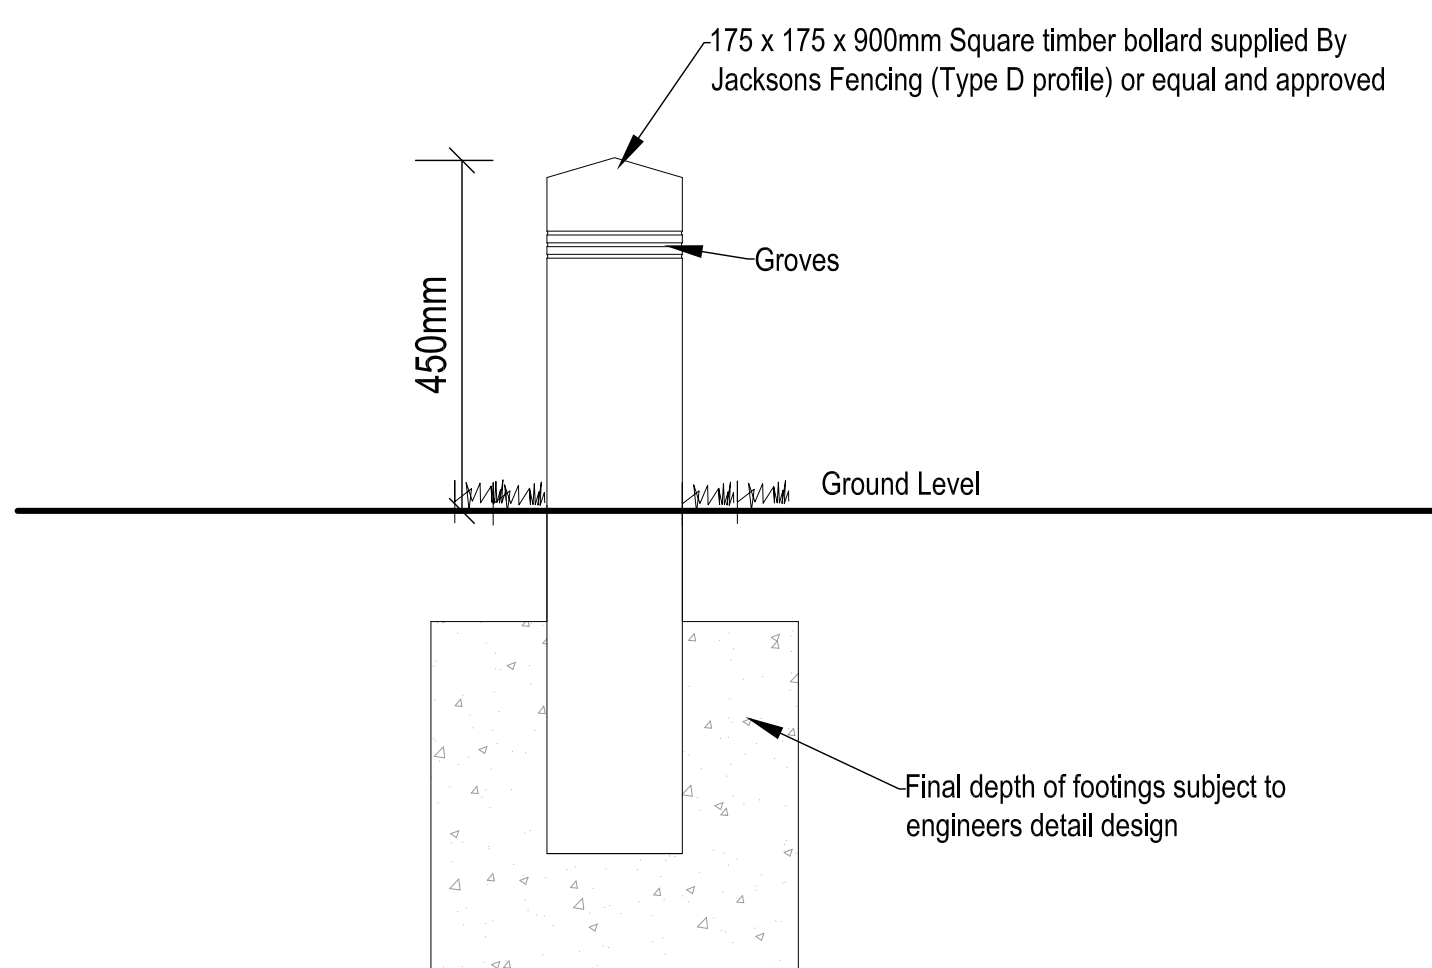


Do not scale from this drawing. Refer to figured dimensions only.  
Drawings are produced for planning purposes and are not a construction issue.

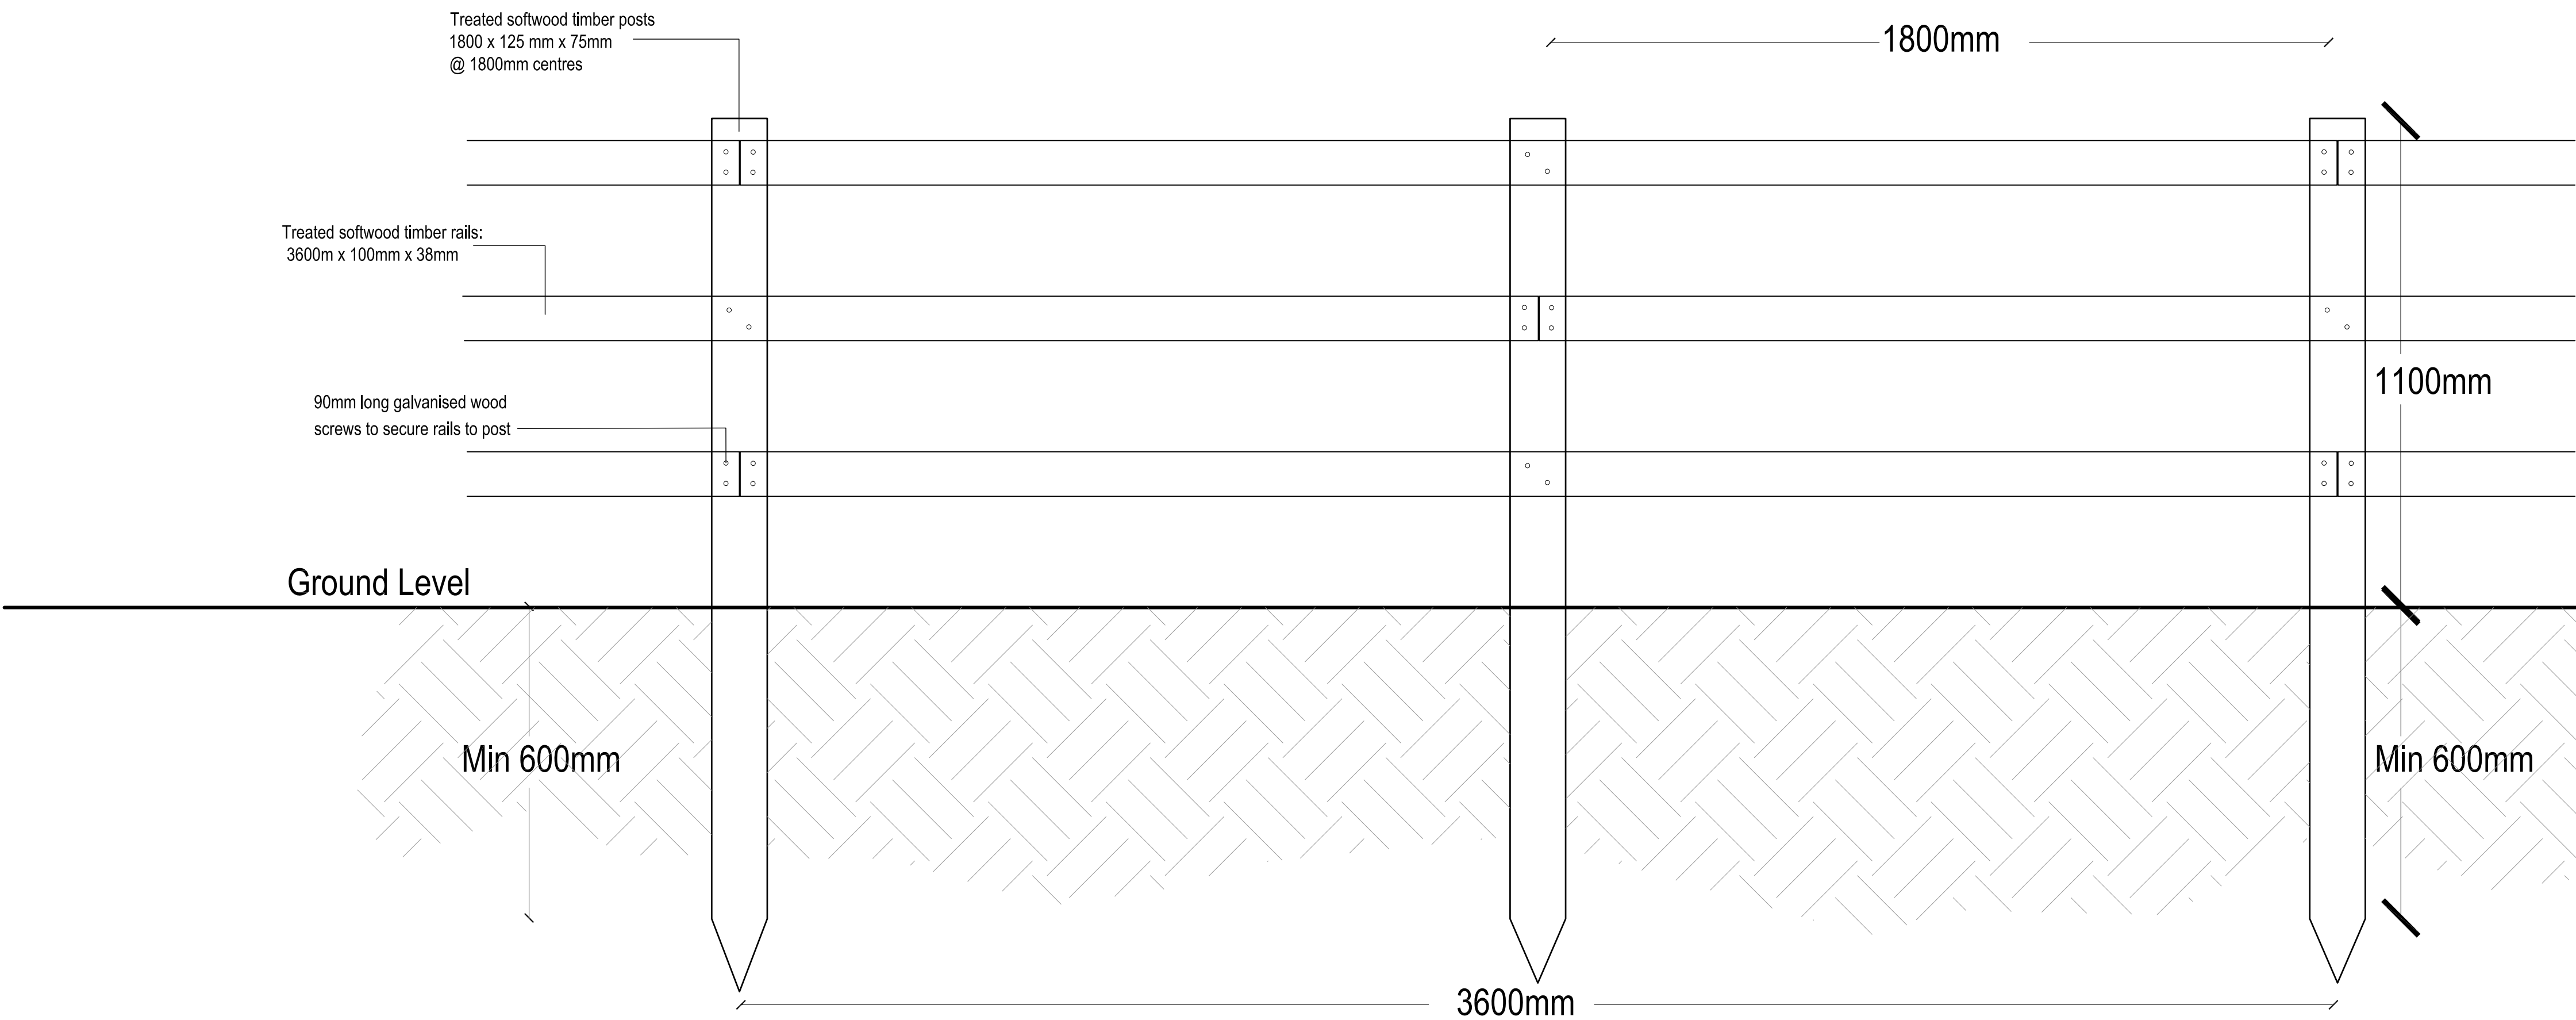

**D05** 1.1m post and rail timber fence 1:10 @ A1

**D06** 450mm high timber bollard

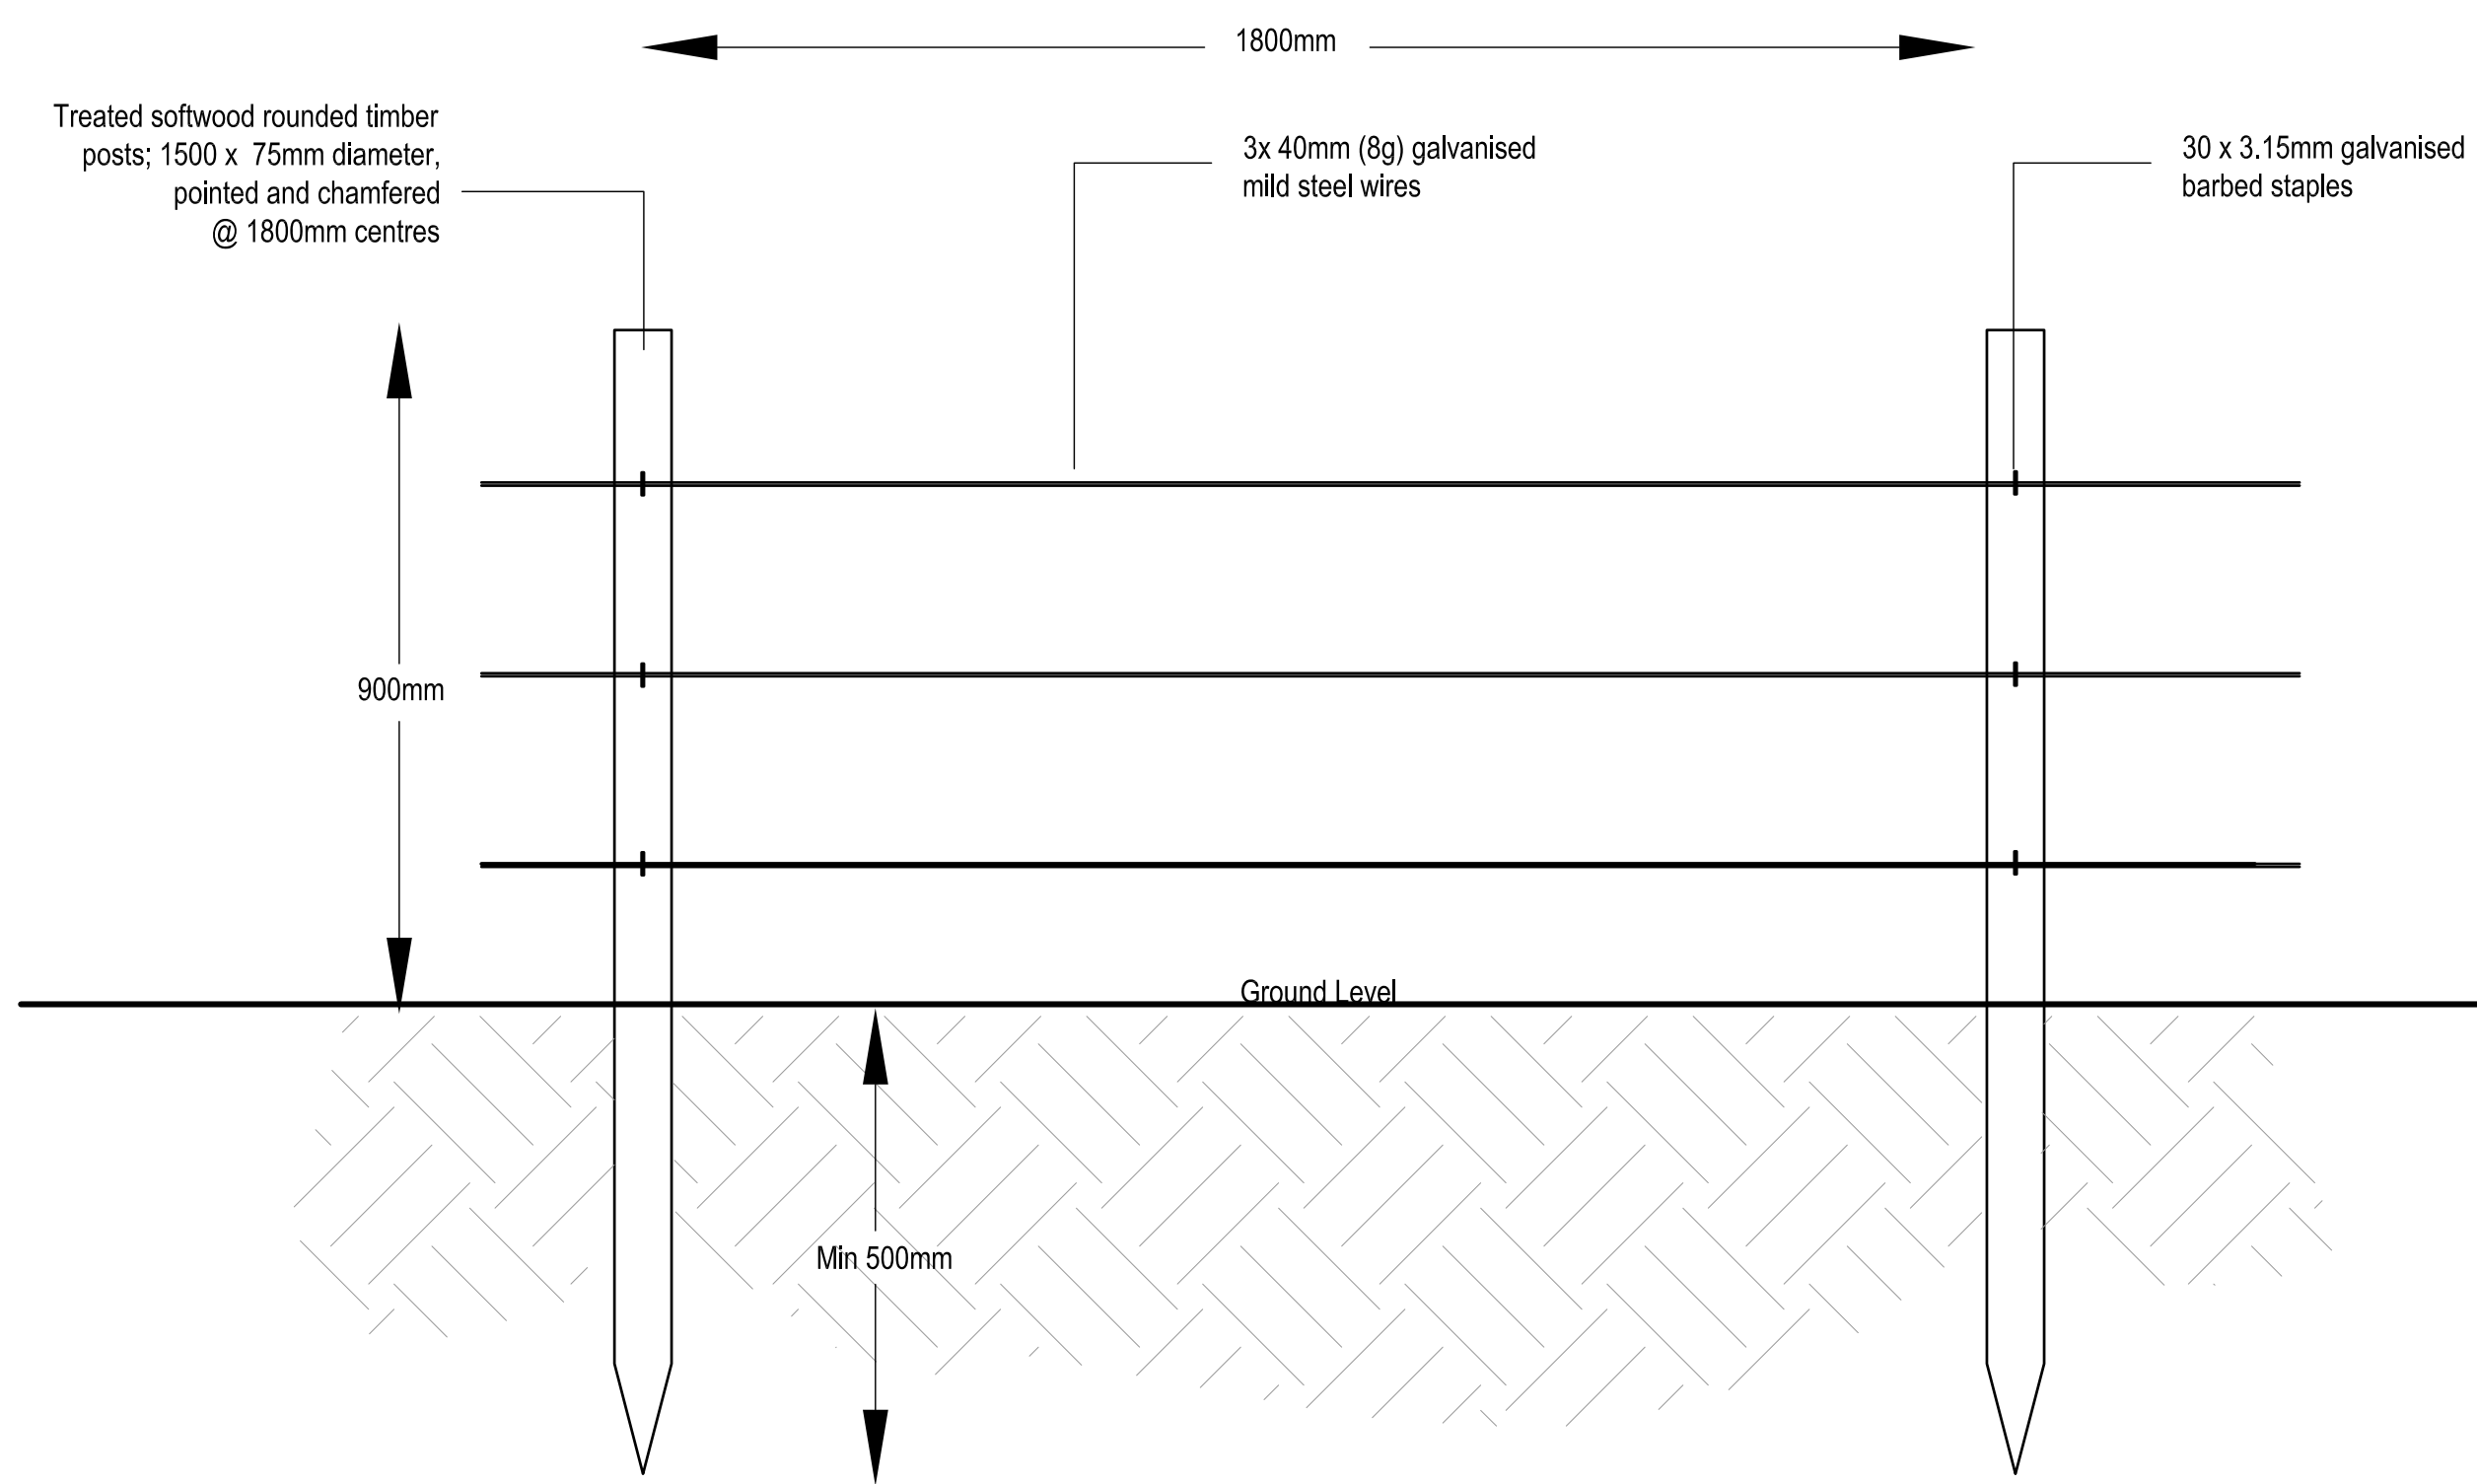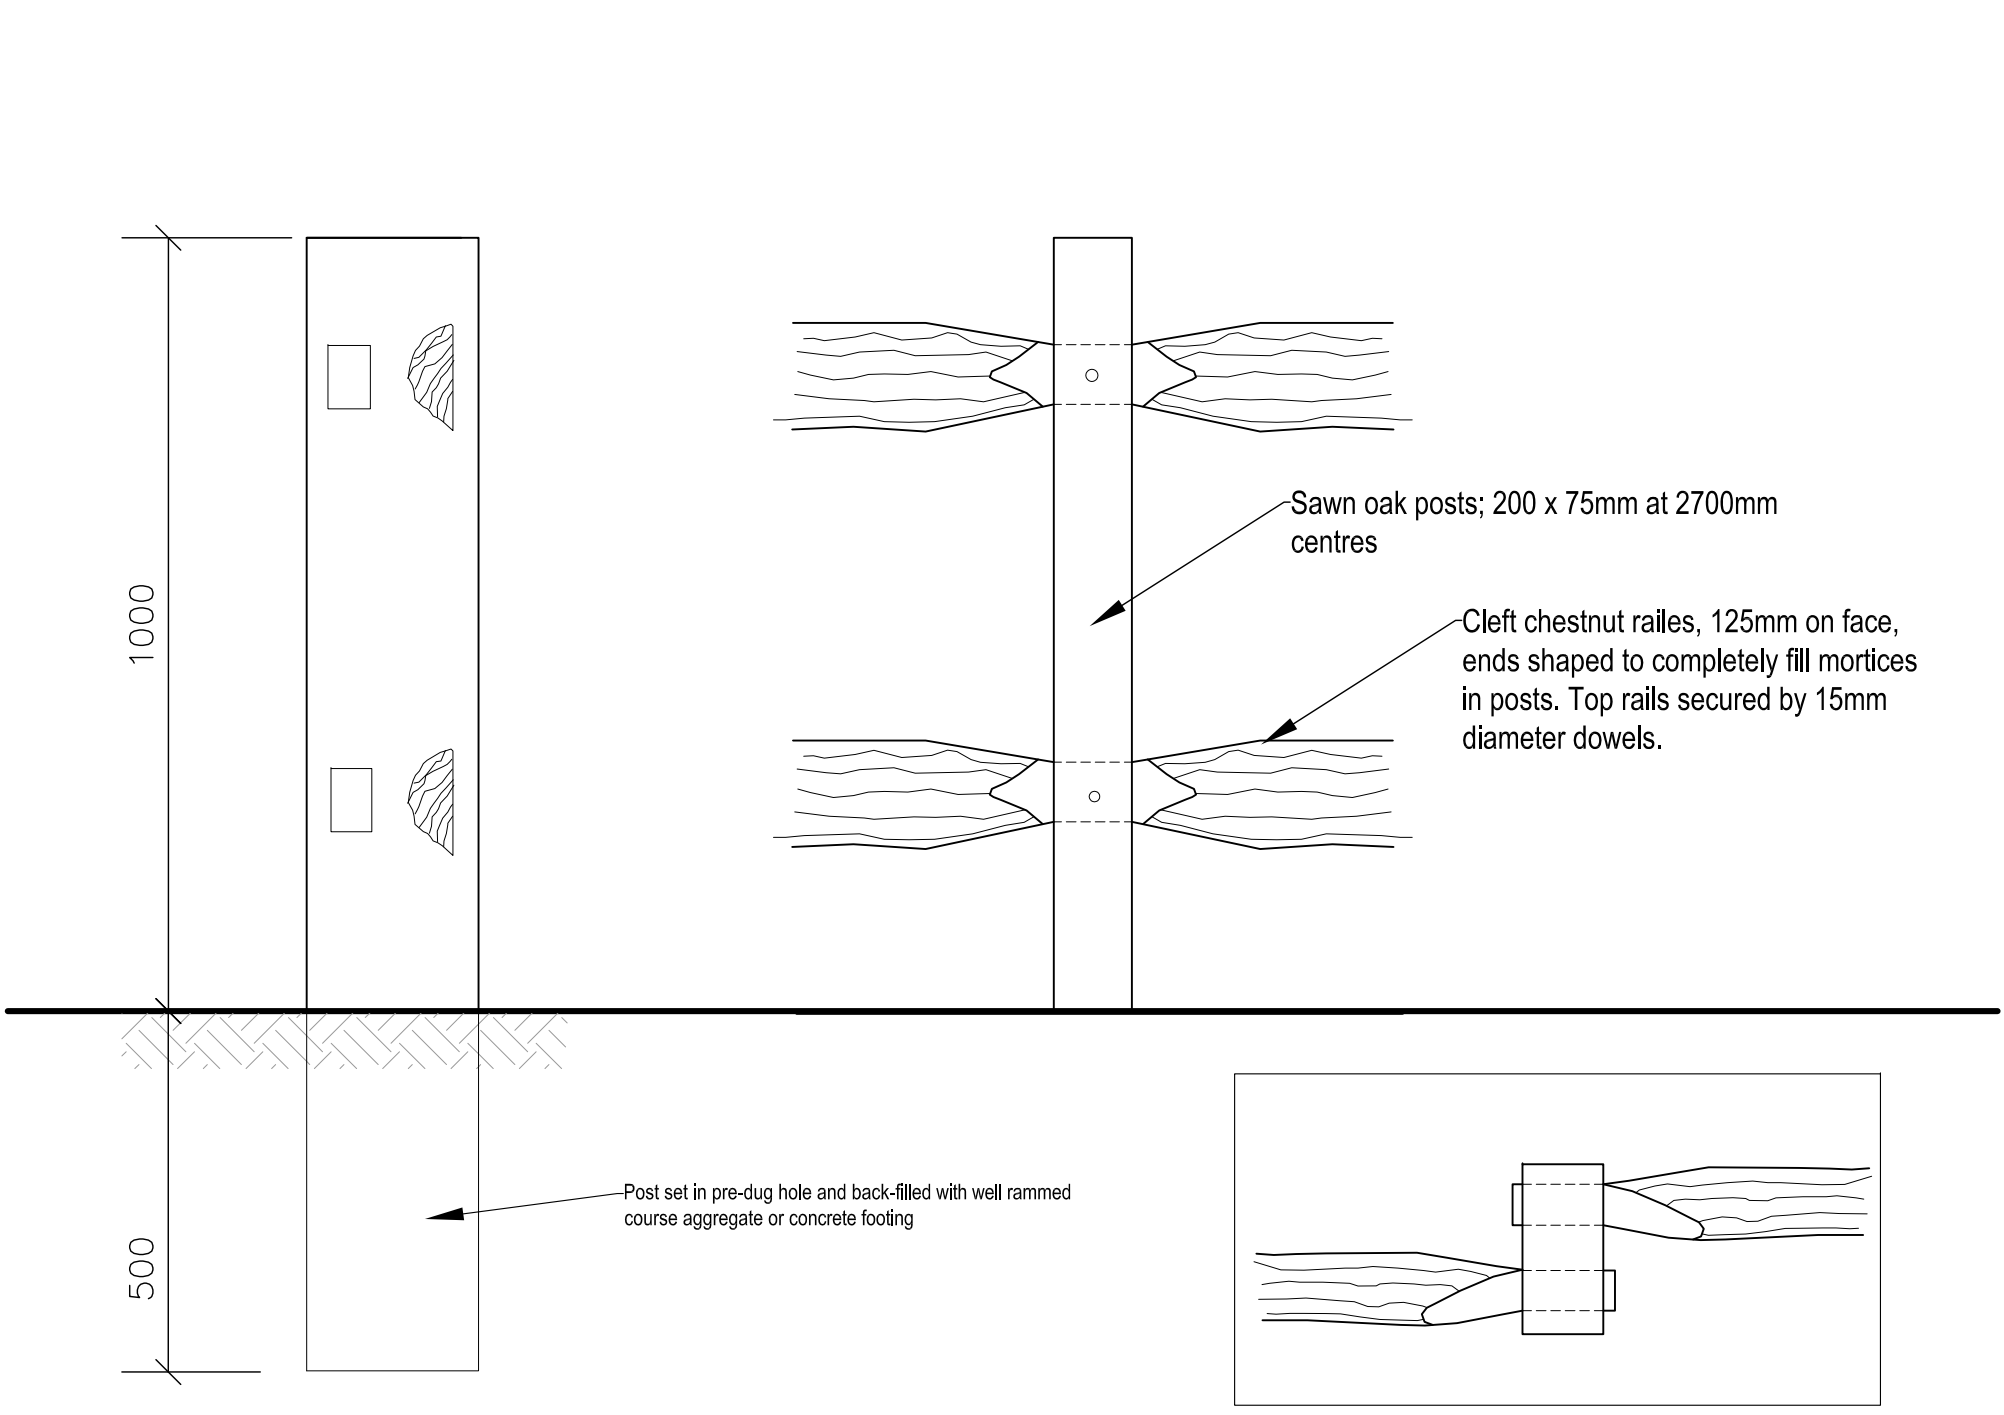

**D07** 1.0m high rustic post and rail fence (site entrance) 1:10 @ A1

**D08** 900mm high post and wire fence 1:10 @ A1

| Rev   | Date         | By                                 | Description |
|---|--------------|------------------------------------|-------------|
| <b>CSA</b><br>environmental<br>Dixies Barns, High Street,<br>Ashwell, Hertfordshire SG7 5NT<br>t 01462 743647<br>e ashwell@csaenvironmental.co.uk<br>w csaenvironmental.co.uk<br>Project Land at Tye Lane, Walberton |              |                                    |             |
| Title   |              | Boundary Design Details<br>Sheet 2 |             |
| Client   |              | Linden Homes Ltd                   |             |
| Scale   | 1:10 @ A1    | Drawn                              | AM          |
| Date   | Jan 2019     | Checked                            | GC          |
| Drawing No.   | CSA/3823/118 | Rev                                | -           |

ASHWELL DISTRICT COUNCIL, WALBERTON