
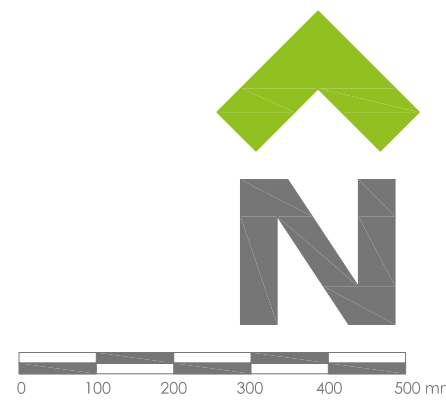
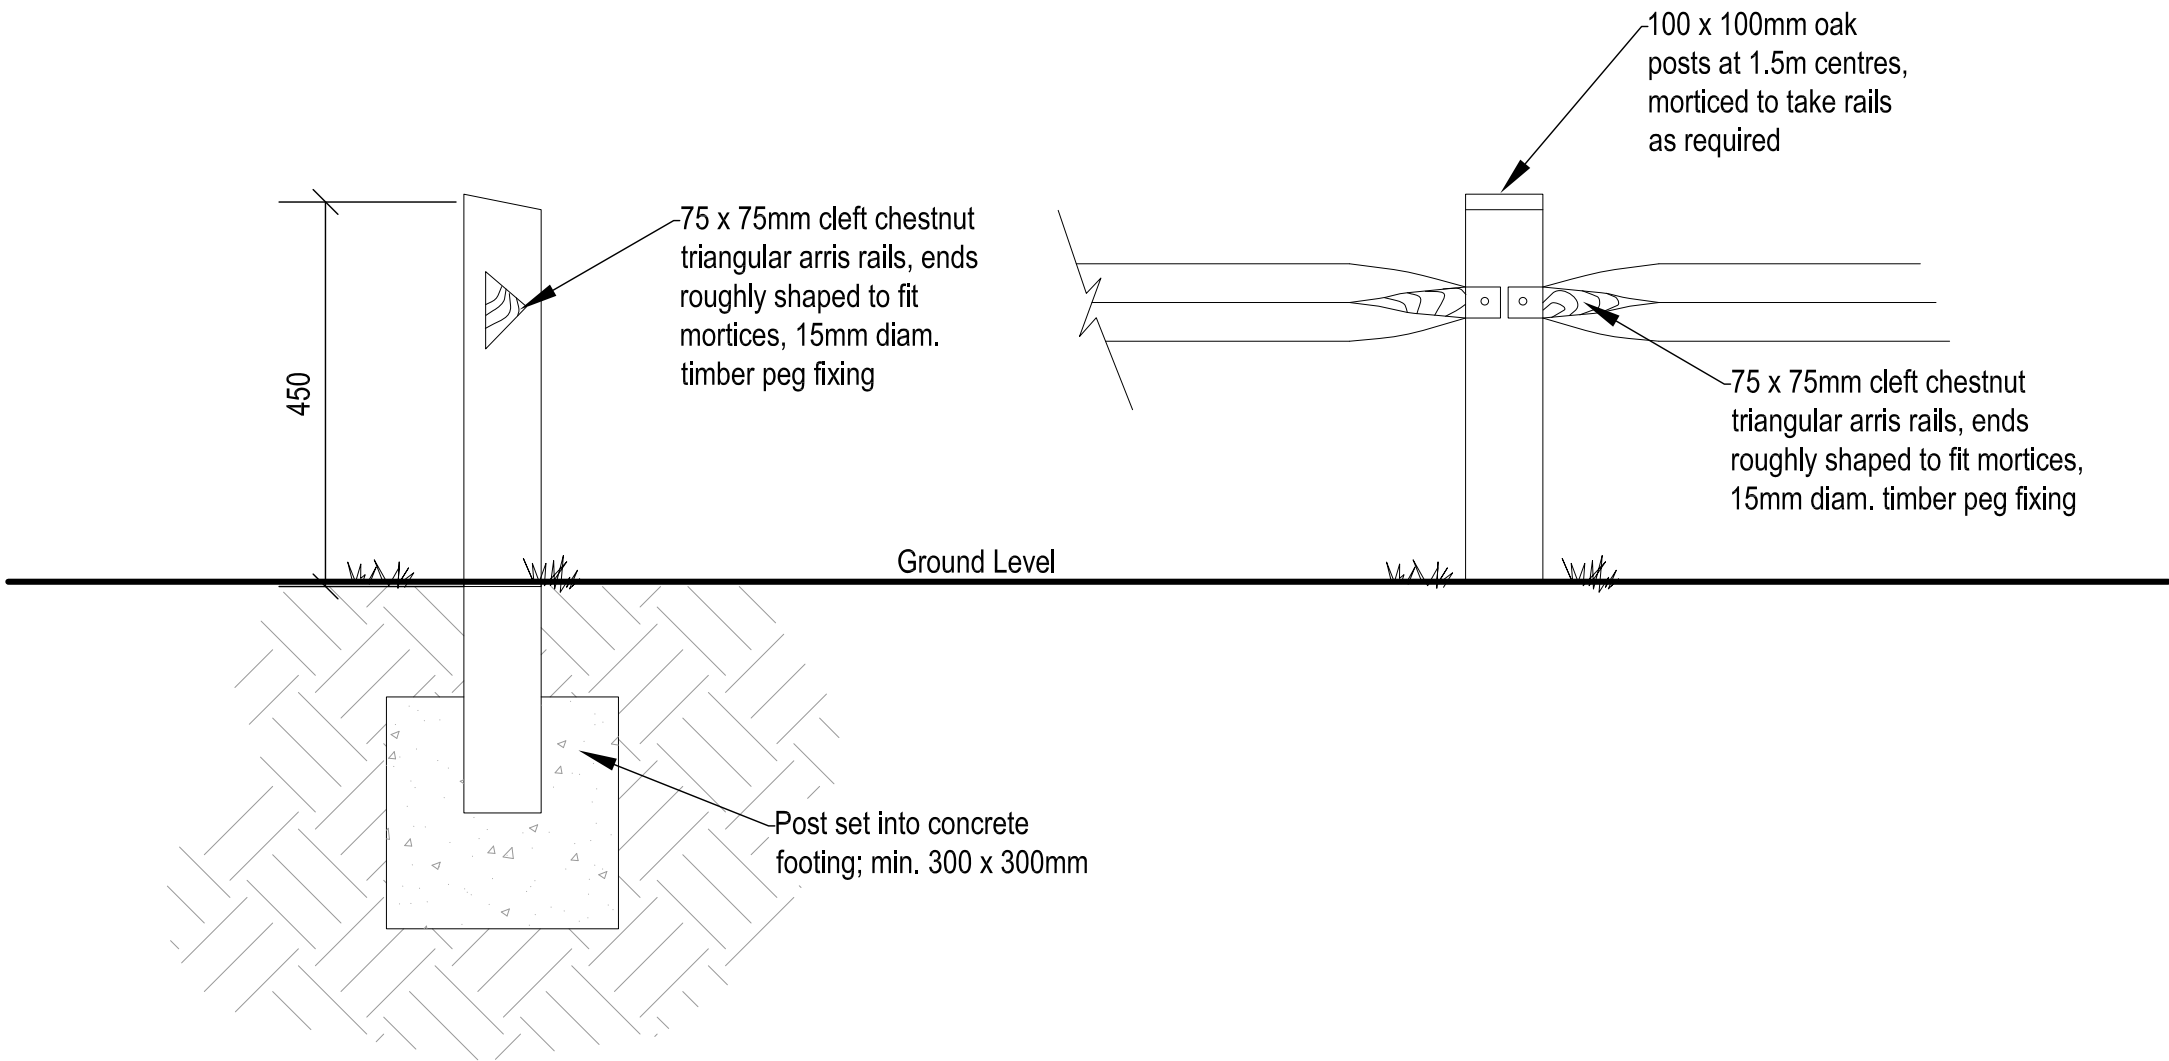
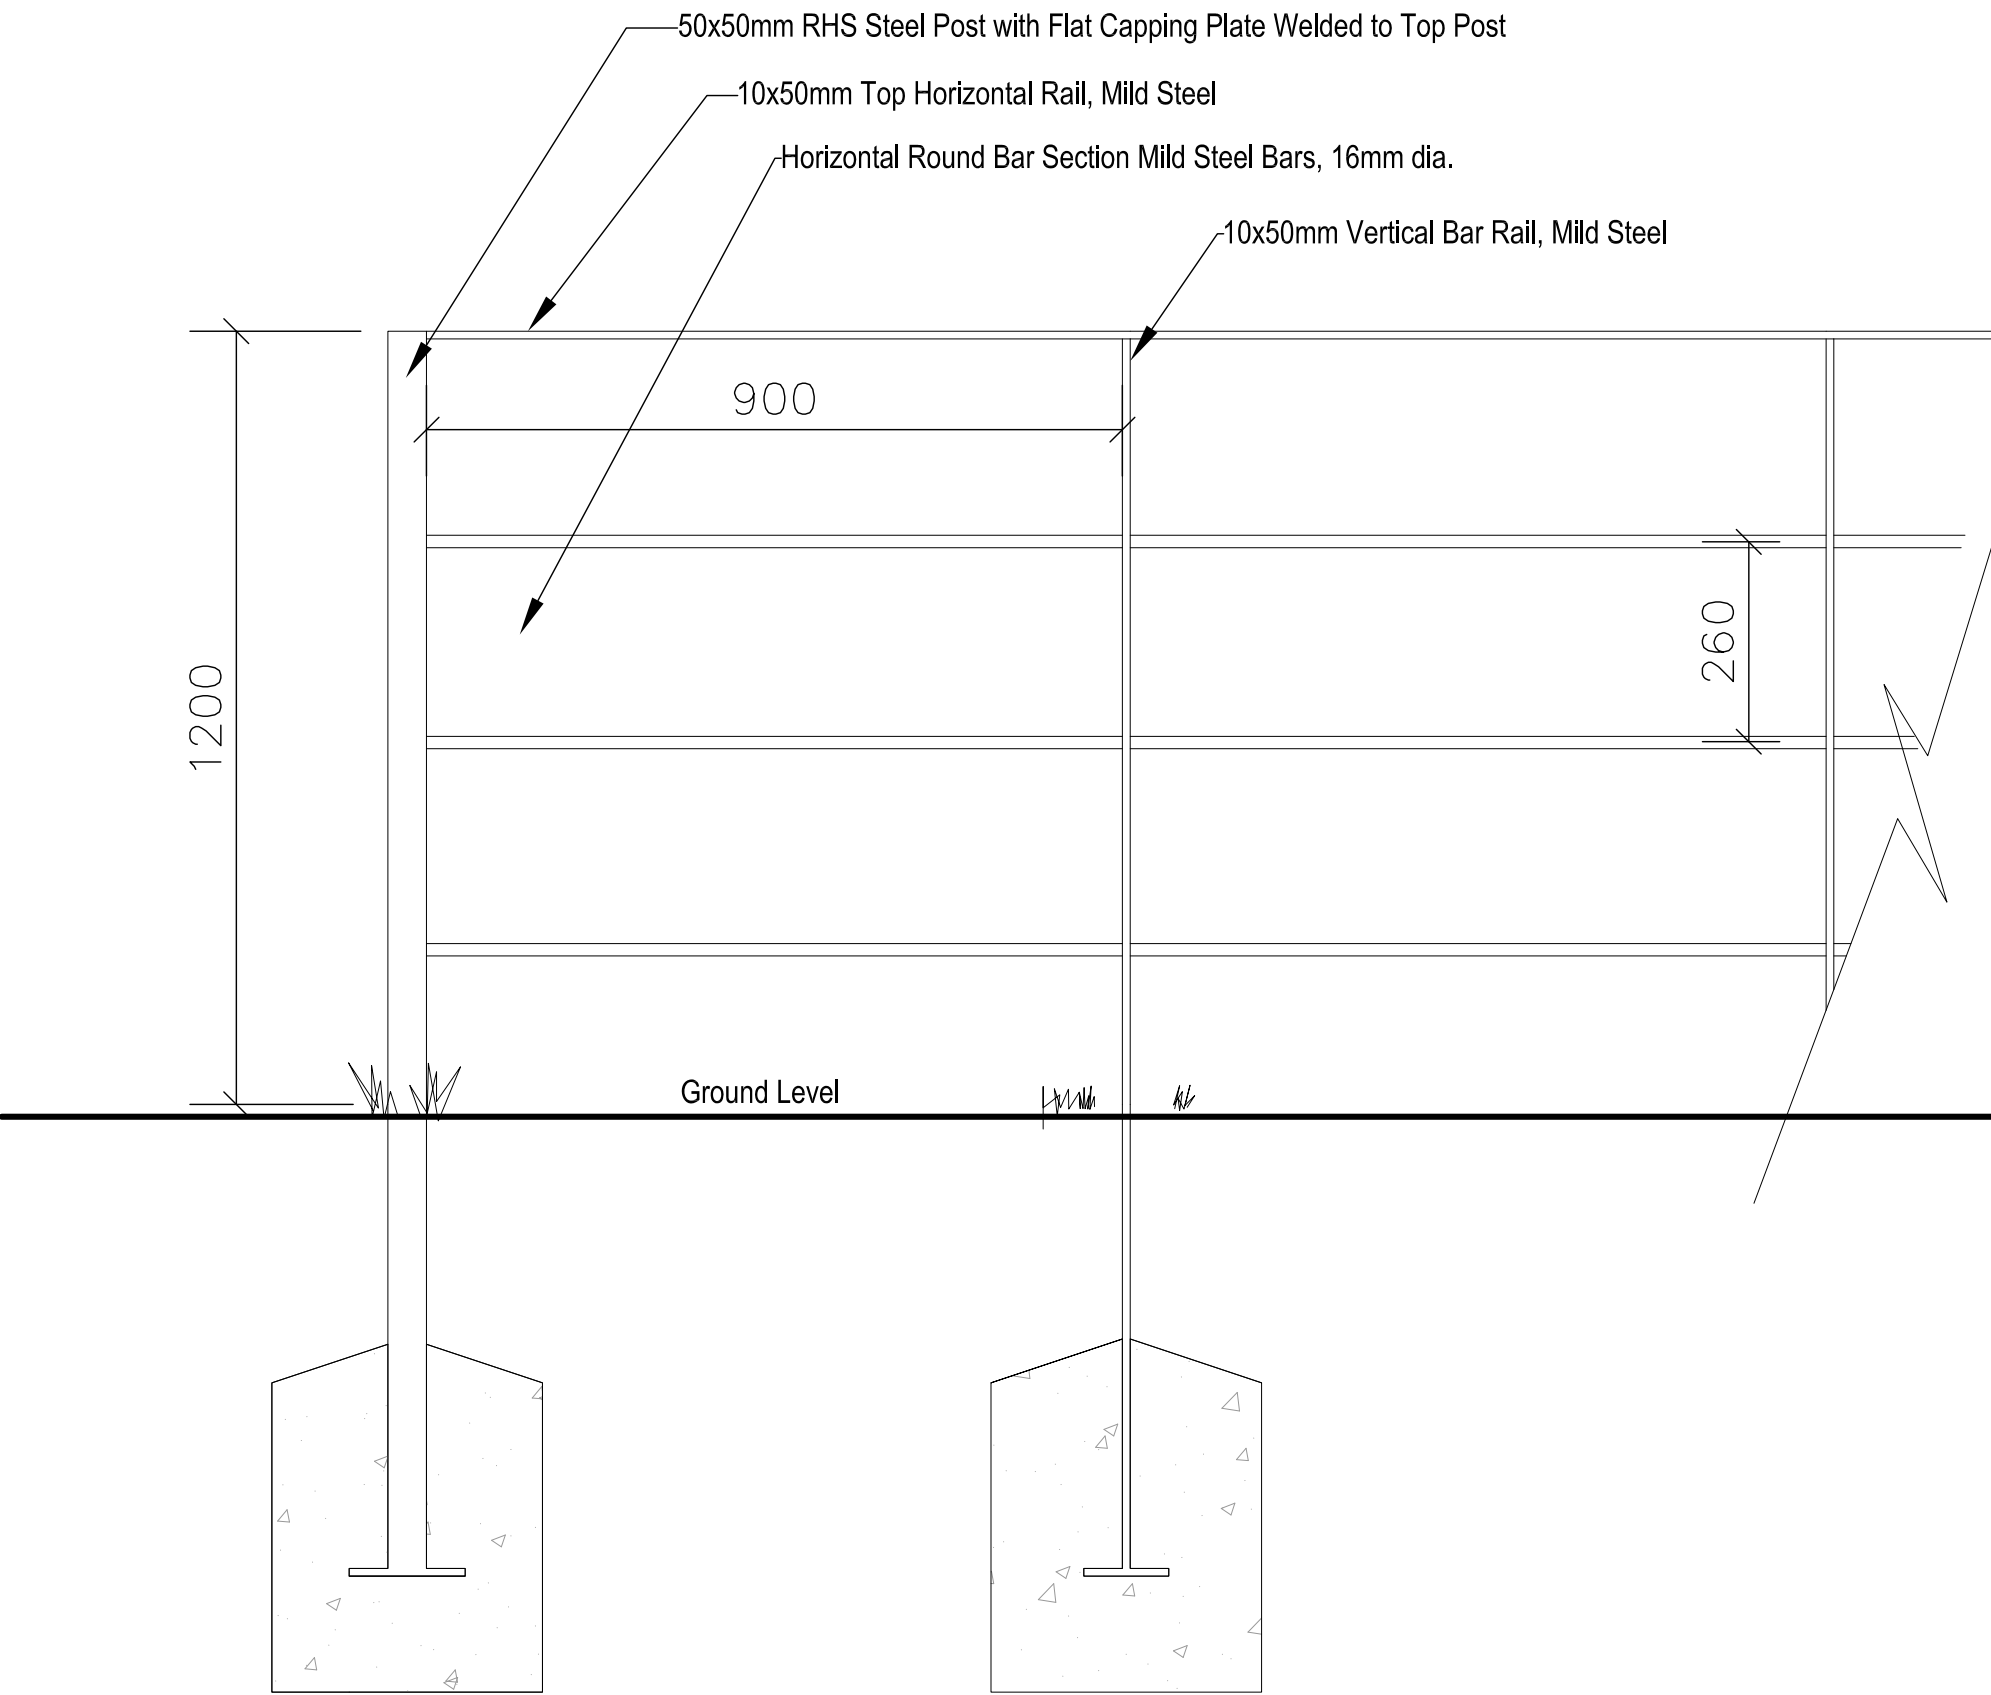
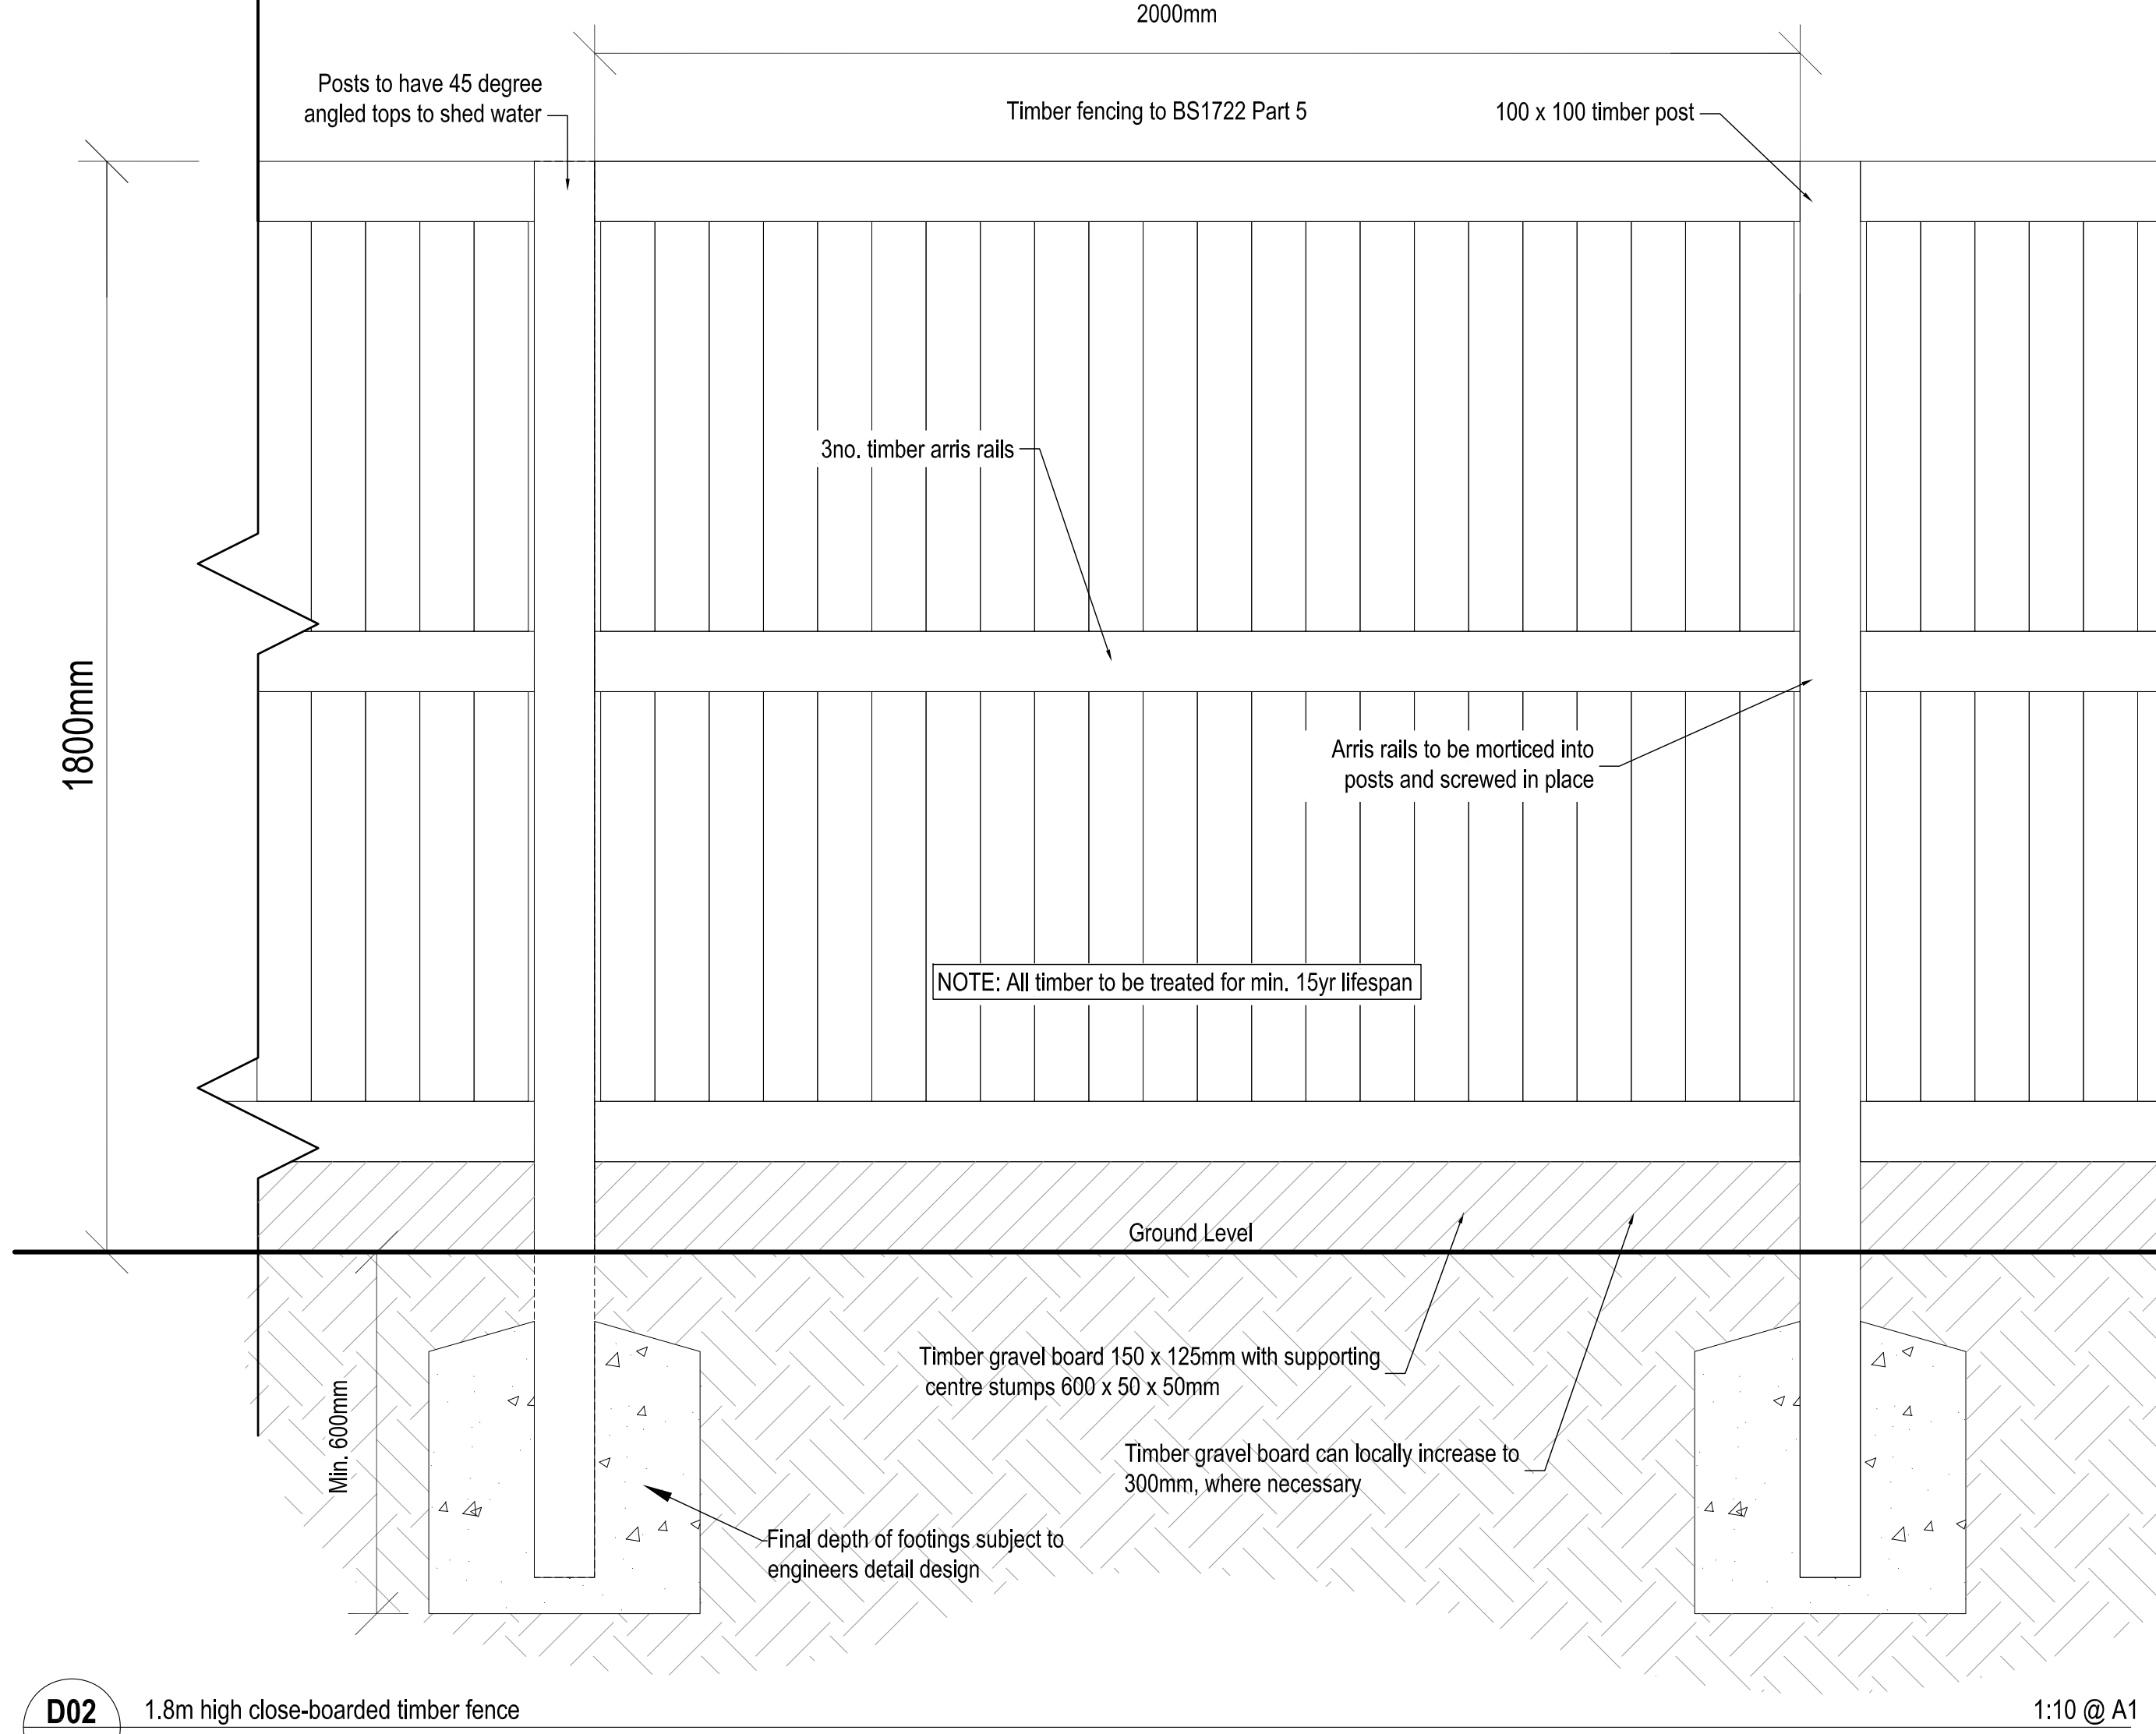


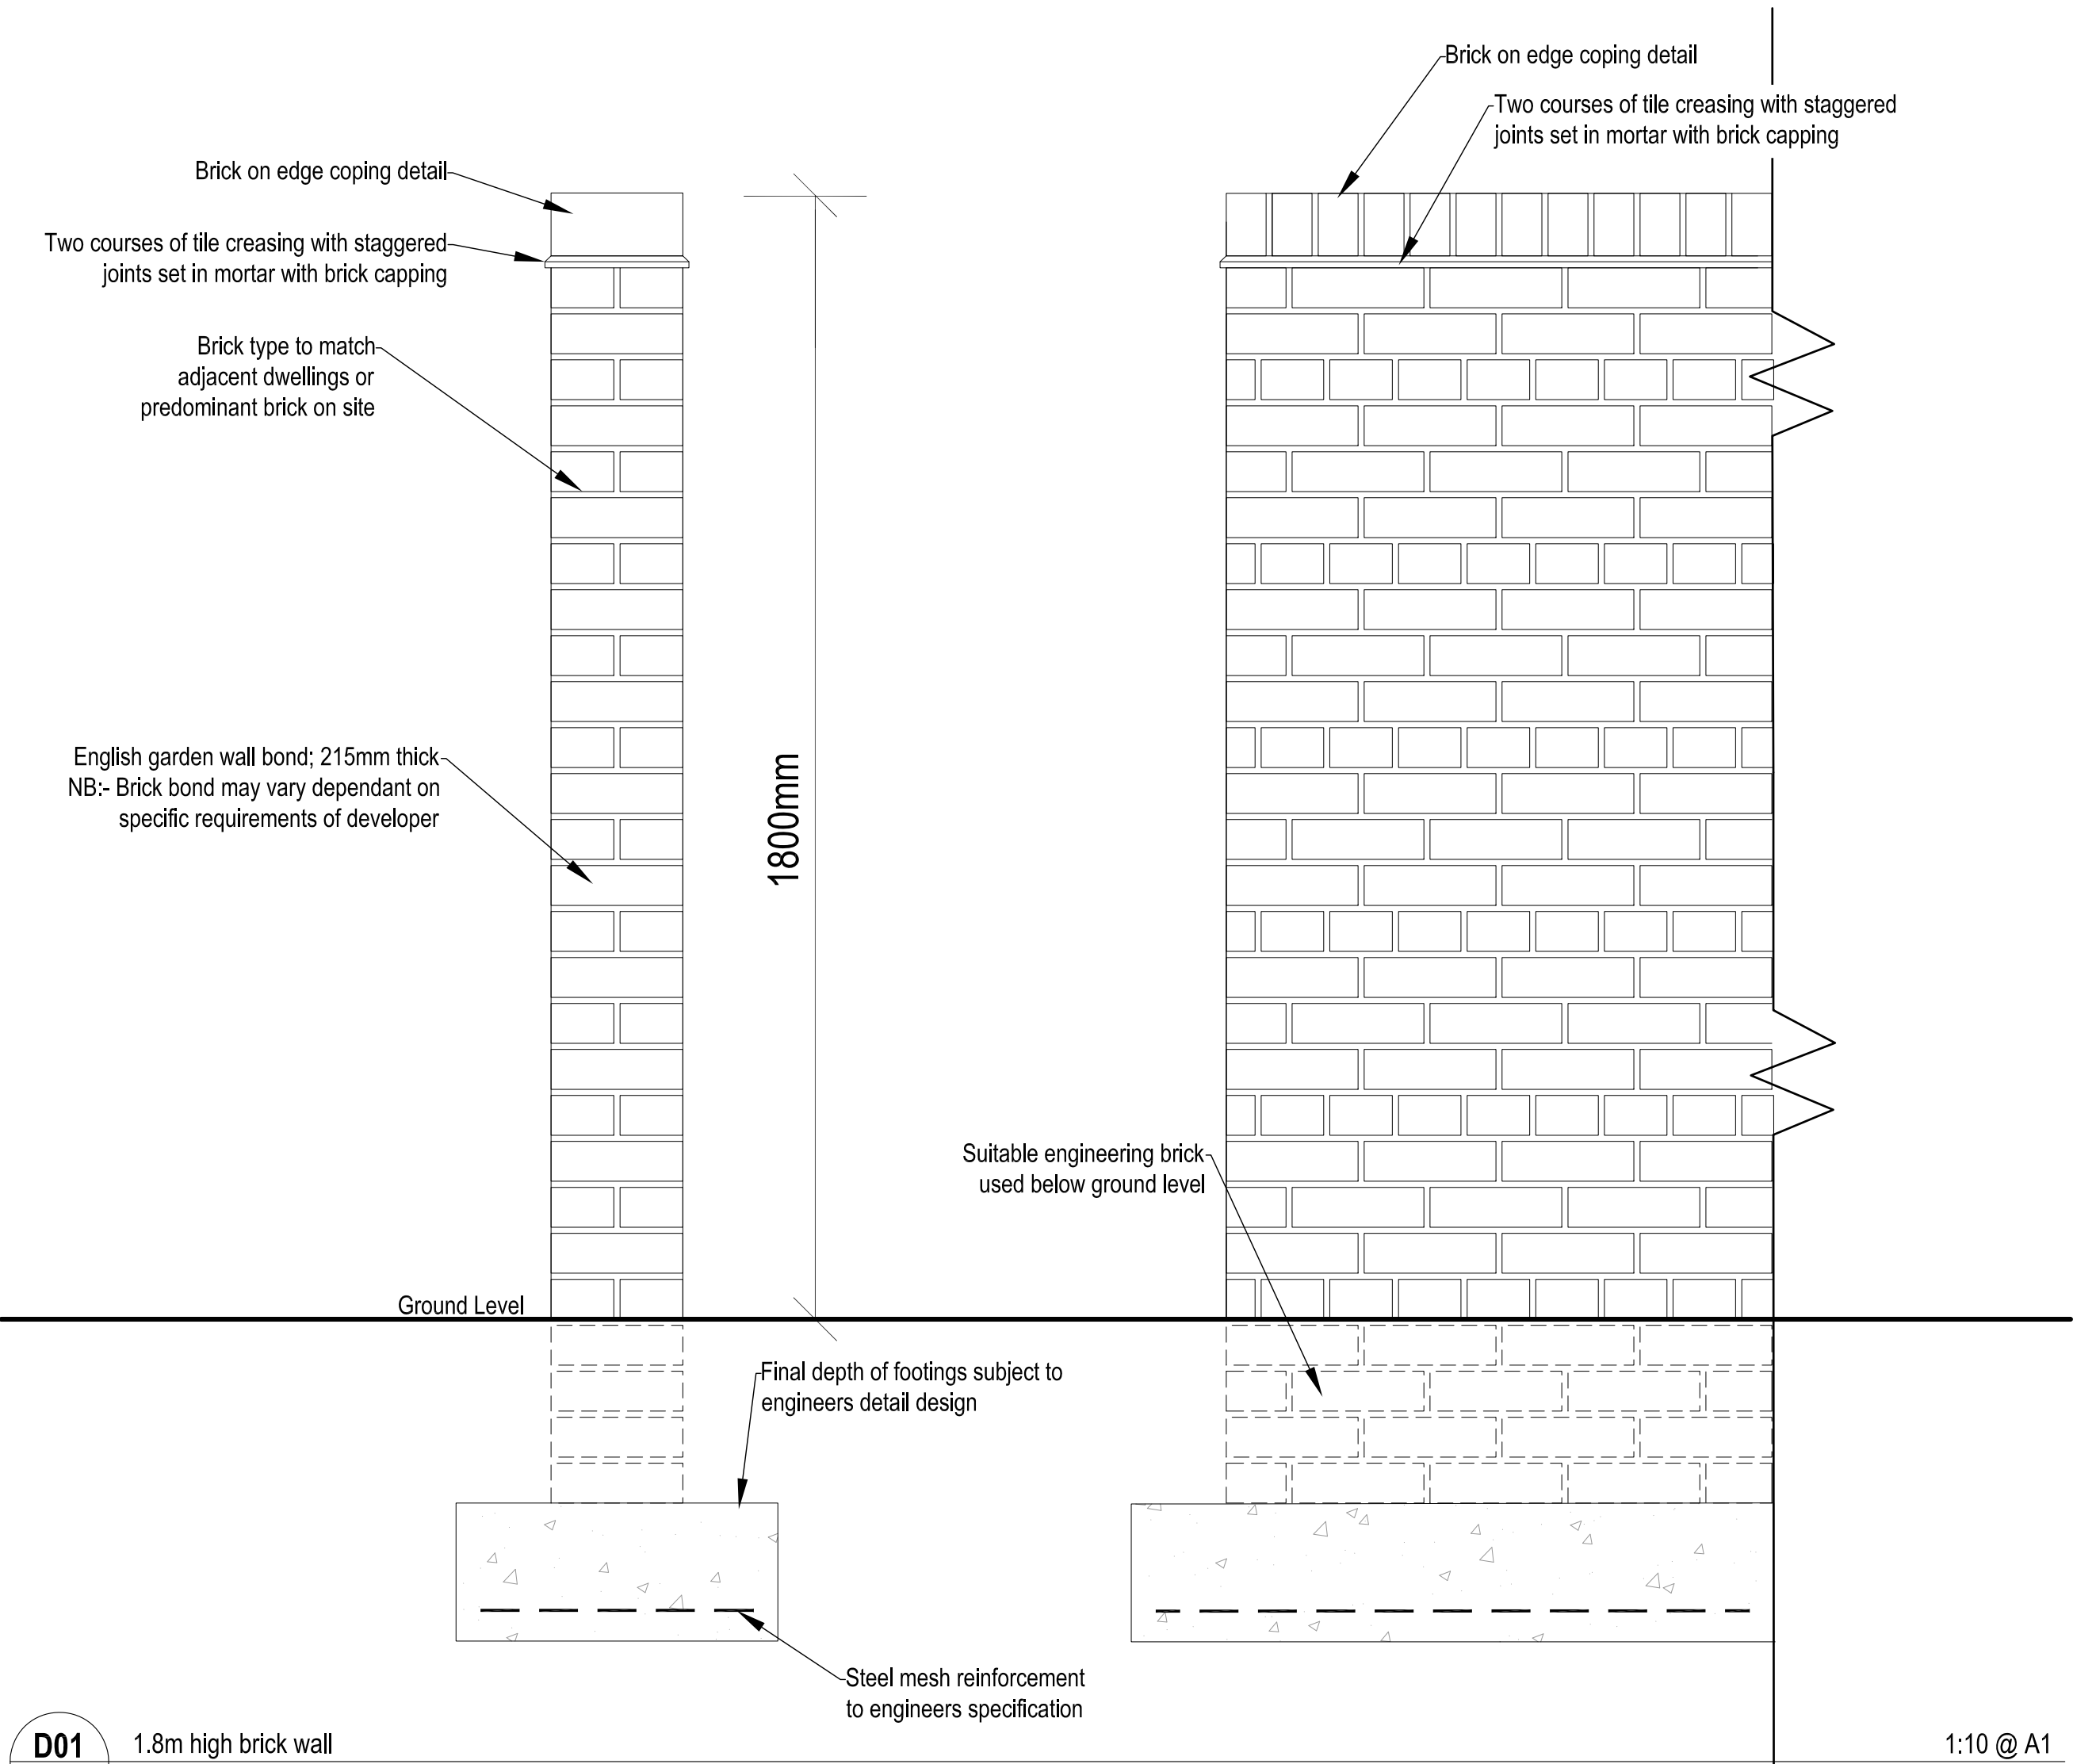

Do not scale from this drawing. Refer to figured dimensions only.
Drawings are produced for planning purposes and are not a construction issue.

Rev	Date	By	Description
CSA environmental Dixies Barns, High Street, Ashwell, Hertfordshire SG7 5NT t 01462 743647 e ashwell@csaenvironmental.co.uk w csaenvironmental.co.uk Project Land at Tye Lane, Walberton			
Title		Boundary Design Details Sheet 1	
Client		Linden Homes Ltd	
Scale	1:10 @ A1	Drawn	AM
Date	Jan 2019	Checked	GC
Drawing No.	CSA/3823/117	Rev	-

ASHWELL DISTRICT COUNCIL, WALBERTON